


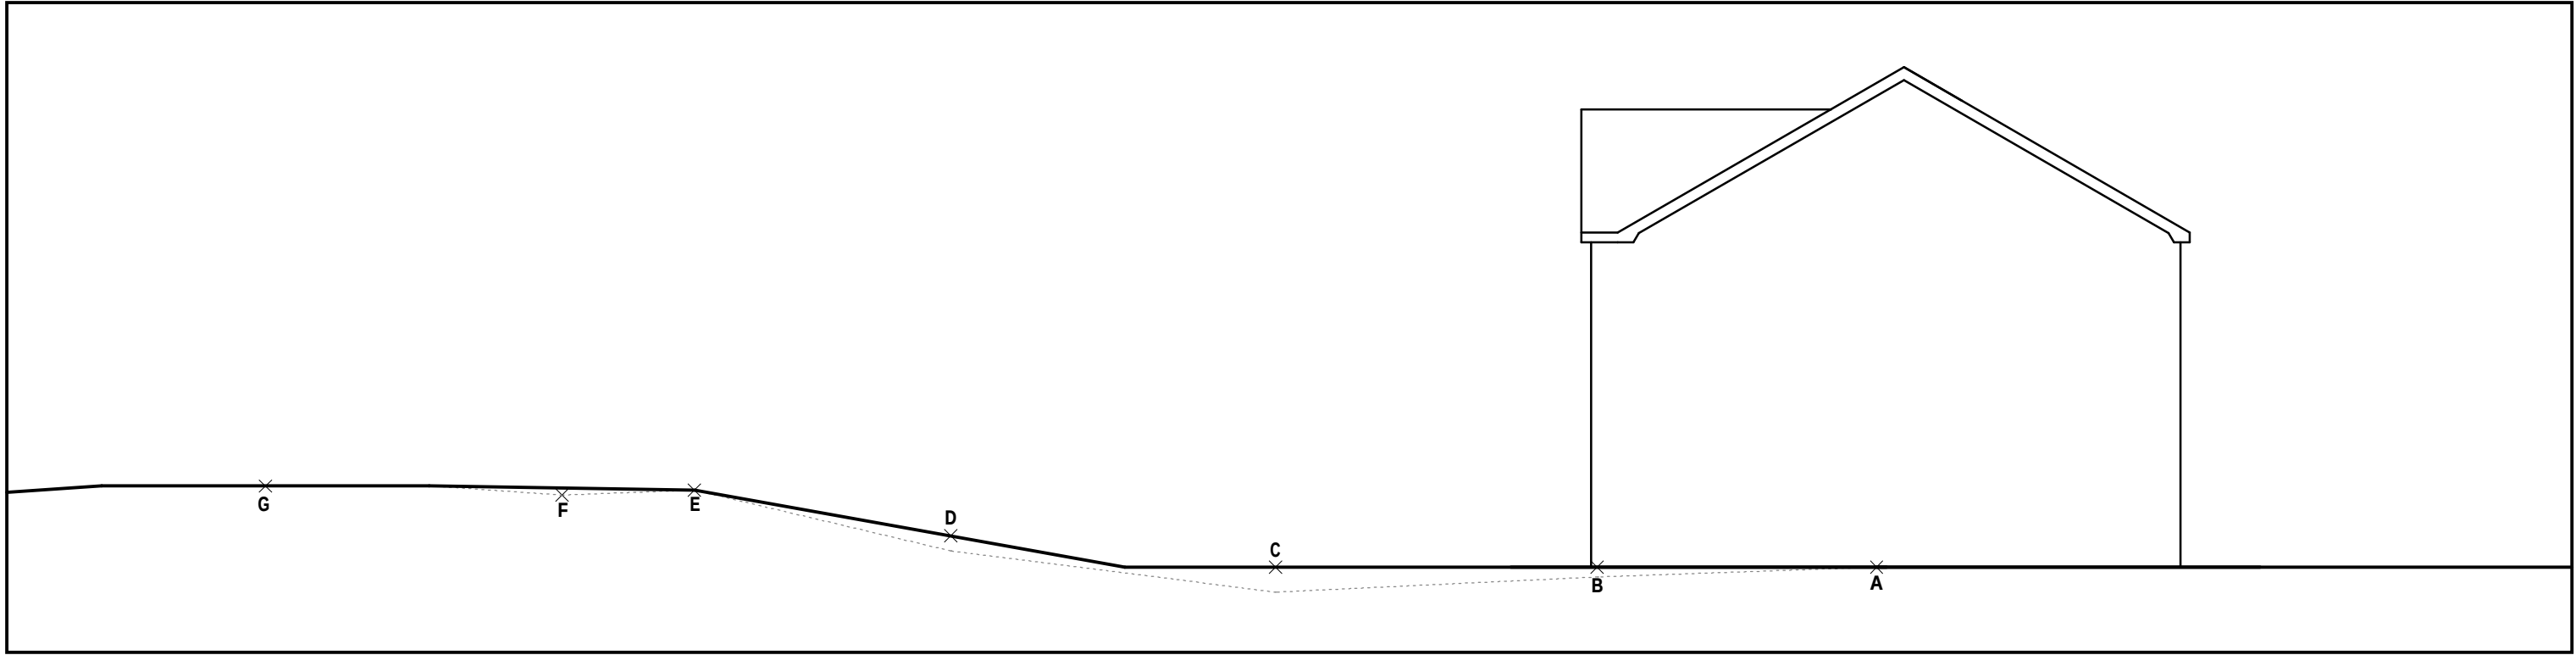

Section Z-Z 1:100




Site Plan 1:250

Point	Level
A	10.000
B	10.000
C	10.000
D	10.489
E	10.855
F	11.128
G	11.268

Building Parameter	Minimum (mm)	Maximum (mm)
Depth	8700	9200
Width	13700	14200
Height	7310	7810



Location Plan 1:1250

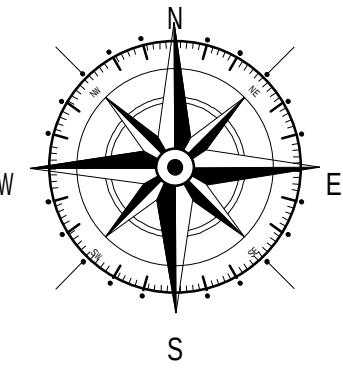

Key

- Surrounding Buildings
- Proposed Site
- Land Owned By Client

Rev	Date	Detail	Initial

Project:
Proposed residential development on Land at Hugmore Lane, Wrexham, LL13 9YE

Title: Planning: Site & Location Plan & Section
Scale: (A1) 1:100, 1:500 & 1:1250

Drawn By: D.J.Edwards
Date: March 2020

Drawing No: P132/002
Sheet: 1 of 1

blueprint
architectural services

LABC partner

Office 3K4,
Redwither Business Tower,
Wrexham. LL13 9XT
Tel: 01978 356500
www.blueprintarchitectural.com
© copyright all rights reserved