



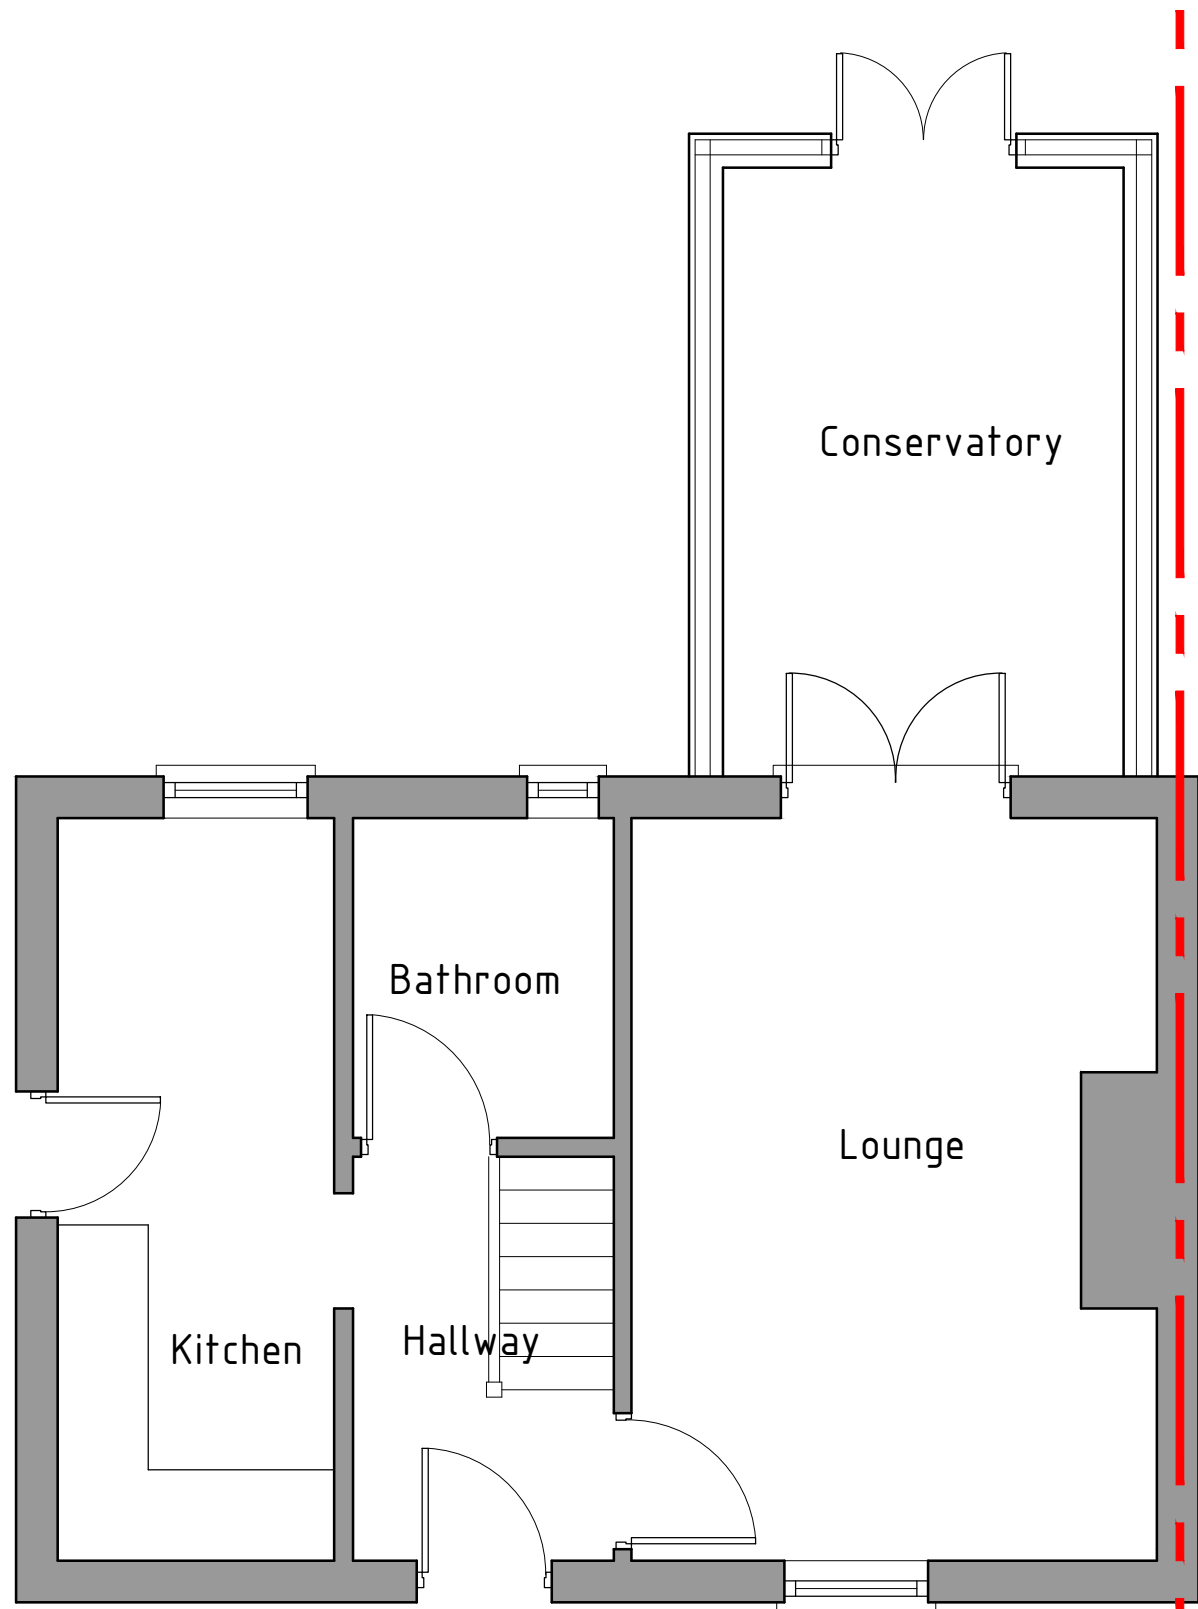

Ground Floor

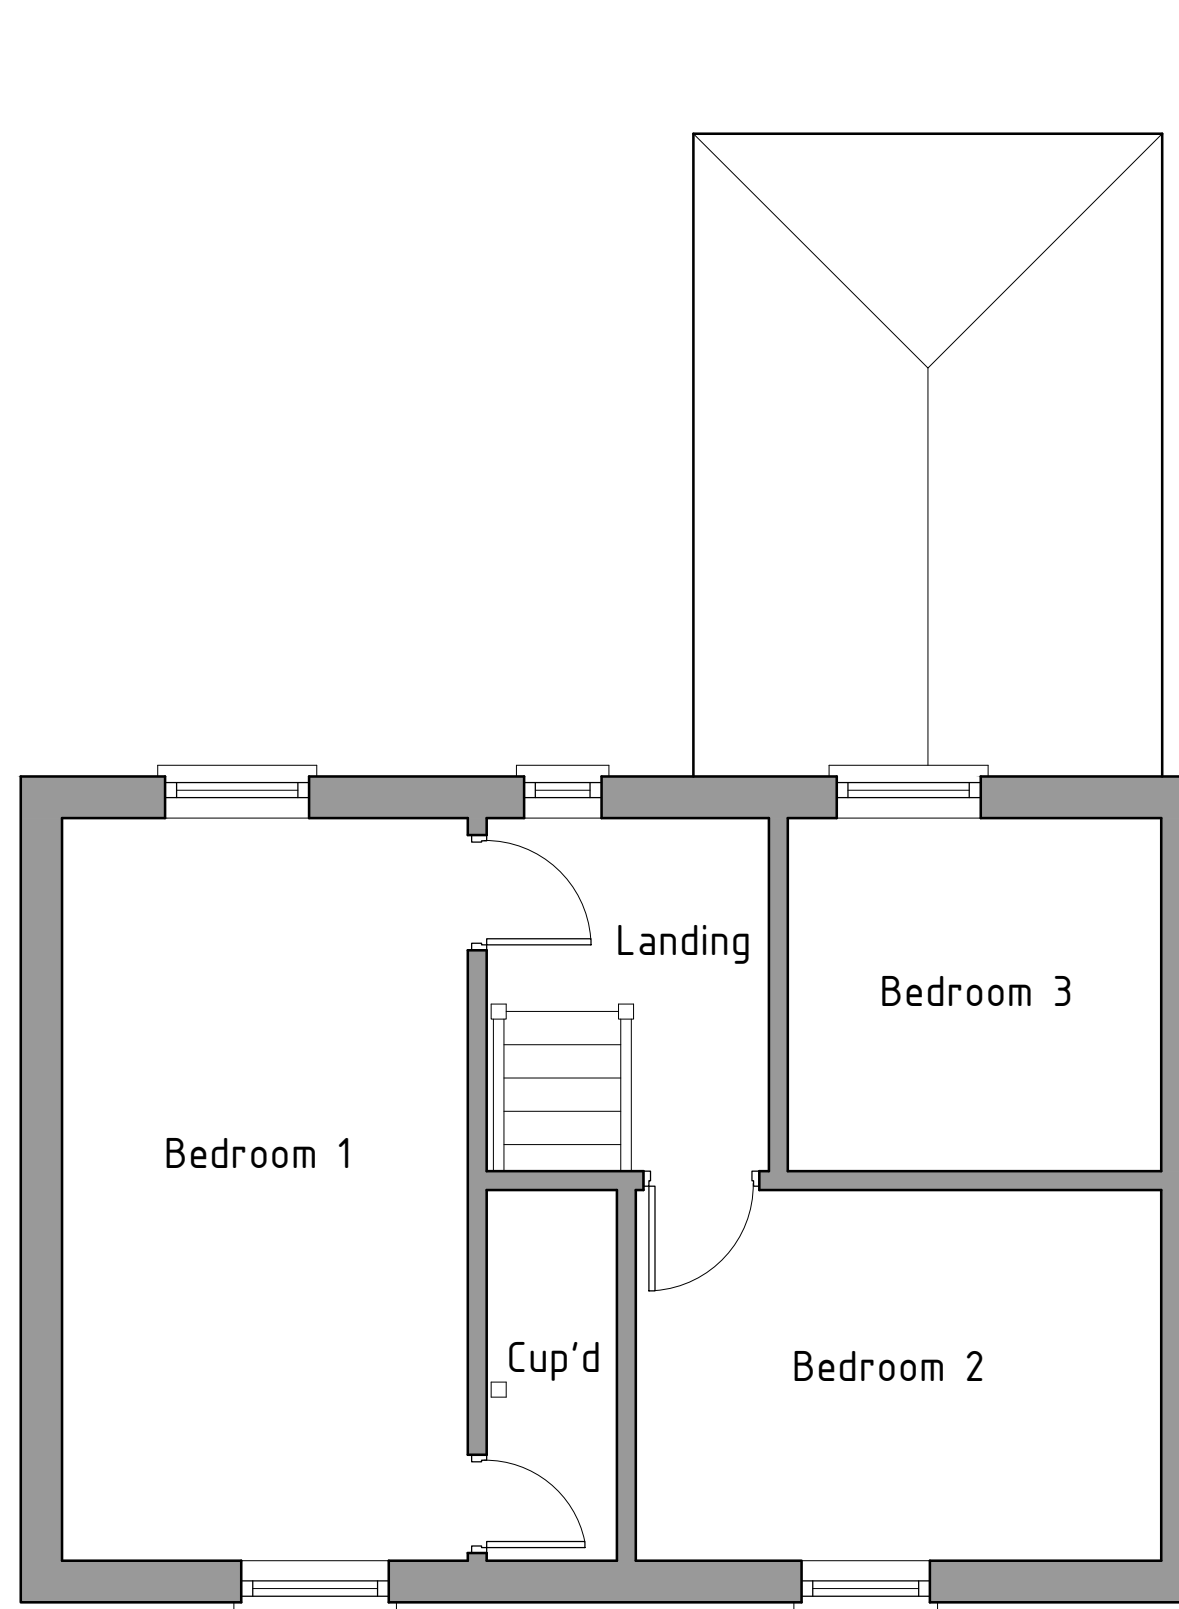

First Floor

HDS ARCHITECTURAL SERVICES
HDS Architectural Services, The Foundry,
15 Yorke Street, Wrexham,
LL13 8LW
Tel (01978) 345250
www.hdsarchitectural.co.uk

Project; 26 Bluebell Estate, Pandy, Wrexham, LL11 2UG	
Title; Ground and First Floor Plans as Ex	Scale (A3); 1:50
Dwg No; BE/PD/01	Date; May 2020
Revision;	