




Front Elevation 1:100

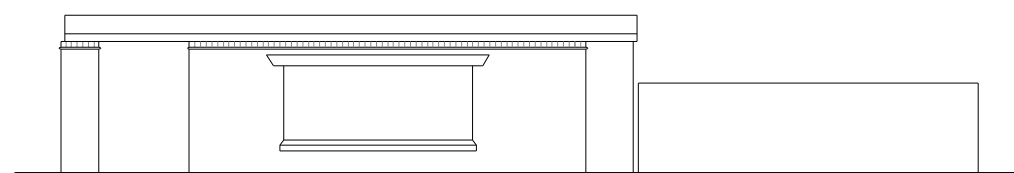


Side Elevation 1:100

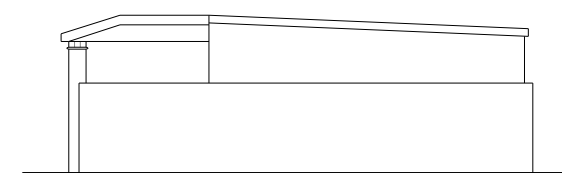


Rear Elevation 1:100

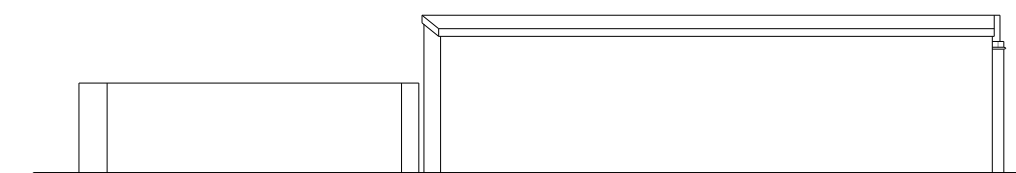

Side Elevation 1:100

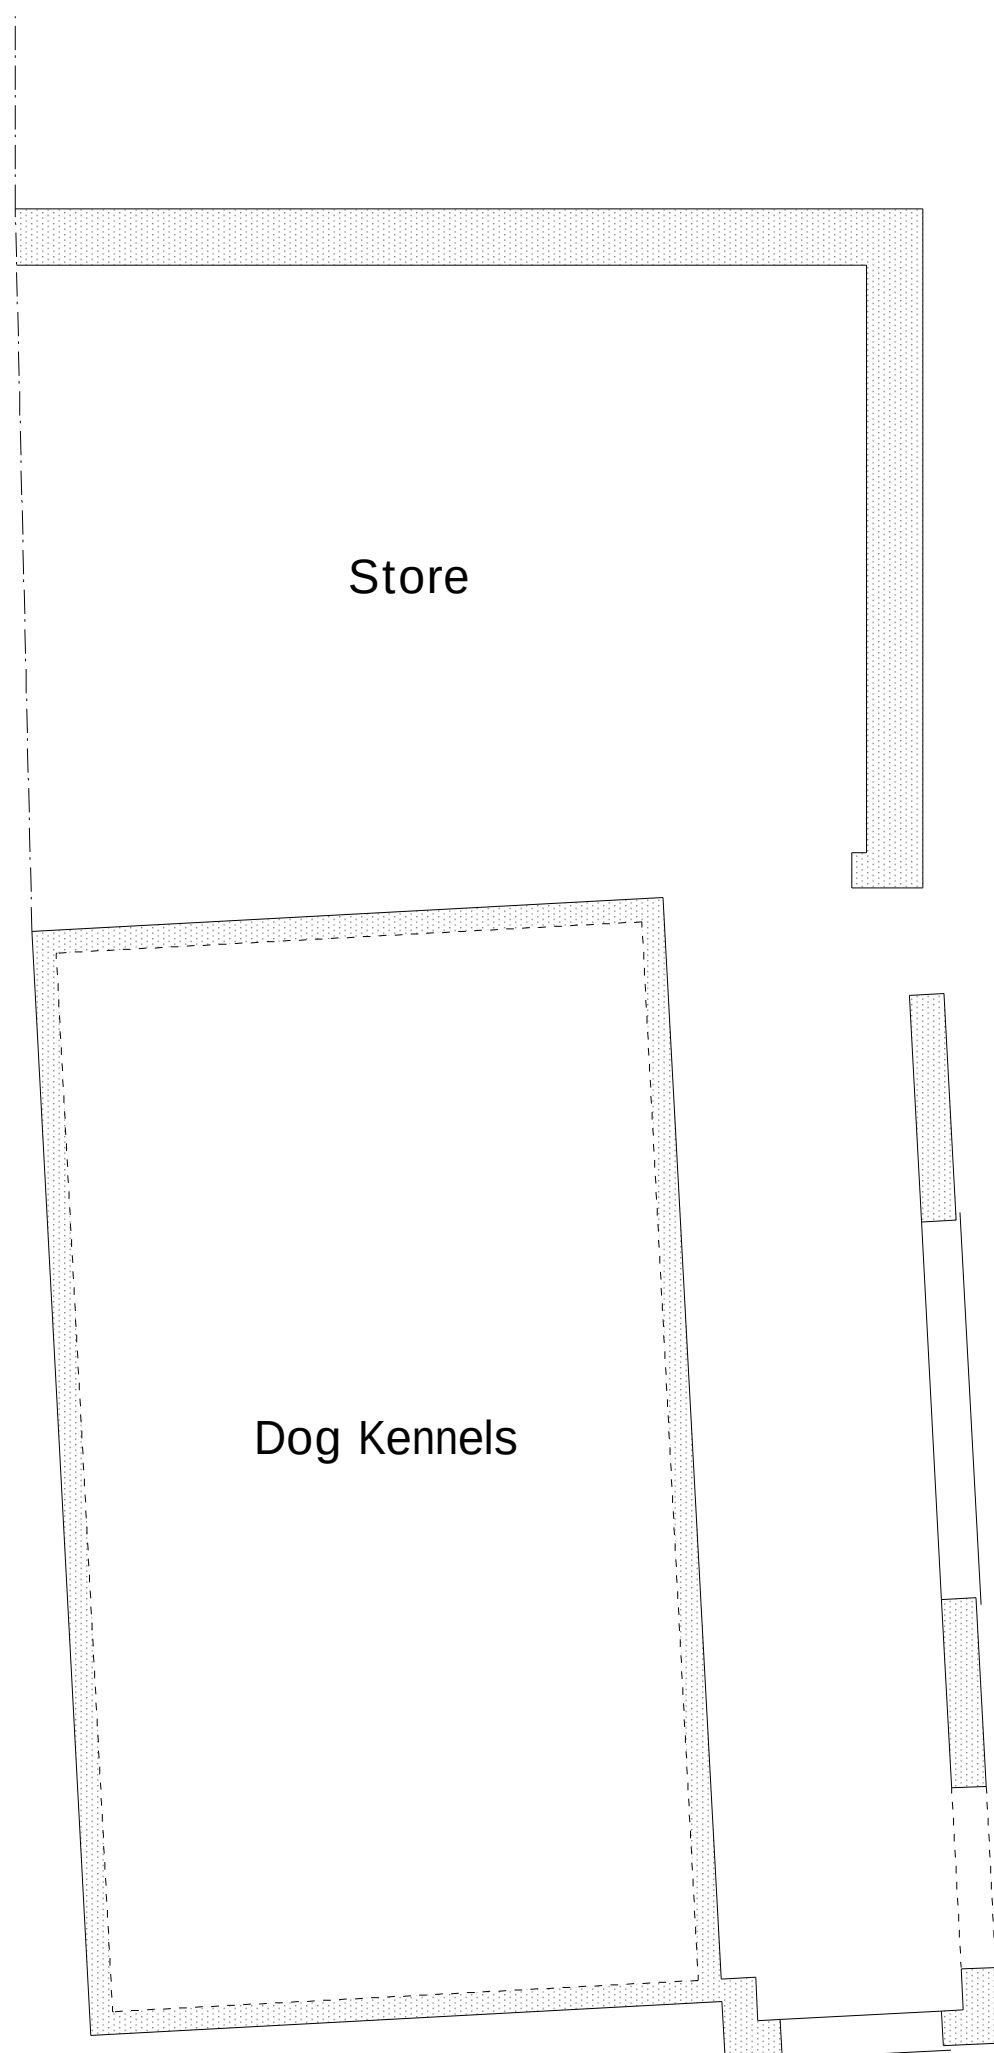

Floor Plan 1:50

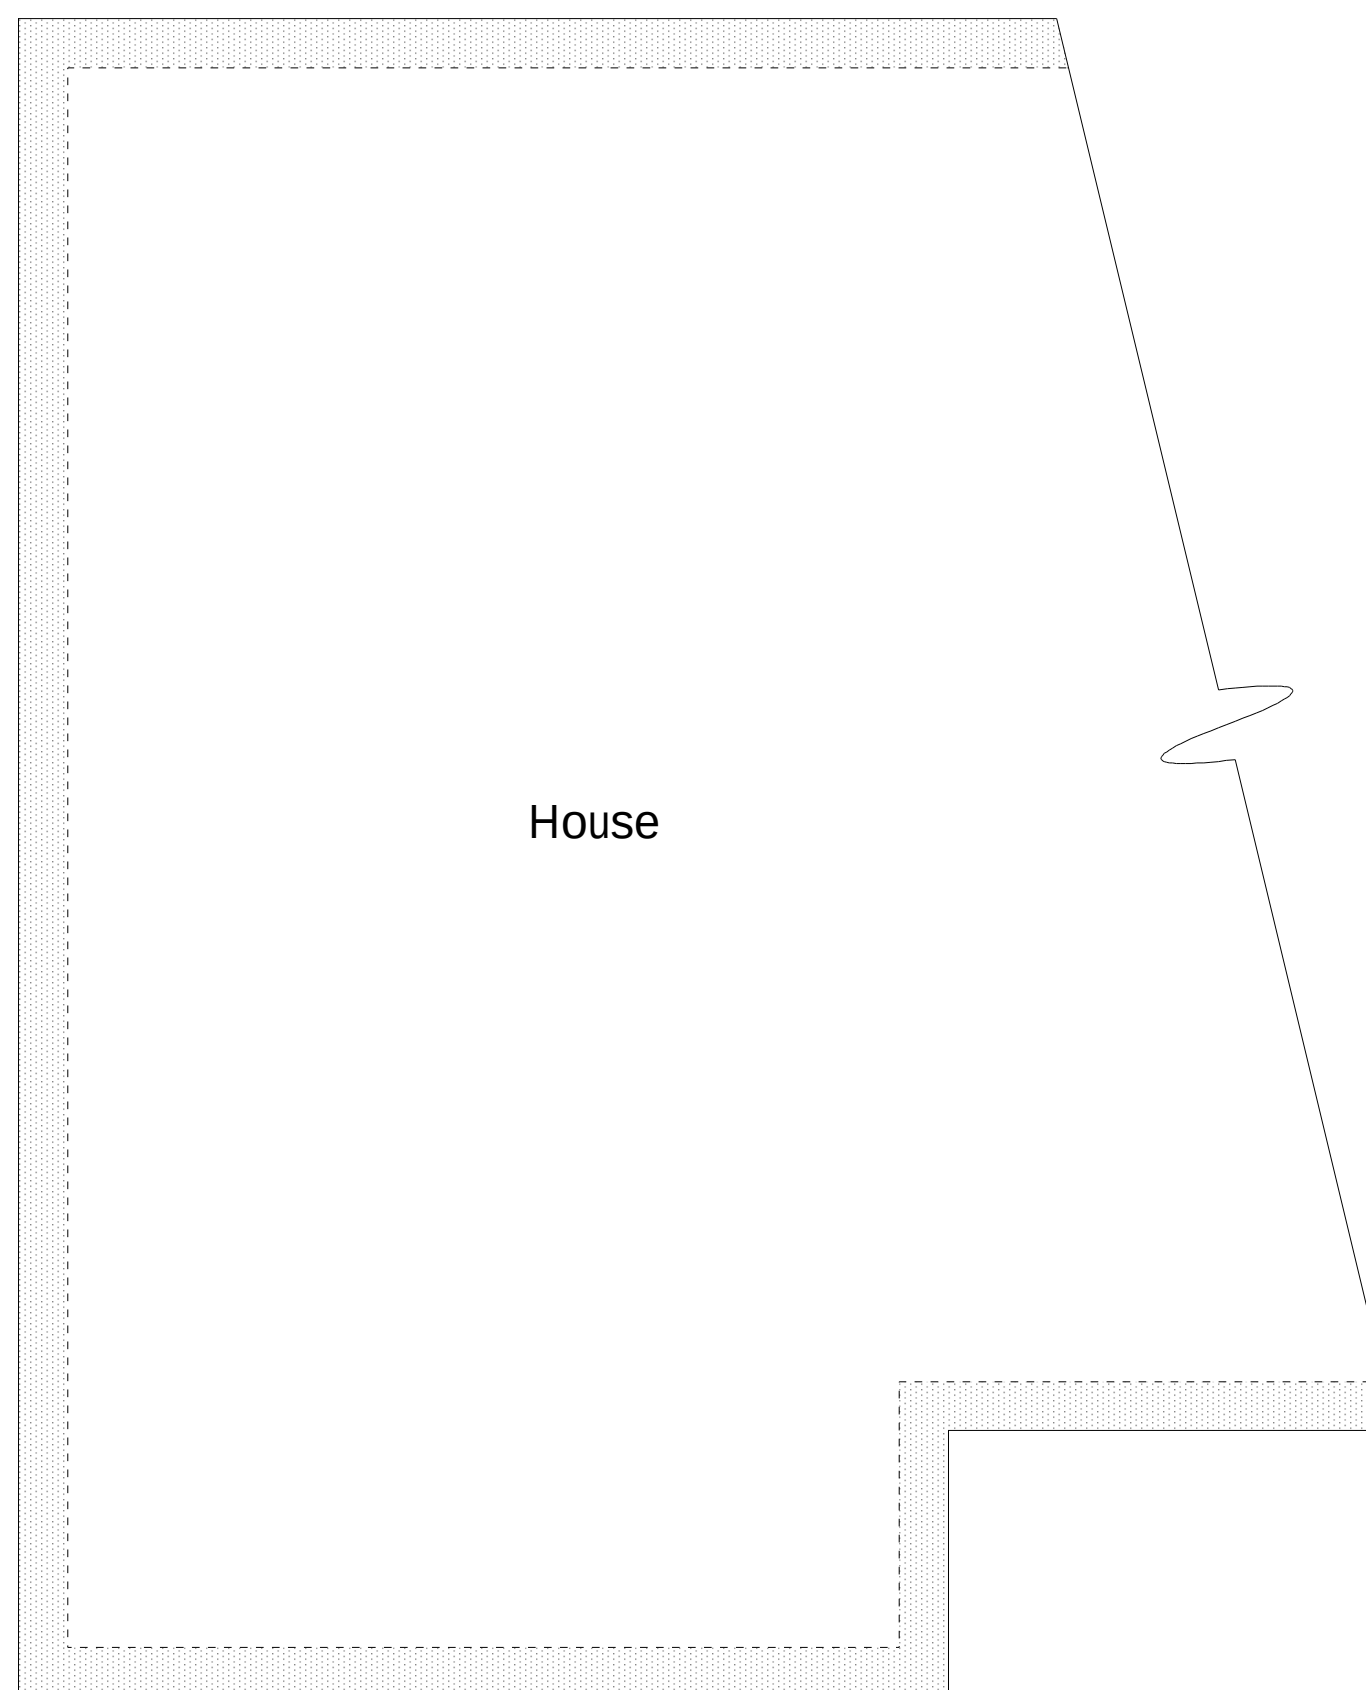

House

Rev	Date	Detail	Initial

Project:
Proposed alterations at
Cae Ffynnon,
Llan-y-Pwll, Holt,
Wrexham. LL13 9SD

Title: Existing	Scale: (A2) 1:50 & 1:100
--------------------	--------------------------------

Drawn By: E.M.Jackson	Date: Aug 2020
--------------------------	-------------------

Drawing No: G079/001	Sheet: 1 of 1
-------------------------	------------------

blueprint
architectural services

LABC partner
Office 3K4,
Redwither Business Tower,
Wrexham. LL13 9XT
Tel: 01978 356500
www.blueprintarchitectural.com
© copyright all rights reserved