






1 | EXISTING FRONT ELEVATION  
SCALE: 1 : 100

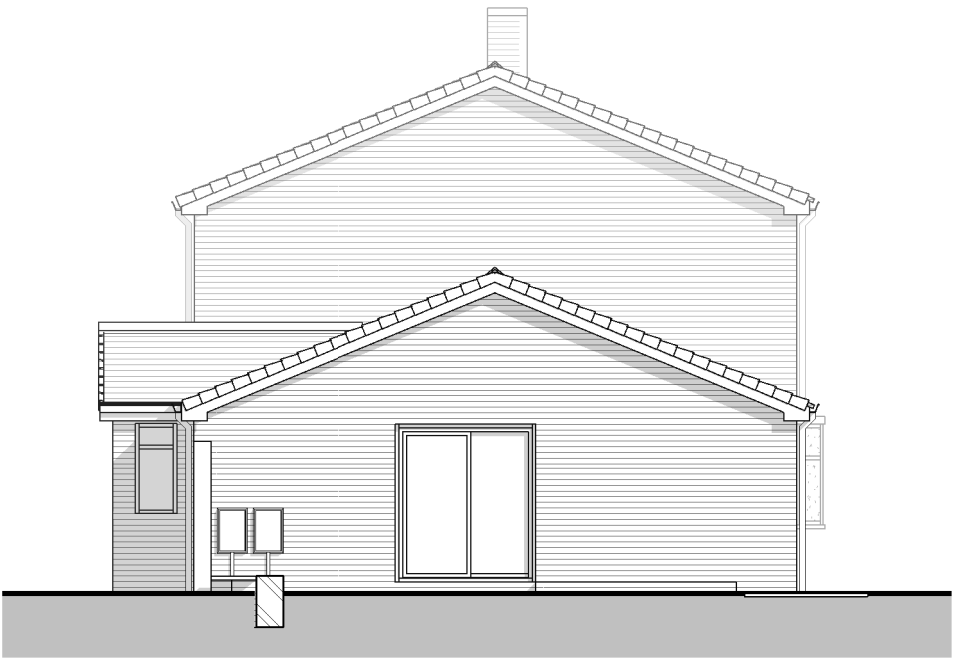


2 | EXISTING HOUSE ELEVATION (EAST)  
SCALE: 1 : 100

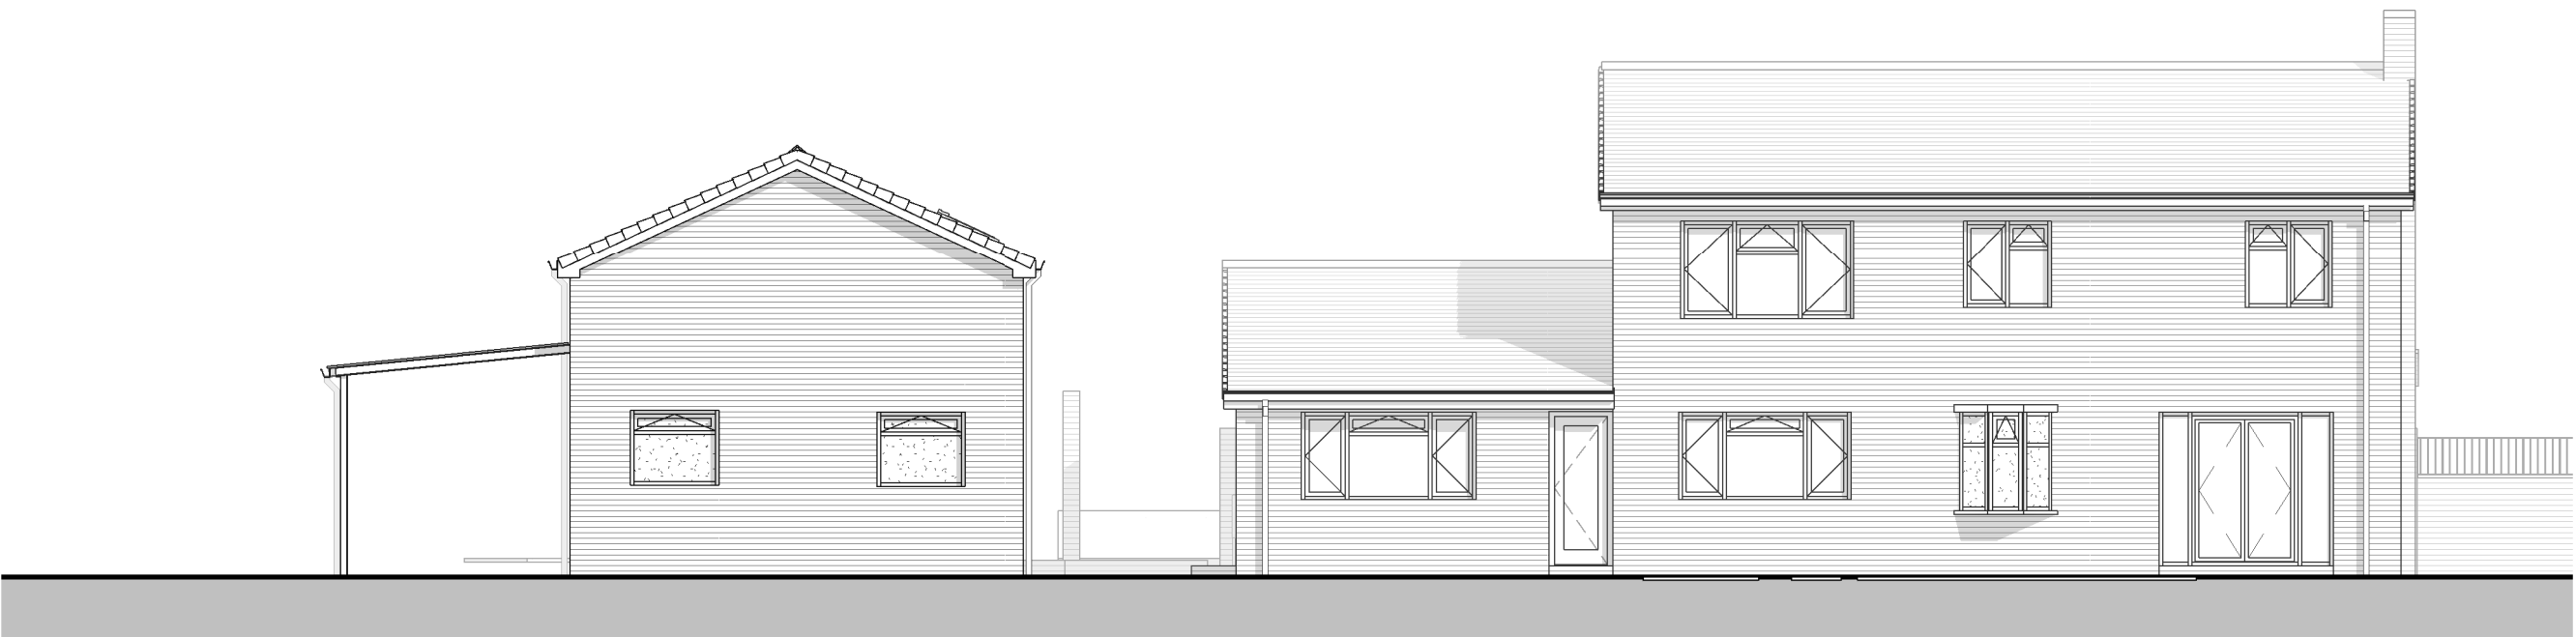


3 | EXISTING REAR ELEVATION  
SCALE: 1 : 100

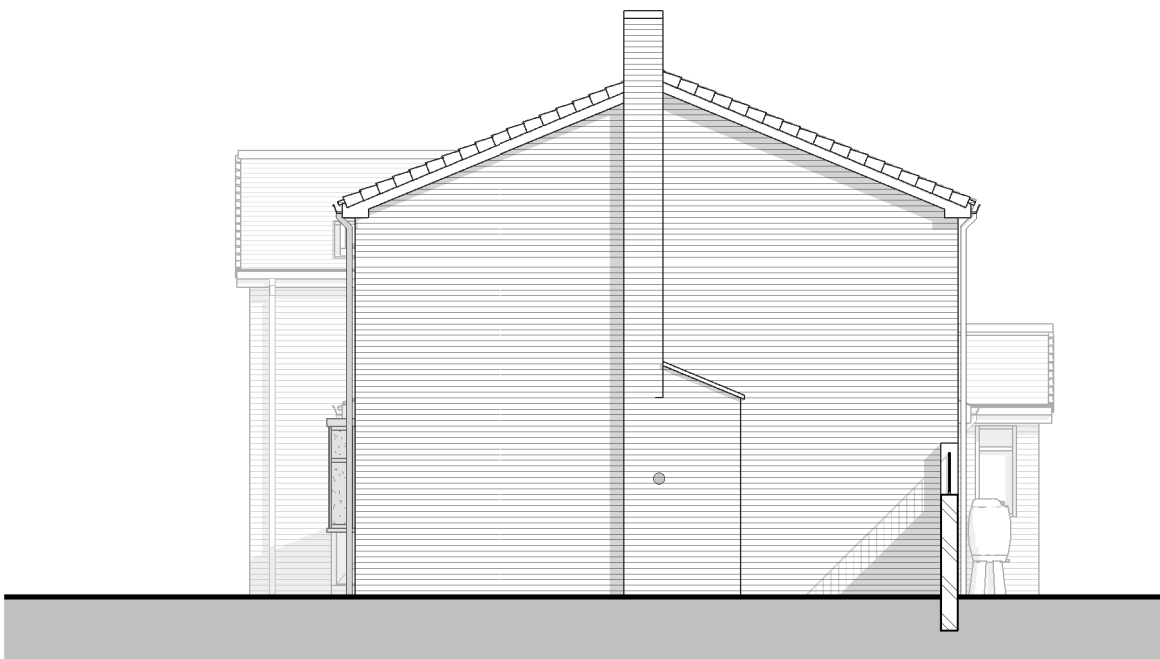


4 | EXISTING HOUSE ELEVATION (WEST)  
SCALE: 1 : 100

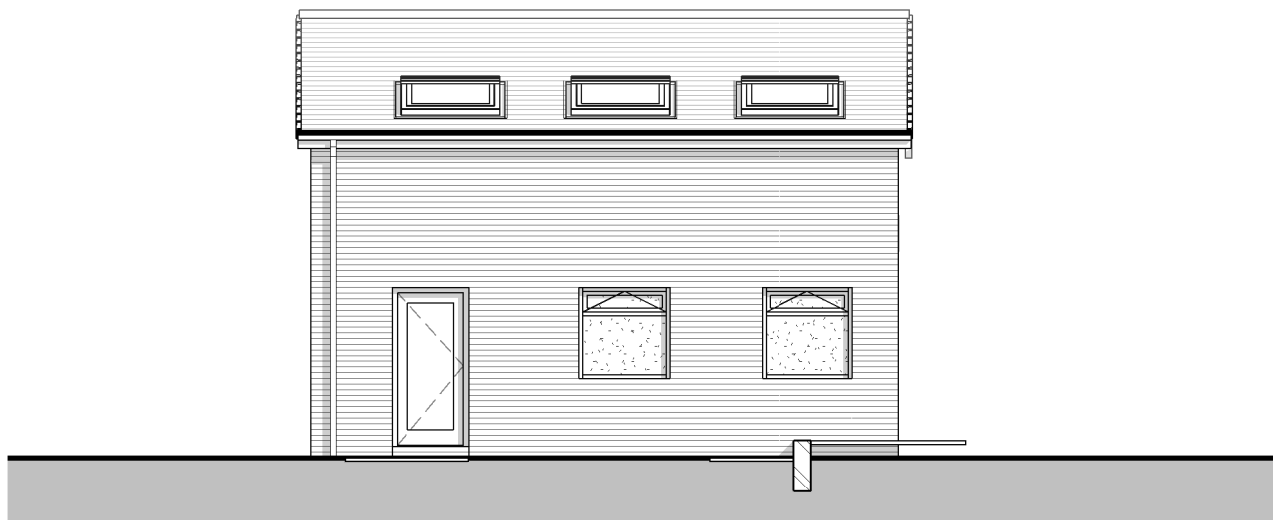

5 | EXISTING GARAGE ELEVATION (WEST)  
SCALE: 1 : 100

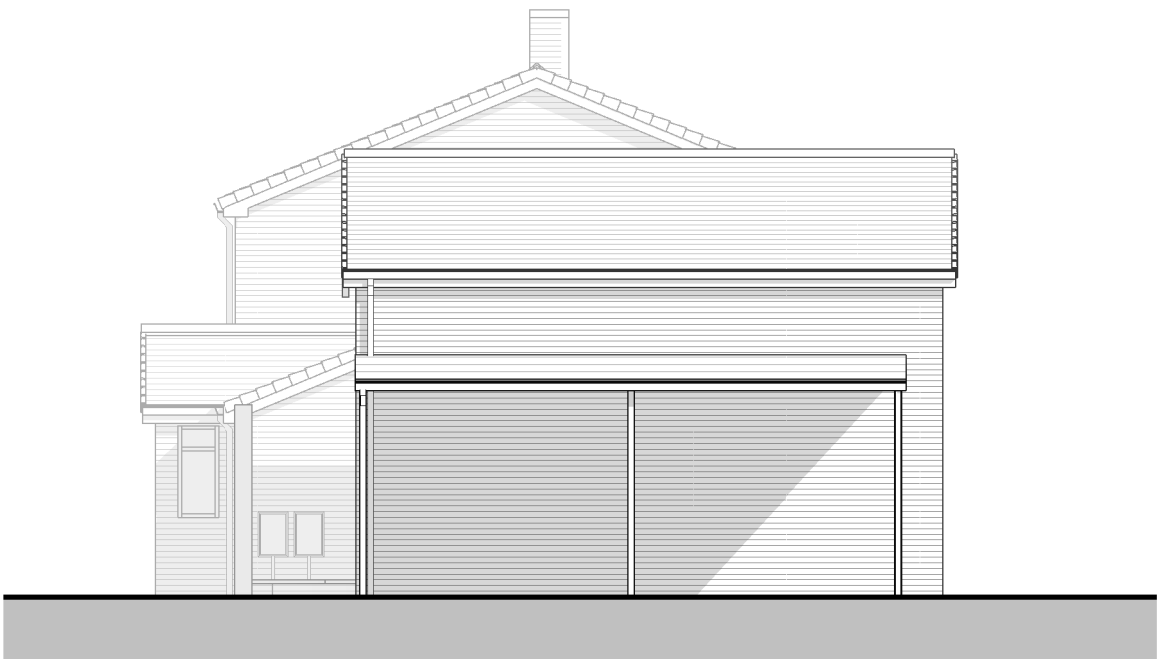

6 | EXISTING GARAGE ELEVATION (EAST)  
SCALE: 1 : 100

 

VISUAL SCALE 1:100 @ A2

| REV | DESCRIPTION | DATE | BY |
|-----|-------------|------|----|
|     |             |      |    |

THIS DRAWING IS THE COPYRIGHT OF AINSLEY GOMMON ARCHITECTS.  
CHECK ALL DIMENSIONS ON SITE. DISCREPANCIES TO BE NOTIFIED TO ARCHITECT.  
ELEMENTS OF STRUCTURE SHOWN ARE INDICATIVE AND FOR GUIDANCE.  
FINAL DESIGN TO BE AS STRUCTURAL ENGINEERS DETAILS AND SPECIFICATION.

PROJECT  
2 NANT LAIS, MINERA  
for FIRST CHOICE HA

DRAWING TITLE  
EXISTING ELEVATIONS

| SCALE        | DATE     | DRAWN | CHECKED |
|--------------|----------|-------|---------|
| 1 : 100 @ A2 | 15/05/20 | MG    | MG      |

DRAWING STATUS  
PLANNING

JOB No DRAWING No REVISION

C1026 05

**AG** | **A** AINSLEY GOMMON ARCHITECTS

THE OLD POLICE STATION, 15 GLYNNE WAY, HAWARDEN, CH5 3NS  
Tel: 01244 537 100 | wales@agarchitects.co.uk | www.agarchitects.co.uk  
Ainsley Gommon Architects Ltd. Registered in England & Wales No.4187948  
Registered Office: 1 Price Street, Hamilton Square, Birkenhead CH41 6JN

PRINTED: 01/10/2020 12:32:33