



EXISTING REAR ELEVATION
SCALE 1:100

EXISTING SIDE ELEVATION

EXISTING FRONT ELEVATION

EXISTING SIDE ELEVATION




PROPOSED REAR ELEVATION
SCALE 1:100


PROPOSED SIDE ELEVATION

PROPOSED FRONT ELEVATION


PROPOSED SIDE ELEVATION

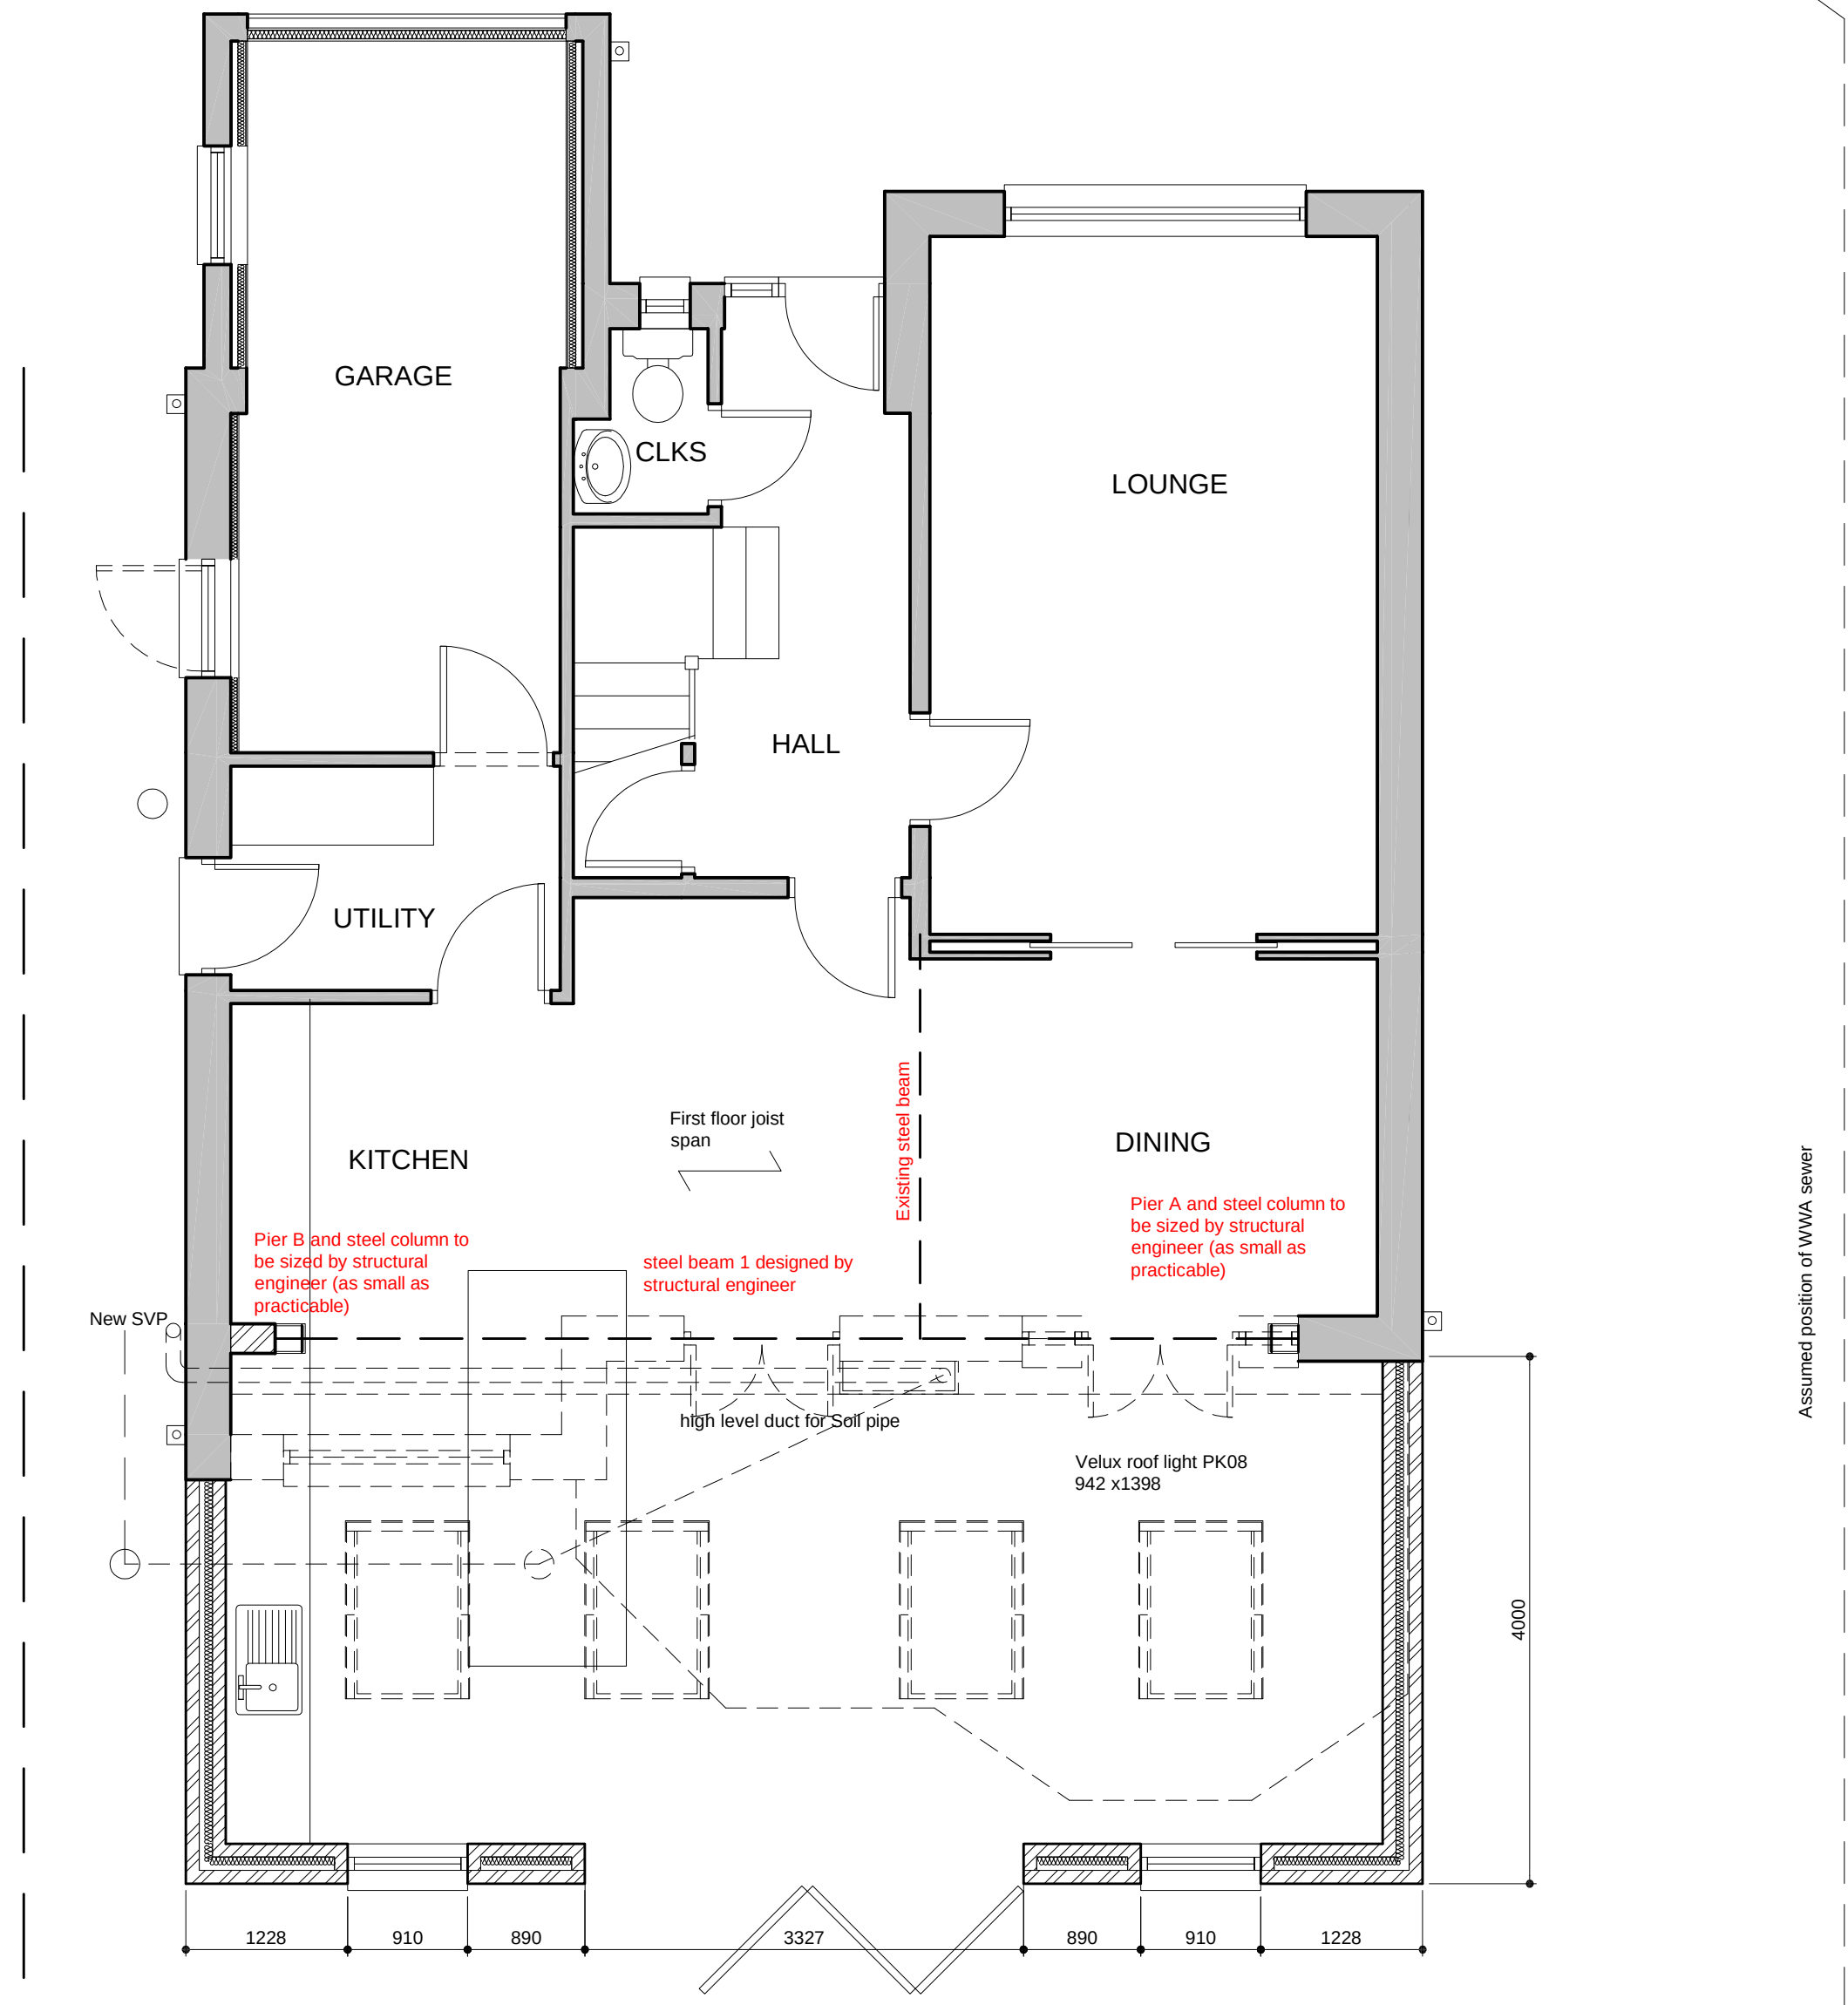


PROPOSED GROUND FLOOR PLAN

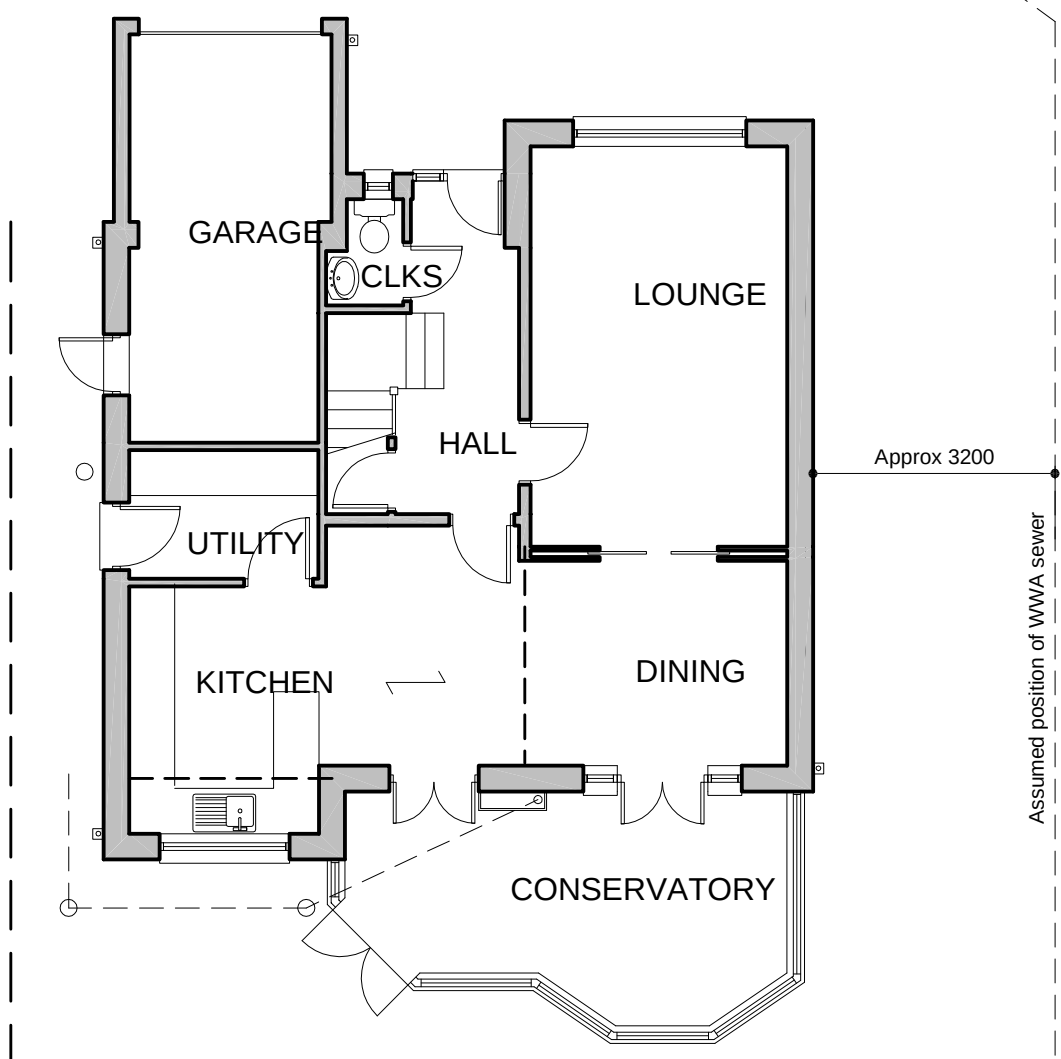

EXISTING GROUND FLOOR PLAN
SCALE 1:100

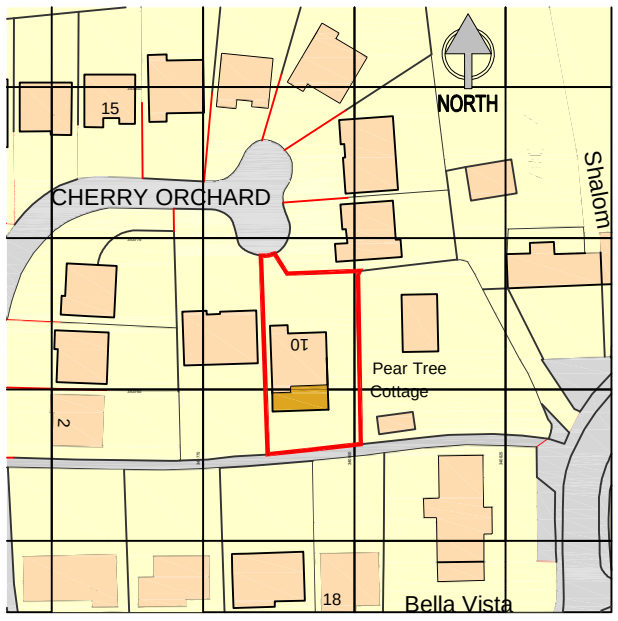

LOCATION PLAN
SCALE 1:1250

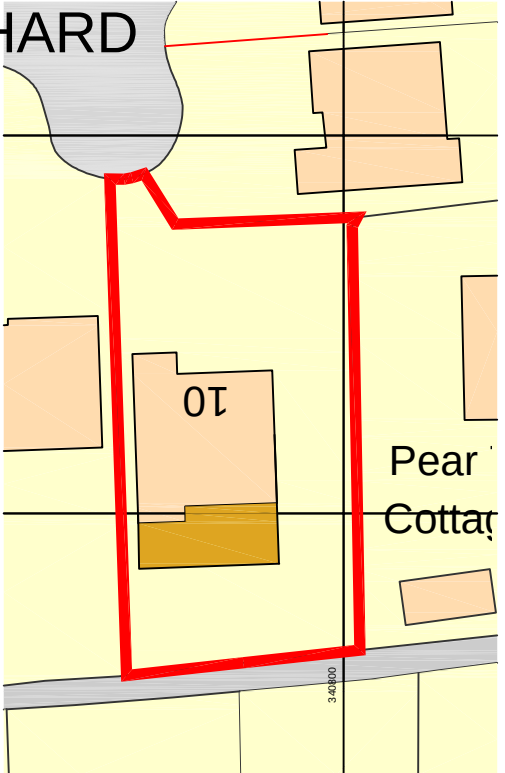

SITE PLAN
SCALE 1:500



LABC
Partner Authority Scheme

PARTNERED WITH
CHESHIRE WEST AND CHESTER

Purpose of issue
Planning application

Revision	Amendment	Date

CLIENT
Ms N Jacques, 10 Cherry Orchard Holt, LL13 9AH

JOB
single storey rear extension & garage conversion

TITLE
Plans and Elevations

Malcolm Quick

5 Haslin Crescent Christleton Chester CH36AN
Telephone 01244 335971

Architectural Consultant

SCALE	DATE
1:50	Sep 20
1:100	

DRAWING NUMBER
20.015/01