
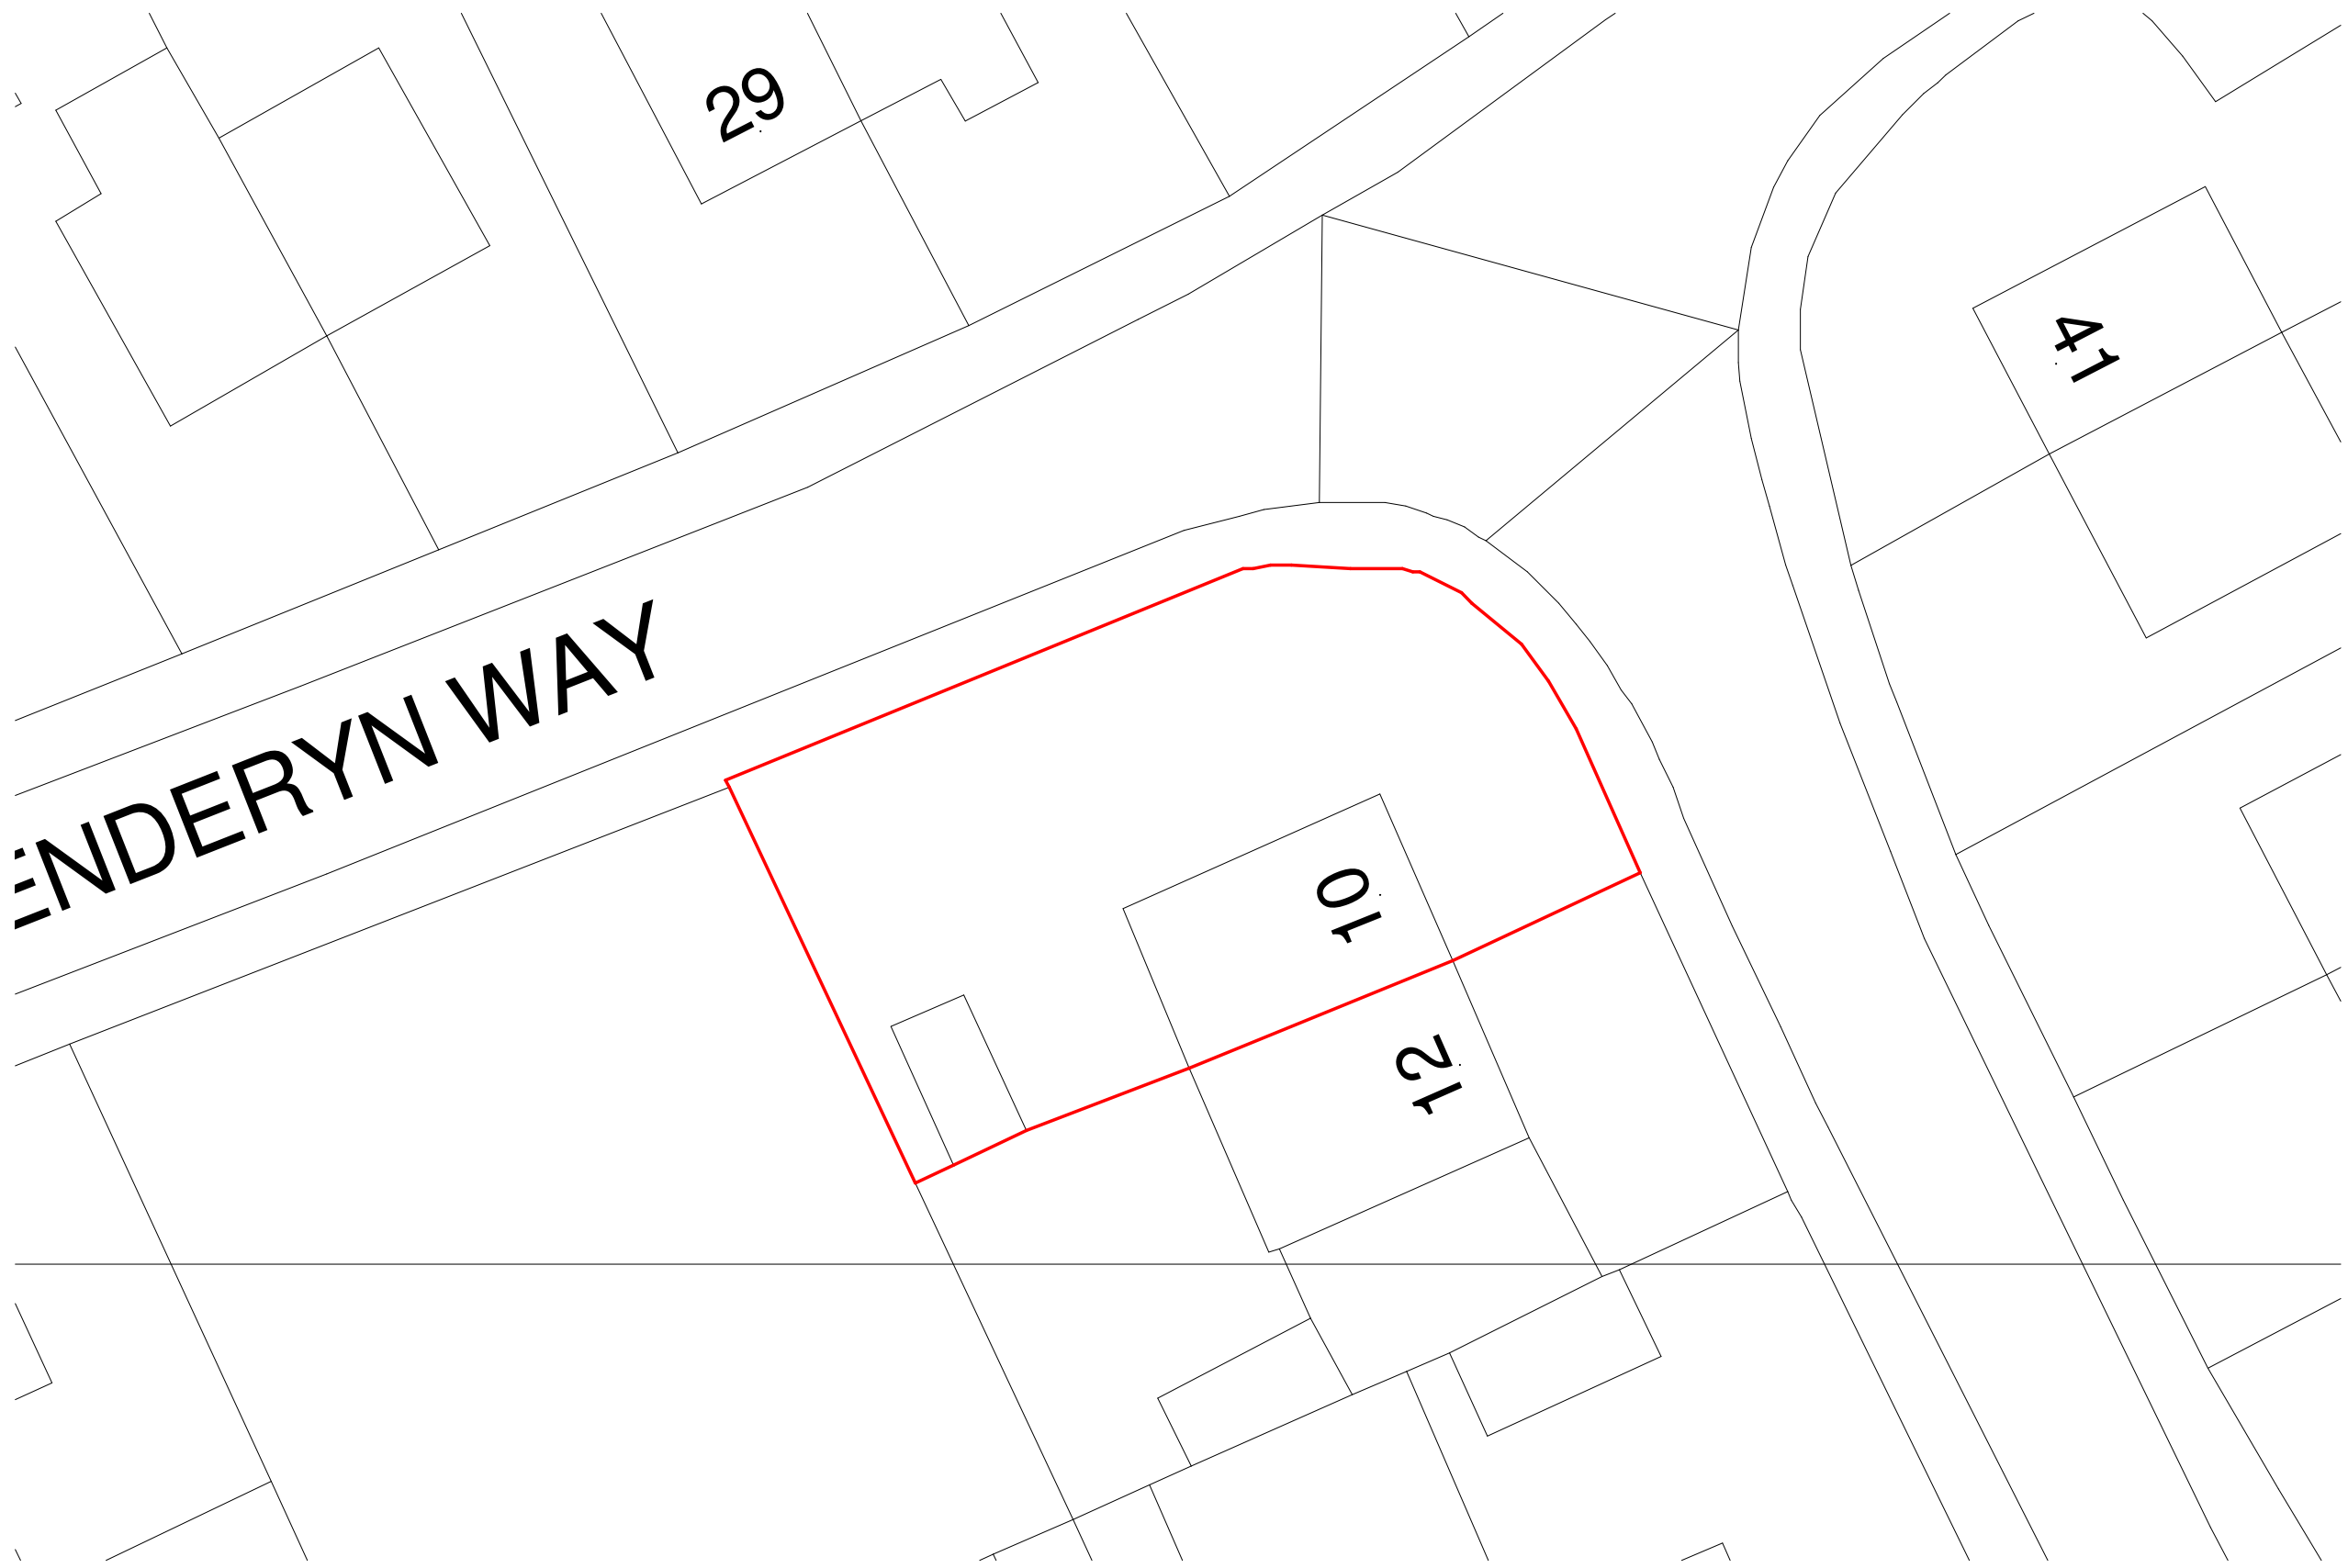


Existing Site Plan

1 : 200

 

36 Plas Tirion, Johnstown,
Wrexham LL14 1UR
07543968690
geraint@weareframe.co.uk
www.weareframe.co.uk
facebook.com/frame.architect
instagram.com/we_are_frame

Project: 10 Penderyn Way, Llay LL12 ORW		
Title: Existing Site Plan		
Scale @ A3: 1 : 200	Author: GE	Date: 20.01.21
Project Ref: 21-03	Drawing No: A002	Rev. -