


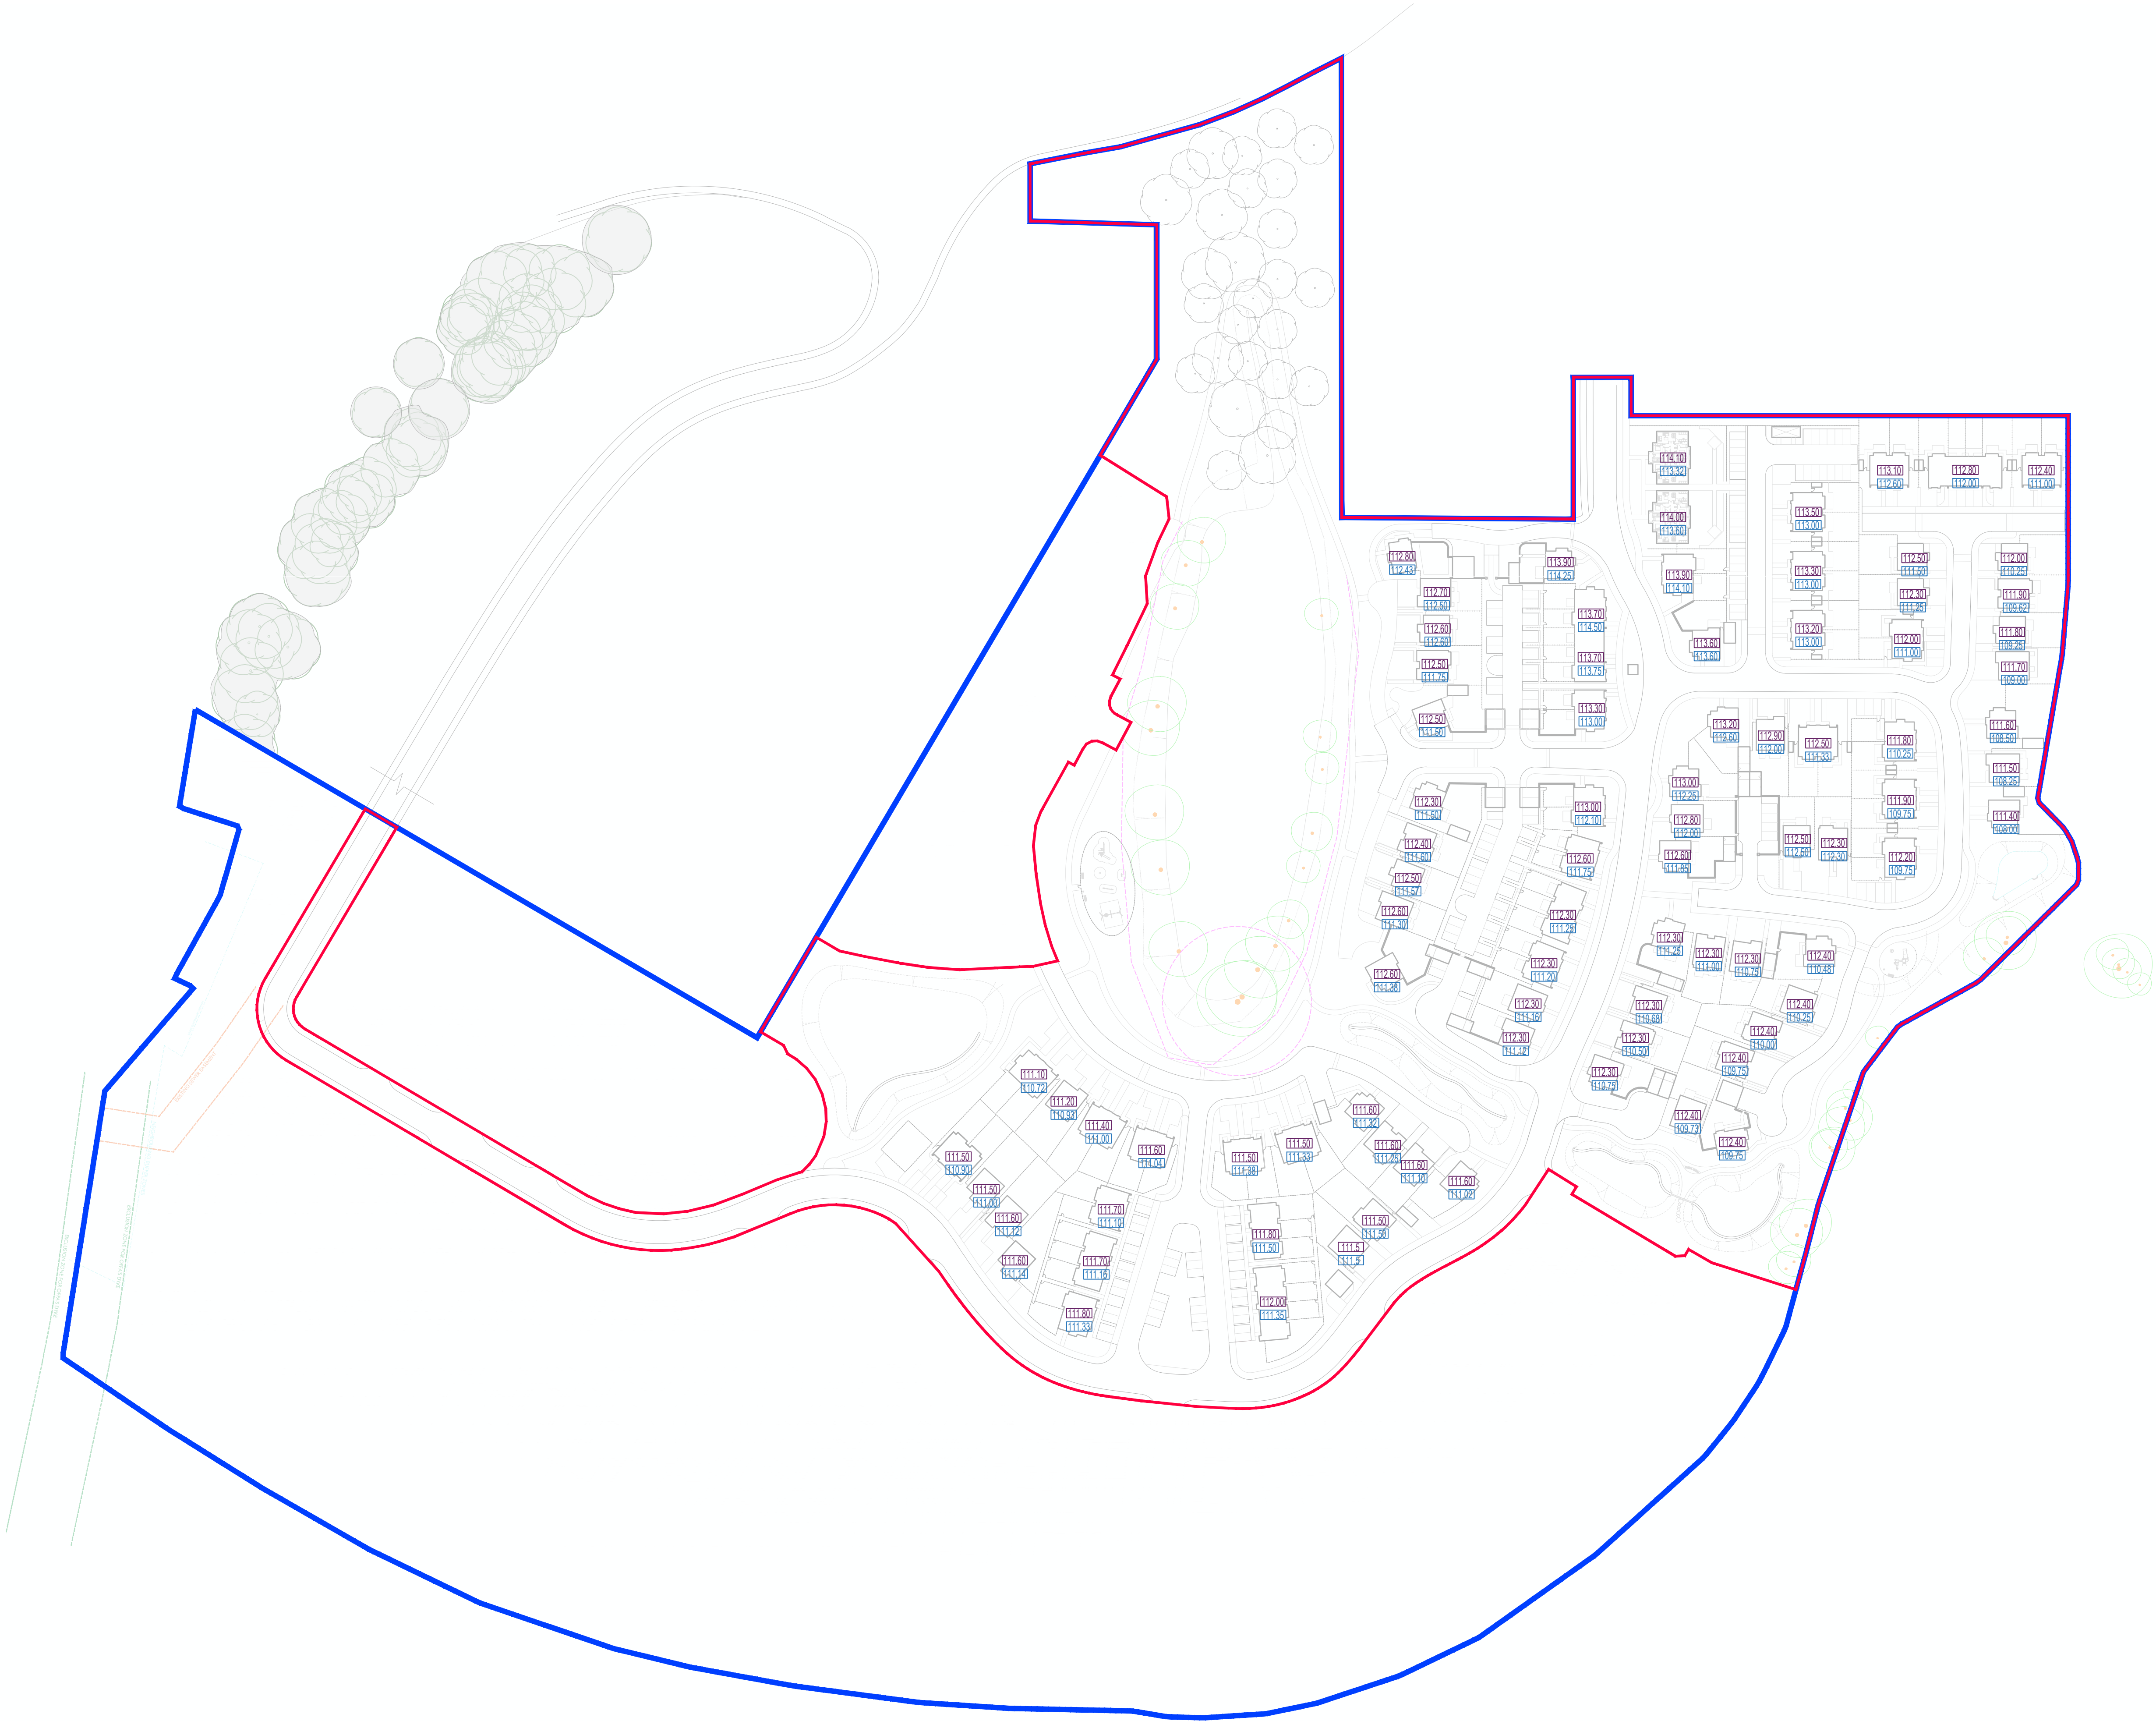

KEY

- Redline Boundary Phase 1 - 21.60 Acres
- Blueline Boundary (Phases 1 & 2)- 40.70 Acres

Existing ground levels

Proposed FFL's

CHESHIRE	SURREY	SHEFFIELD	LIVERPOOL	MANCHESTER
Market Court 20-24 Church St Altrincham WA14 4DW 0161 929 7622	100 High St Esher Surrey KT10 9QJ 01372 203 335	Electric Works 3 Concourse Way Sheffield S1 2BJ 0114 250 7983	AvenueHQ 17 Mann Island Liverpool L3 1BP 0151 662 0122	All Work & Social XYZ Building 2 Hardman Boulevard M3 3AQ 0161 929 7622

RUABON, WREXHAM
PURE RESIDENTIAL & COMMERCIAL LTD

PHASE 1 EXISTING & PROPOSED LEVELS SITE PLAN
DWG: 19126 (PL) 034
DATE: 25.09.20
SCALE: 1:1000 @ A1 DRAWN: AG