



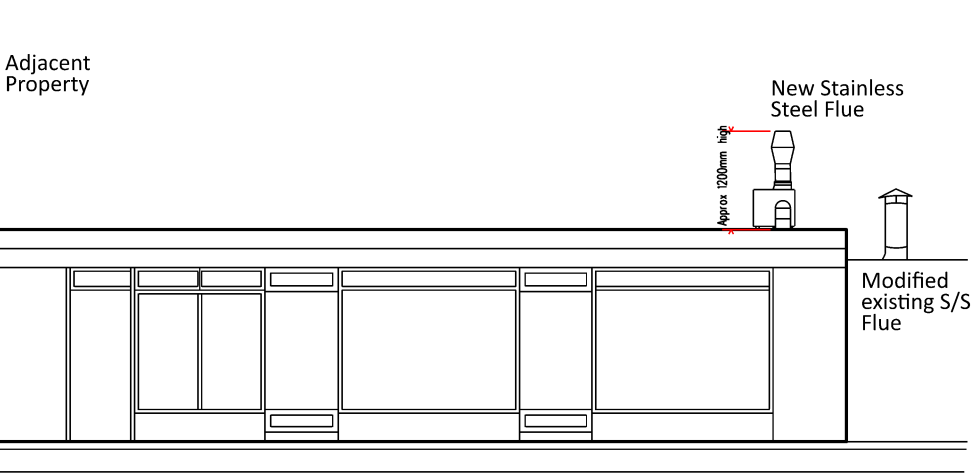

Front Elevation (roadside)

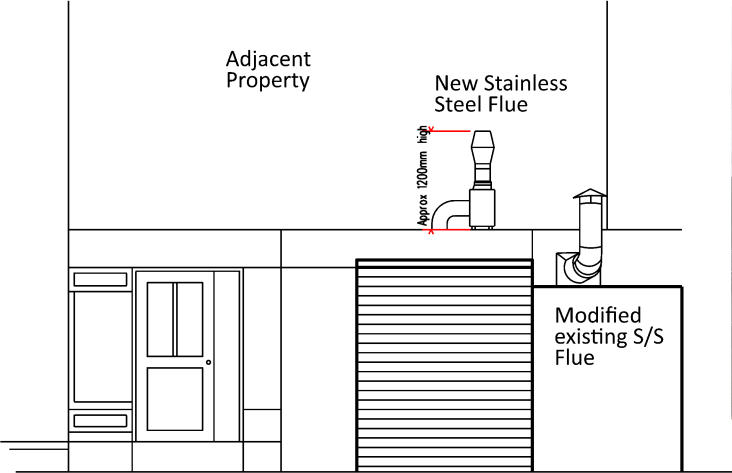

Side Elevation (Carpark side)



Modified Existing Stainless Steel Flue
Approx Height 1200m above roof line


Flue pipe height reduced slightly and weather cowl placed on top




New Stainless Steel Flue
Approx Height 1200m above roof line



Previous Existing Stainless Steel Flue
Approx Height 1500m above roof line

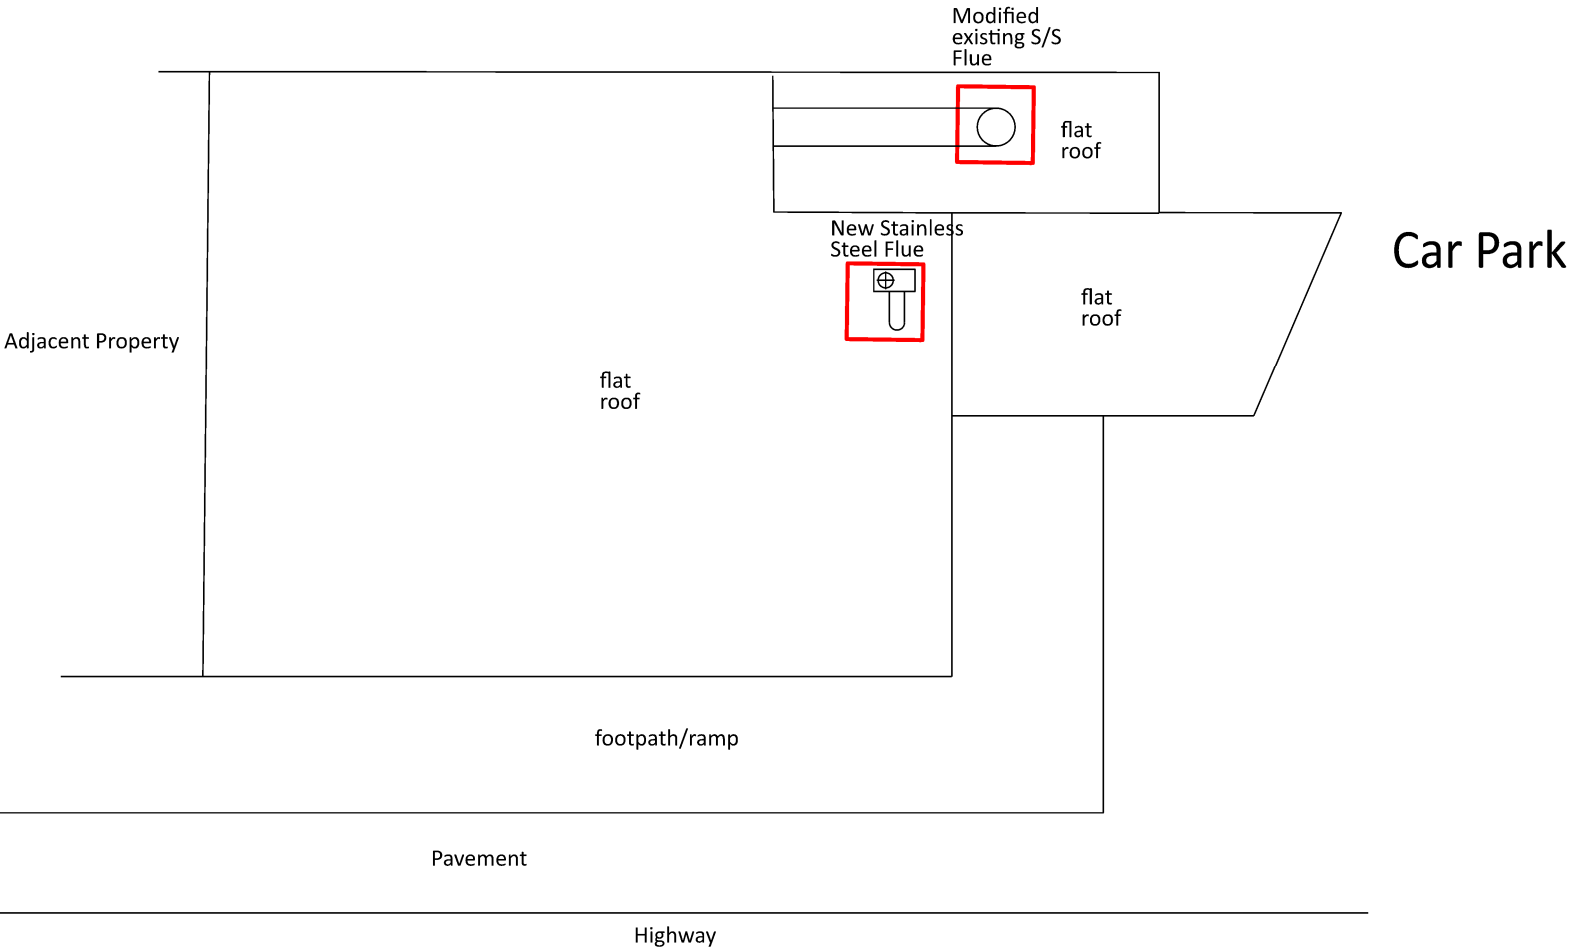

Site Plan

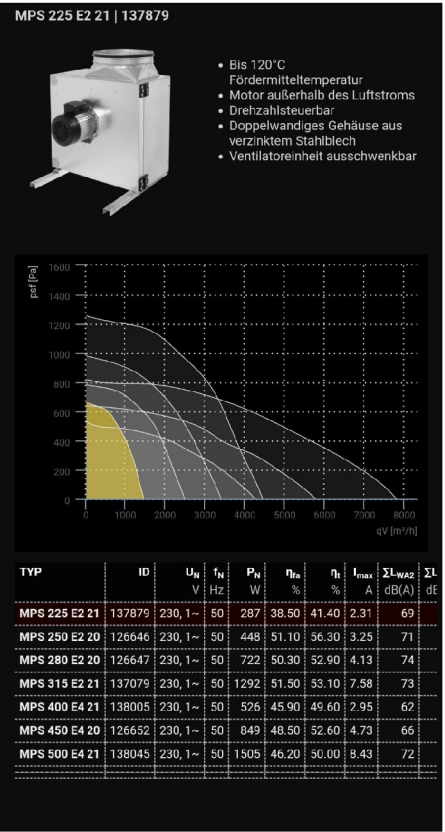

Fan Details (69dB(A))
For new flue

Project Title		
23B Chester Road, Gresford, Wrexham		
Drawing Title		
Flue Site Plan and Elevations		
Scale	Date	Office
1:100 @A3	Jul 20	Wrexham
Drawing No.		Revision
GA01		B

Revision B	Original flue modifications added	16.09.20
Revision A	Additional elevational detail and photographs of Flue added	13.08.20