



Construction (Design and Management) Regulations

Design risk assessments are carried out throughout the design stage of this project in accordance with company procedures and manuals. Where reasonably possible all areas of risk applicable to design and end use of the construction have been identified and then eliminated, mitigated or recorded as a residual risk. Note that general risks of which a competent designer or contractor should be aware are not included. This drawing is to be read in conjunction with the Pre-construction Information and all related documents prepared in accordance with the current Construction (Design and Management) Regulations 2015 and all applicable Health and Safety legislation as currently amended.

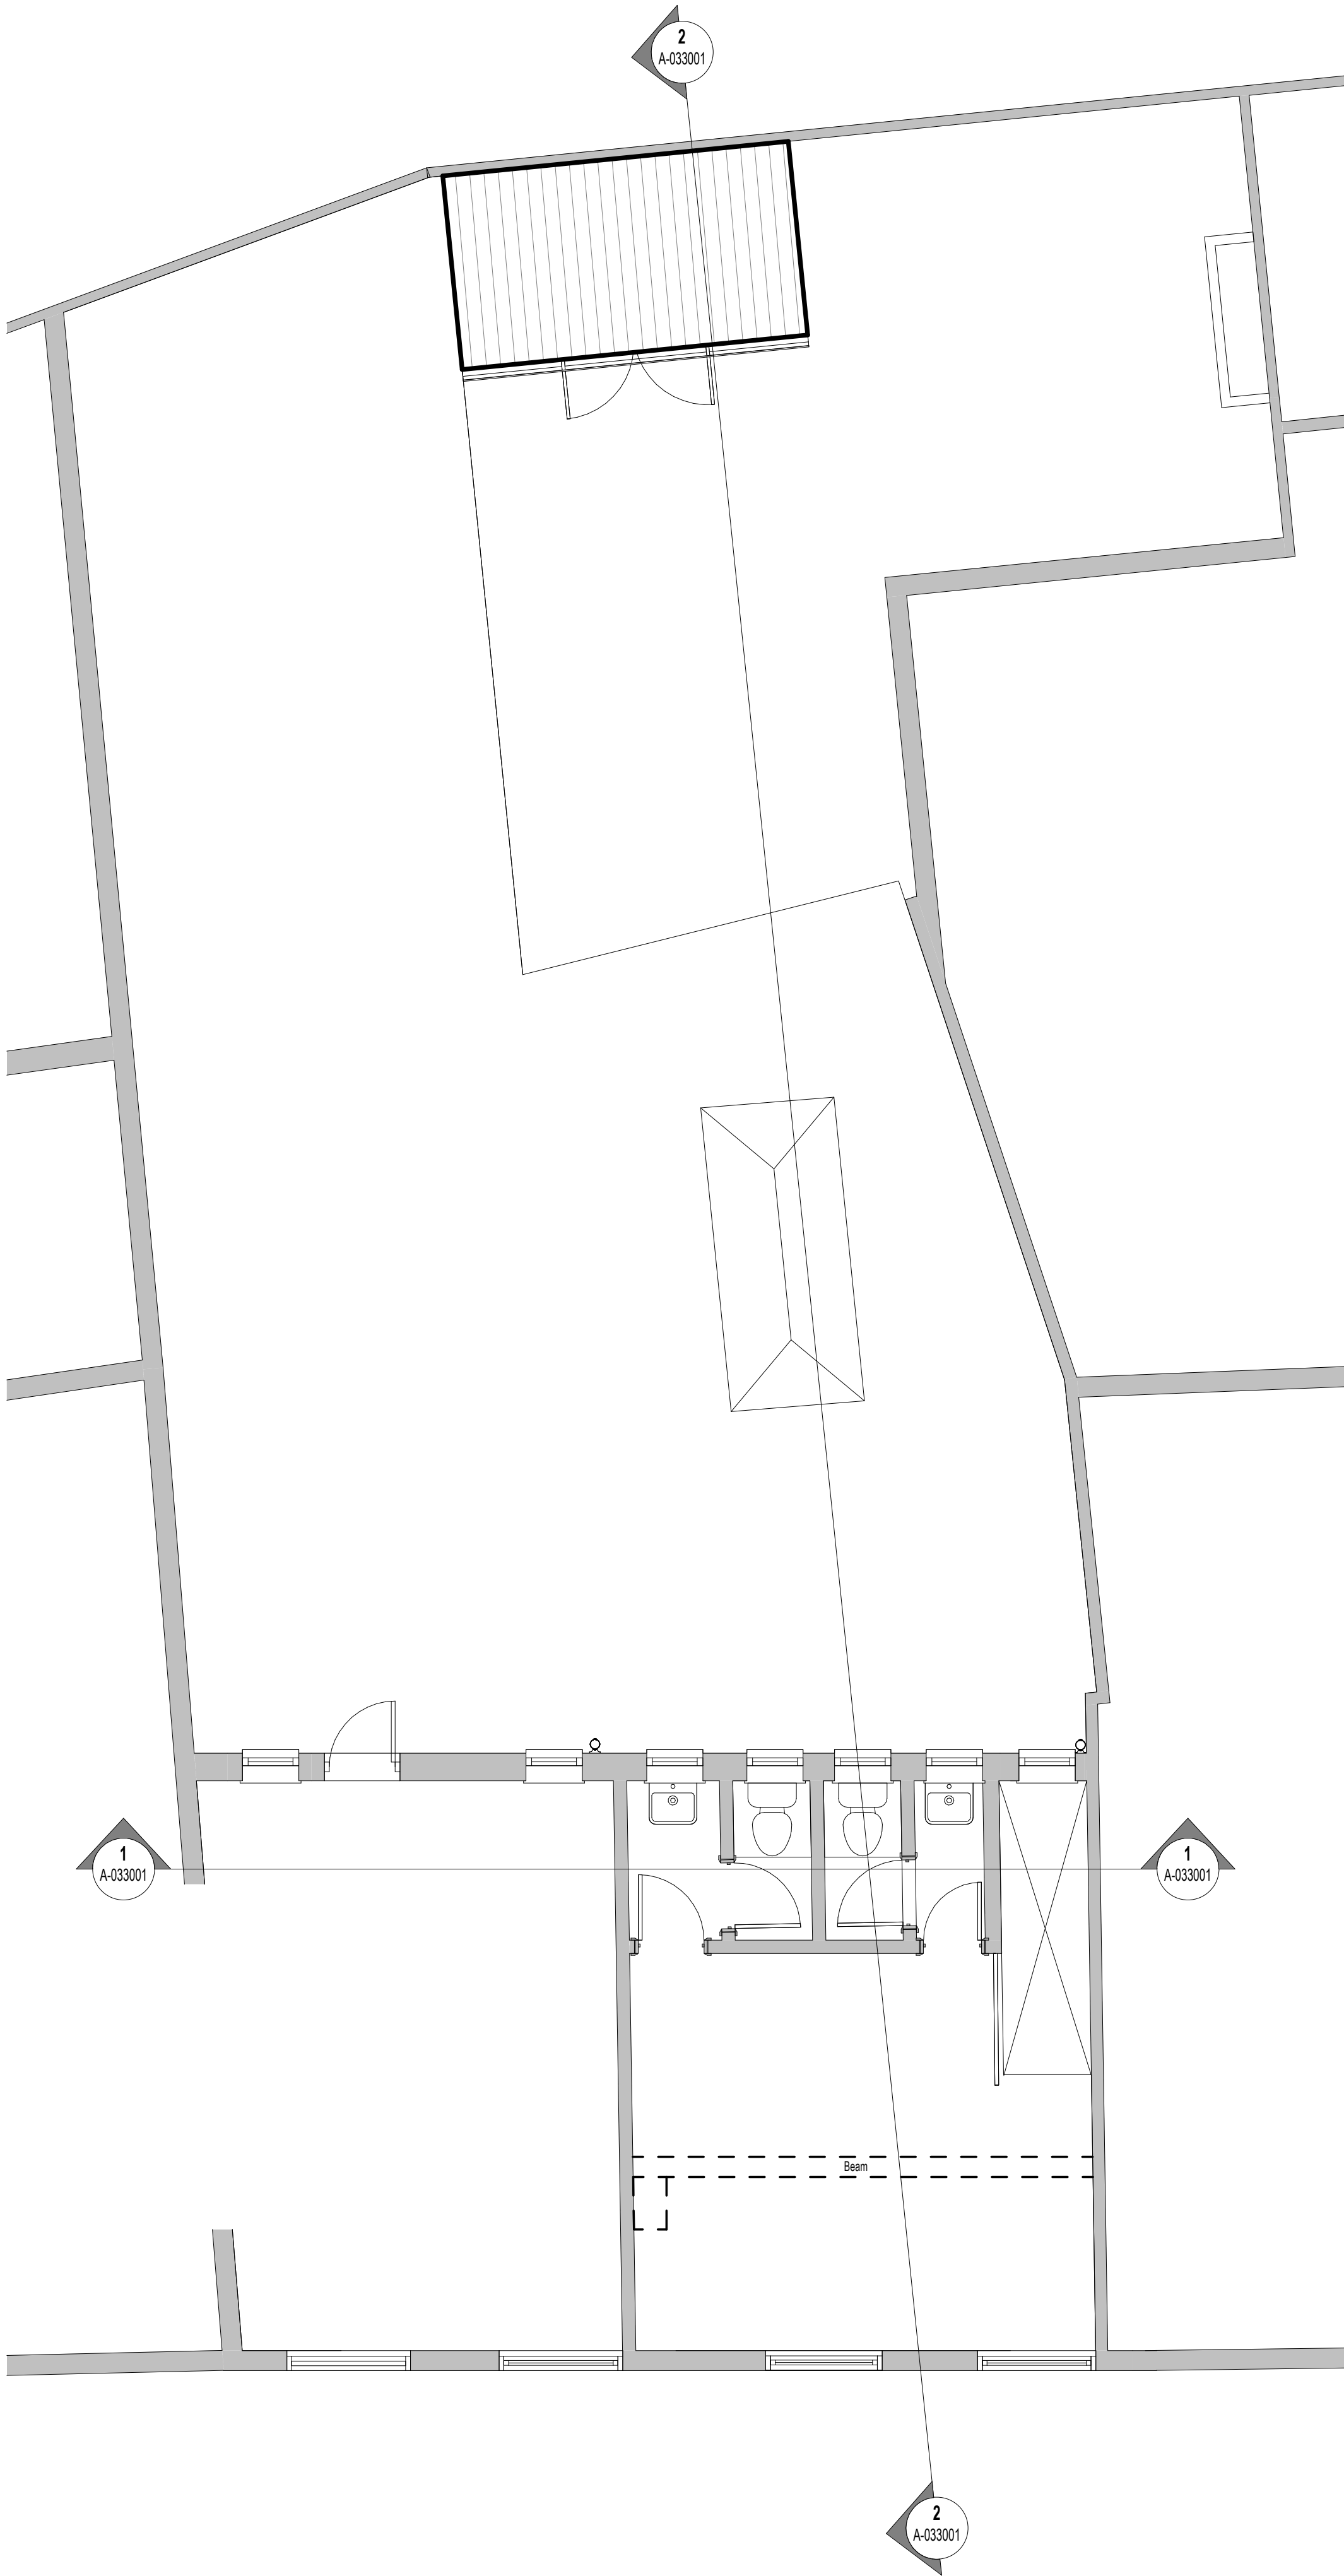

P01 Initial Issue (AJ KDH)	27/11/2020
REV. DESCRIPTION (DRAWN BY) CHECKED BY APPROVED BY	DATE
RIBA PLAN OF WORK 2013 WORKSTAGE	LEVEL OF MODEL DEFINITION (LoD)
Stage 3 - Developed Design	LoD 3 - Approximate Model
PURPOSE OF ISSUE - SUITABLE FOR ...	BS1192 STATUS
Planning Submission	Status A - Approved

 

lawray architects
penseiri

CARDIFF 029 2052 8140
LONDON 0207 138 3560
WREXHAM 01978 357 887

www.lawray.co.uk

CLIENT
MORROCTAILS

PROJECT TITLE
7 HIGH STREET WREXHAM


DRAWING TITLE
EXISTING FIRST FLOOR PLAN

PROJECT No 0001 SCALE @ A1 1 : 50

DRAWING No	PROJECT	ORIGINATOR	VOLUME	LEVEL	TYPE	ROLE	NUMBER	REVISION
18/11/2020	WHS-LAW-X-U01-DR-	A-031002	P01					

DO NOT SCALE Any discrepancy or query concerning this drawing should be referred to the Architect. Copyright © LAWRAY LIMITED. Registered Office: Greenmeadow Springs, 1 Cae Gwydd, Trefyniwl, CARDIFF CF15 7AB. Reg. Co. No. 2724178, VAT Reg. No. 134 2148 06.

EXISTING FIRST FLOOR PLAN 1:50

 

GRAPHIC SCALE: 1:50