




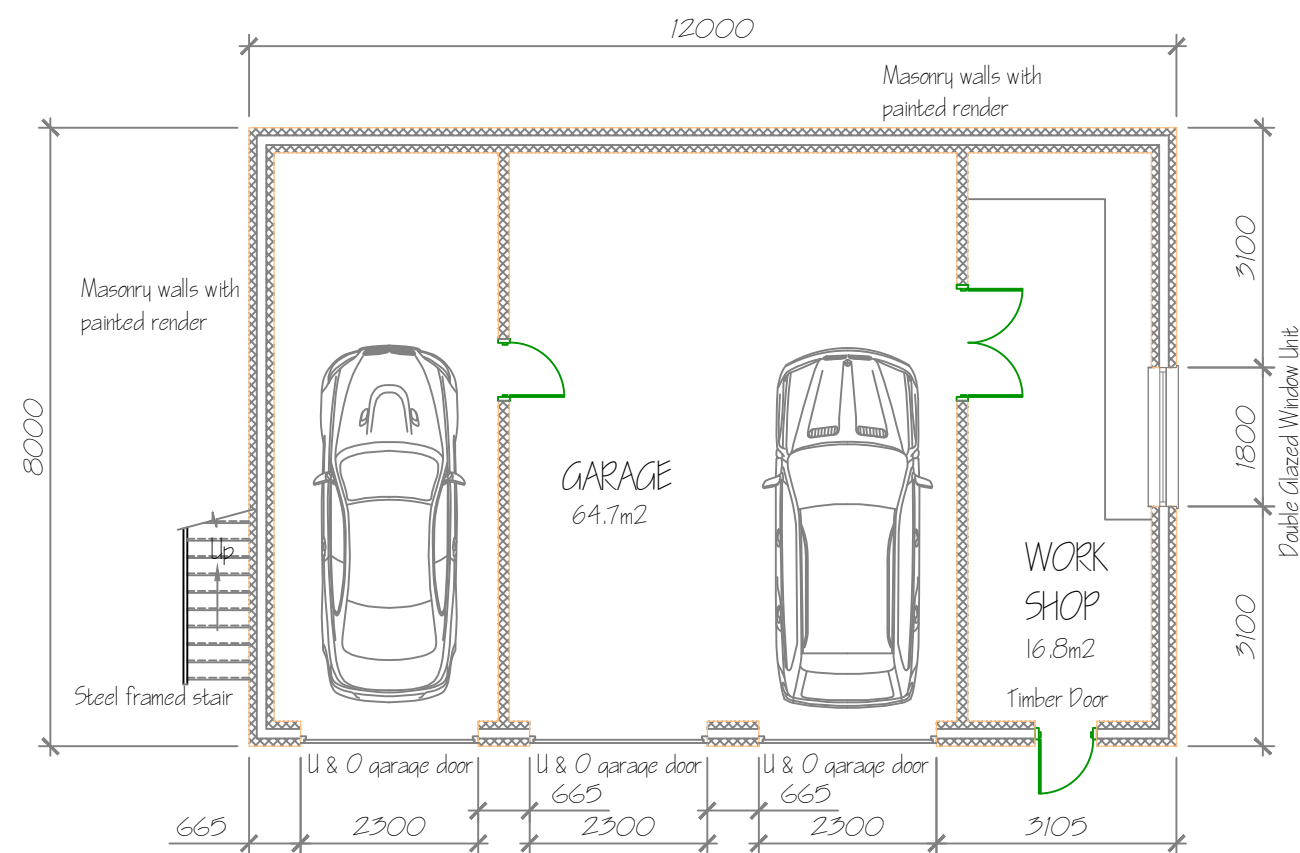


PROPOSED PLAN
SCALE 1:100

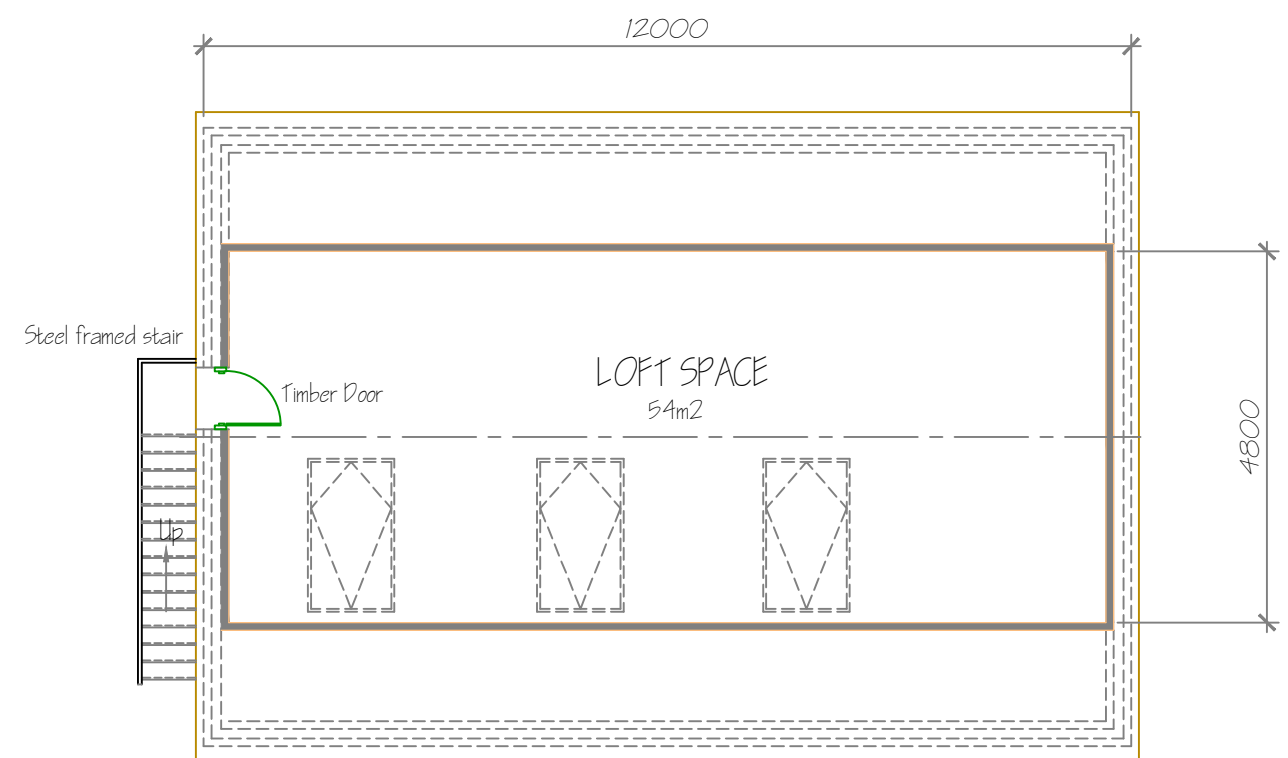

PROPOSED UPPER PLAN
SCALE 1:100

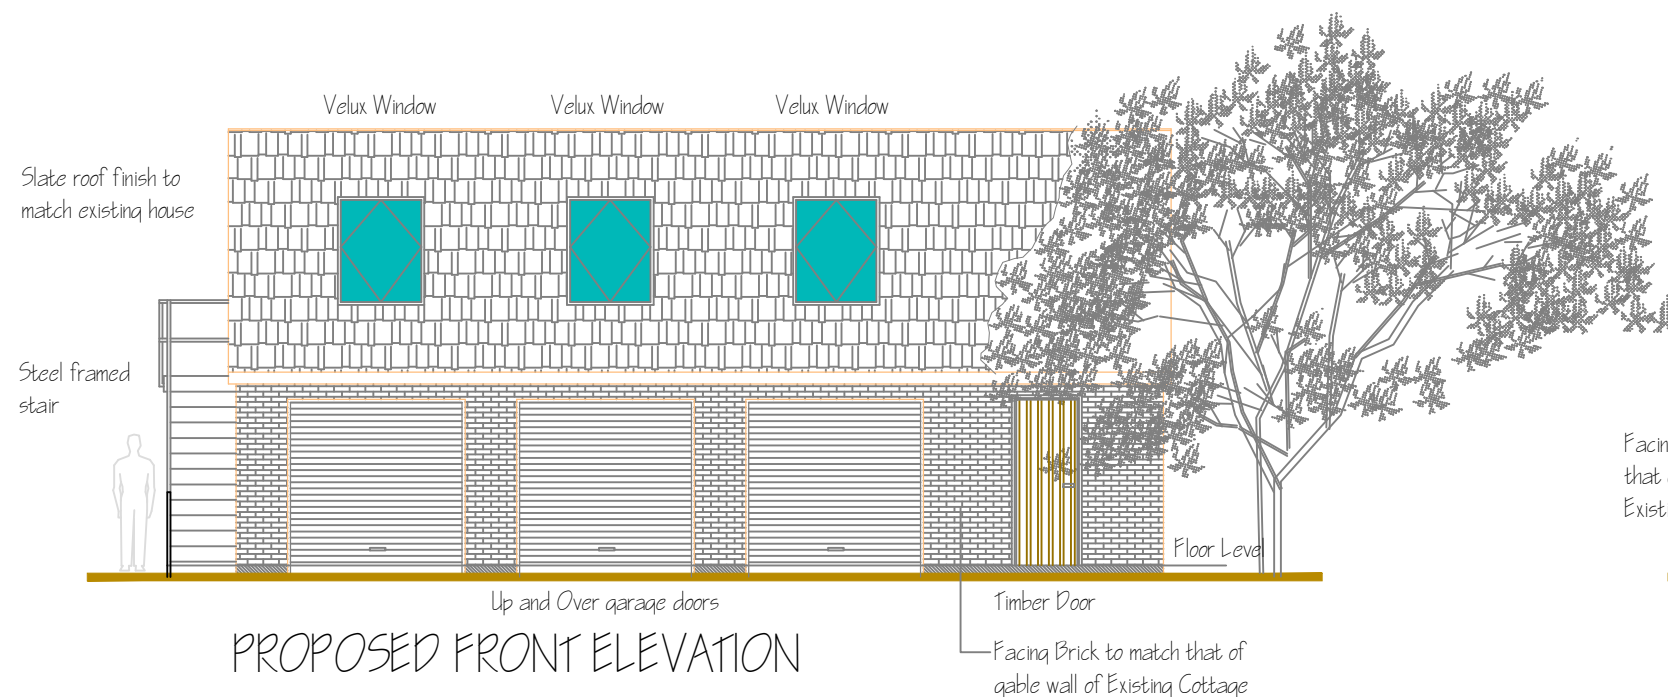

PROPOSED FRONT ELEVATION
SCALE 1:100

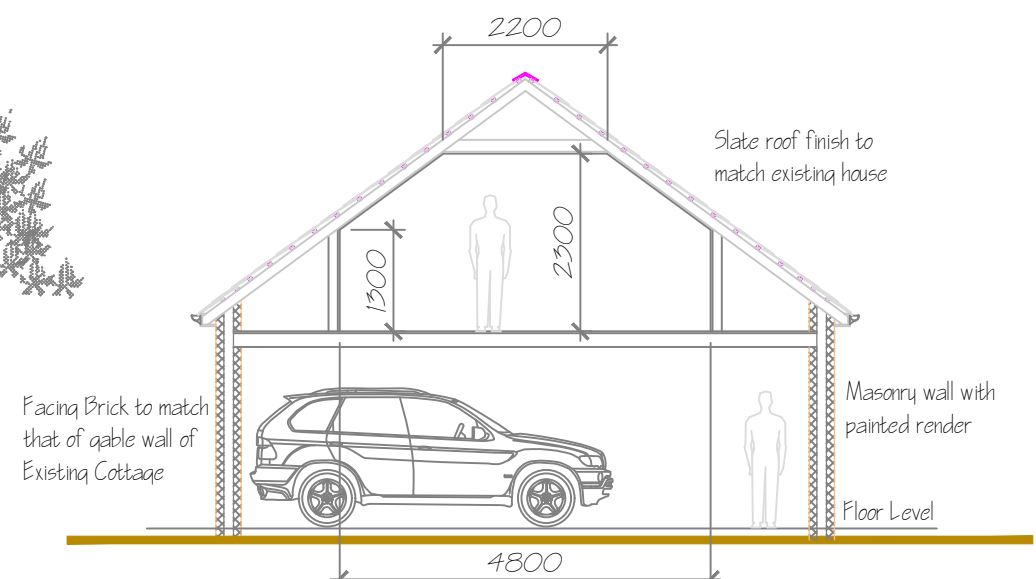

PROPOSED CROSS SECTION
SCALE 1:100

PLANNING SUBMISSION

Nevis Architecture

Telephone 07909 921 955

Email : bob@cairnschadwick.co.uk

Client

MR P.ROBERTS and MISS S. SMITH

Project Name and Address

APRIL COTTAGE
SUN LANE - BOWLING BANK
WREXHAM - LL13 9RW

Project

2020/ 200

Development Date
SEPTEMBER 2020

Current Rev Date
A 18.10.2020

Scale
AS SHOWN

A3

Drawing

001