


As Existing

Ordnance Survey, (c) Crown Copyright 2013. All rights reserved.
Licence number 100047474

1:50 1m 1.5m 2m 2.5m 3m 3.5m 4m 4.5m 5m

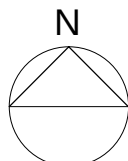

Front (west) Elevation




Rear (east) Elevation




Side (north) Elevation




Side (south) Elevation

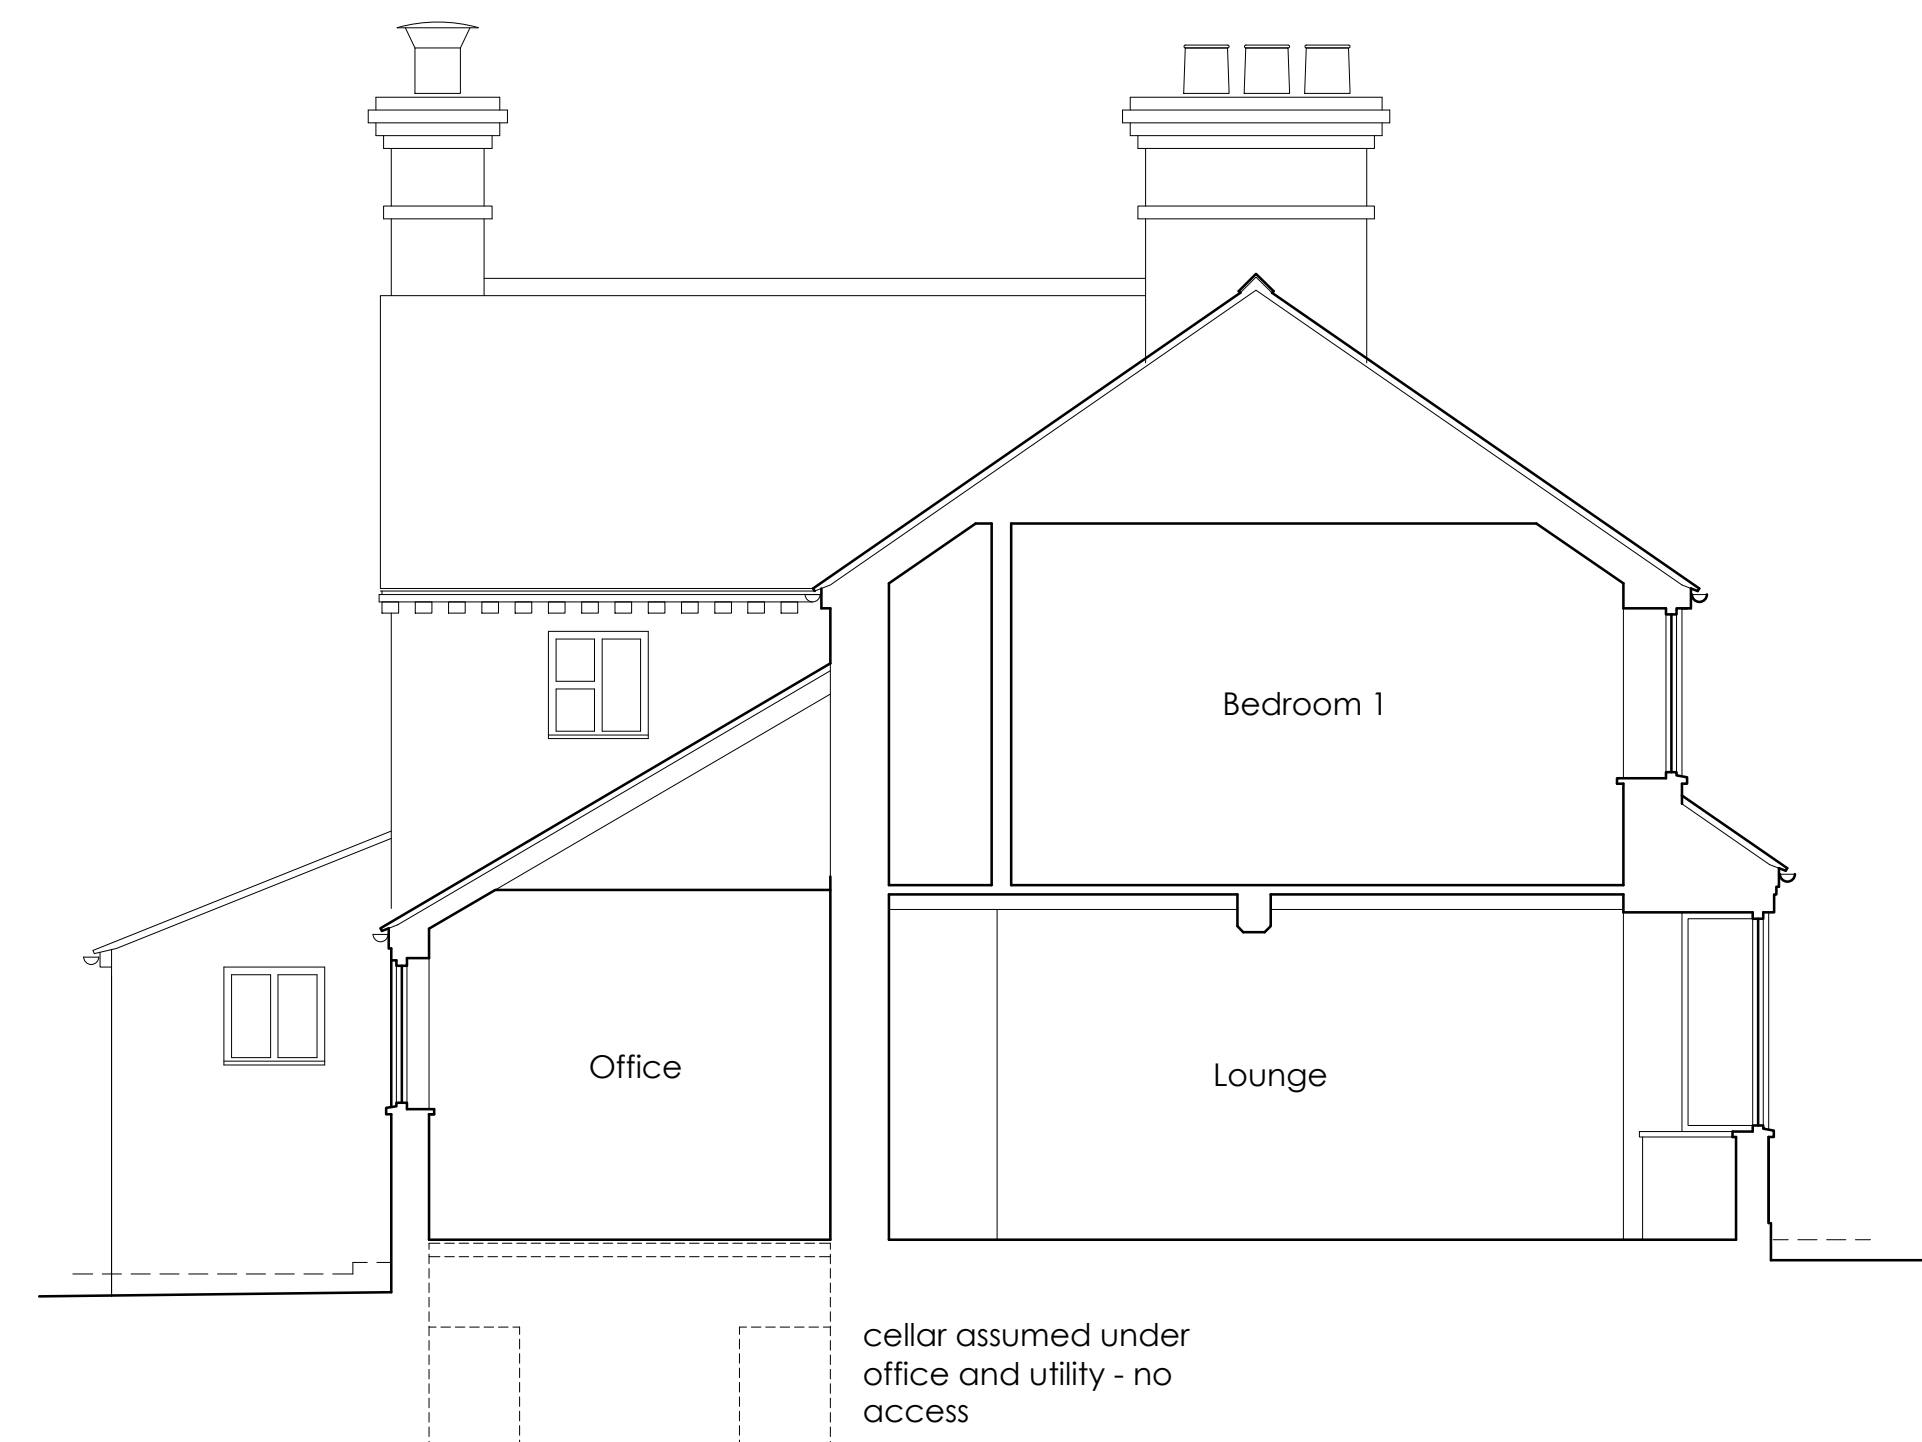

Section A-A - 1:50

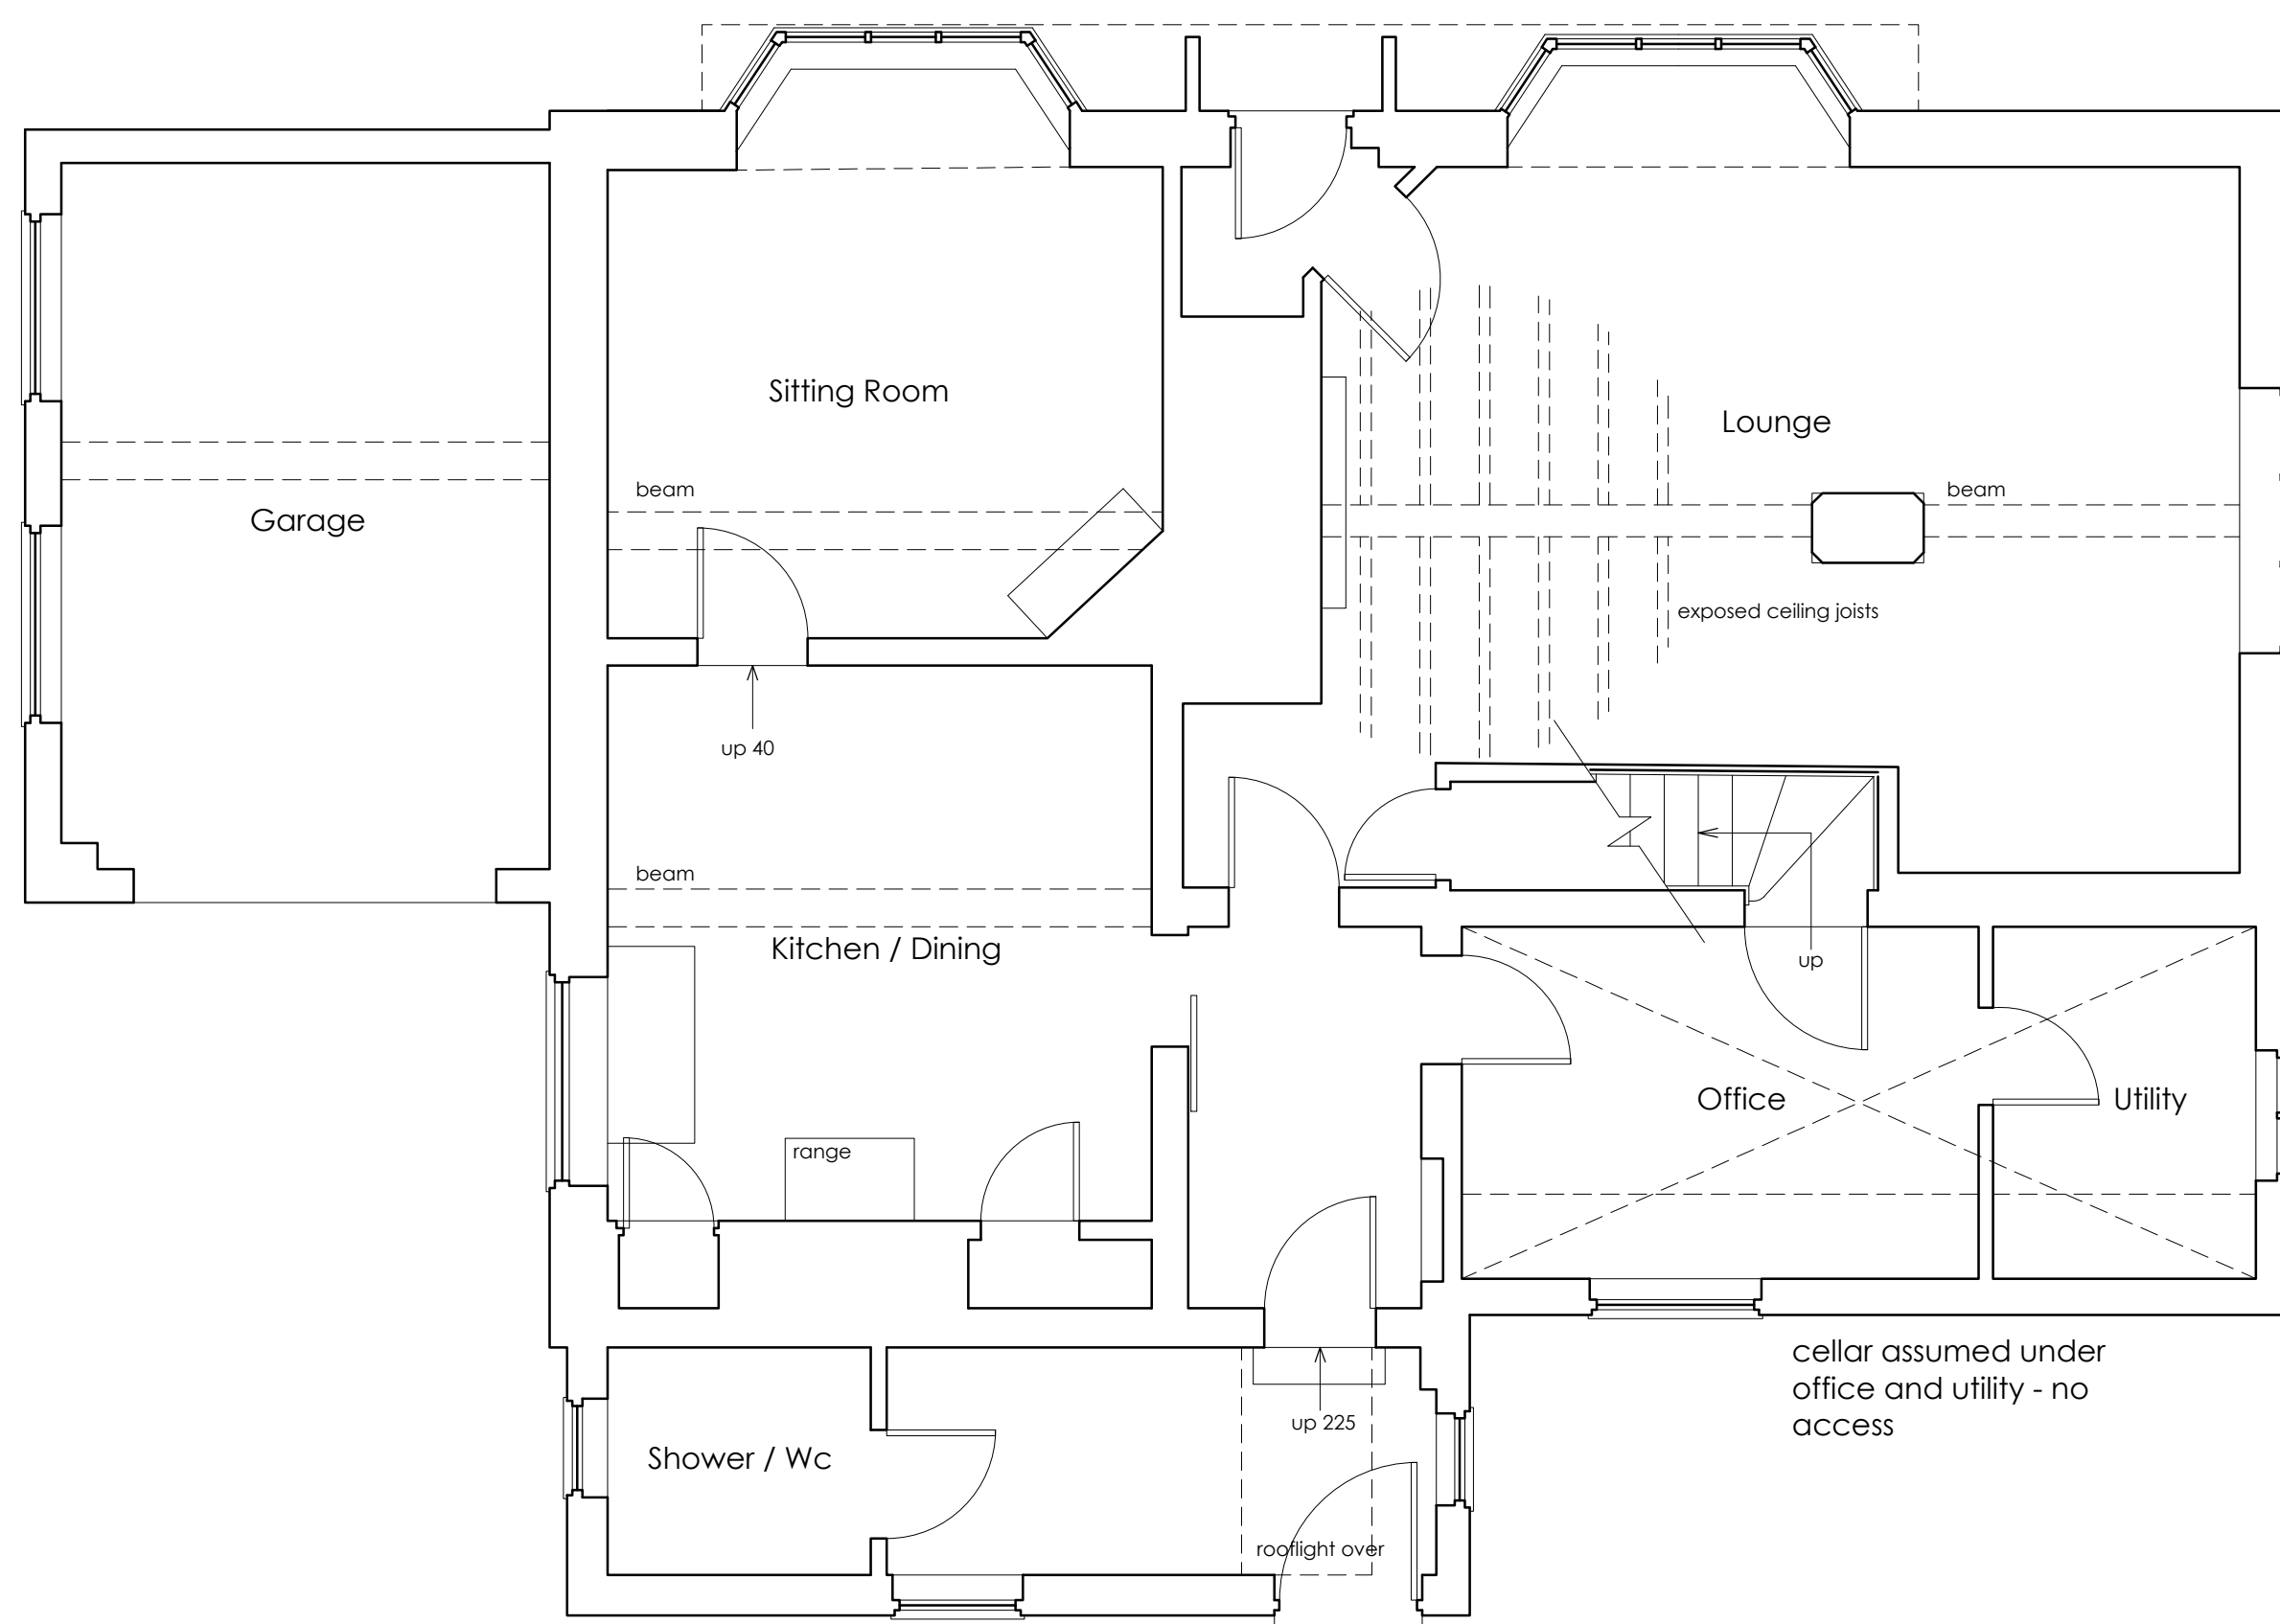

Ground Floor Plan

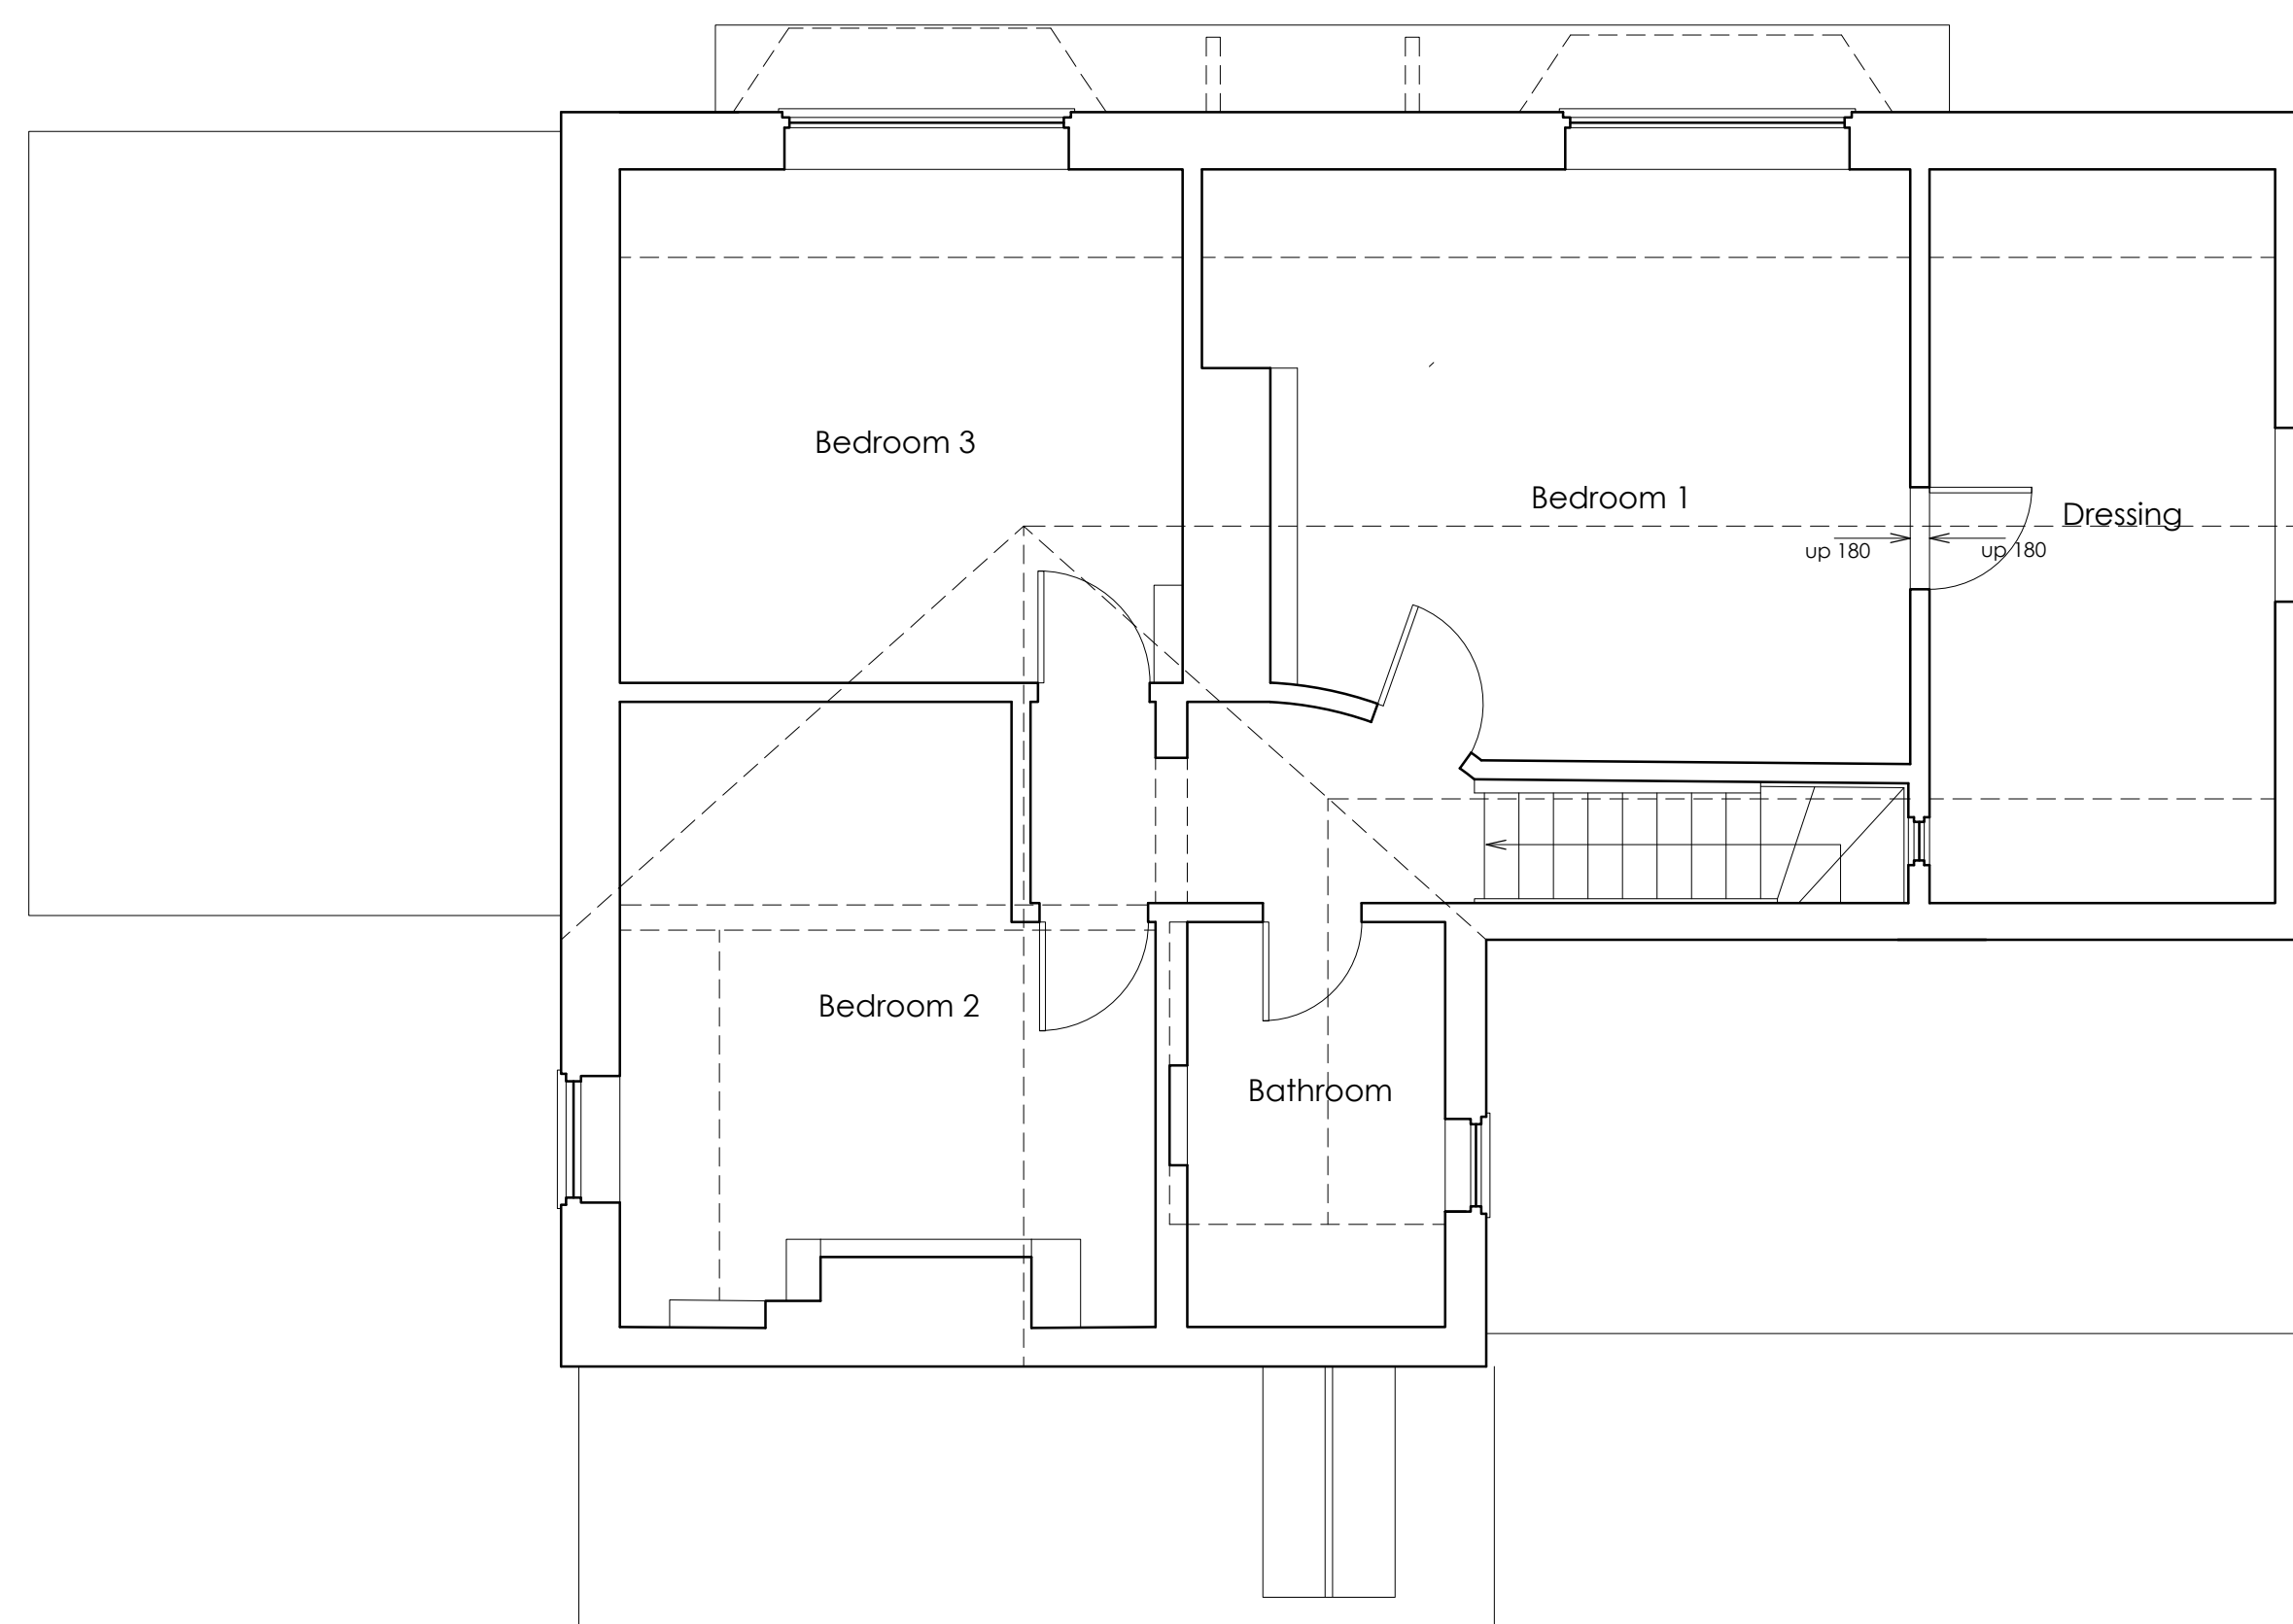

First Floor Plan

Revision

-

qu-est design & planning
7 Henry Close
Battlefield Enterprise Park
Shrewsbury
Shropshire
SY1 3TJ

tel: 01743 469928
email: info@qu-est.co.uk
web: www.qu-est.co.uk



project: Queensbridge Farm, Overton,
Wrexham. LL13 OLE

client: Mr S. Heighway

drawing: As Existing

scale: 1:100/50@A1 date: Sept 18

drawing no. 1939-PL-01 rev: -