






EXISTING FRONT ELEVATION to HOLT ROAD - SOUTH.

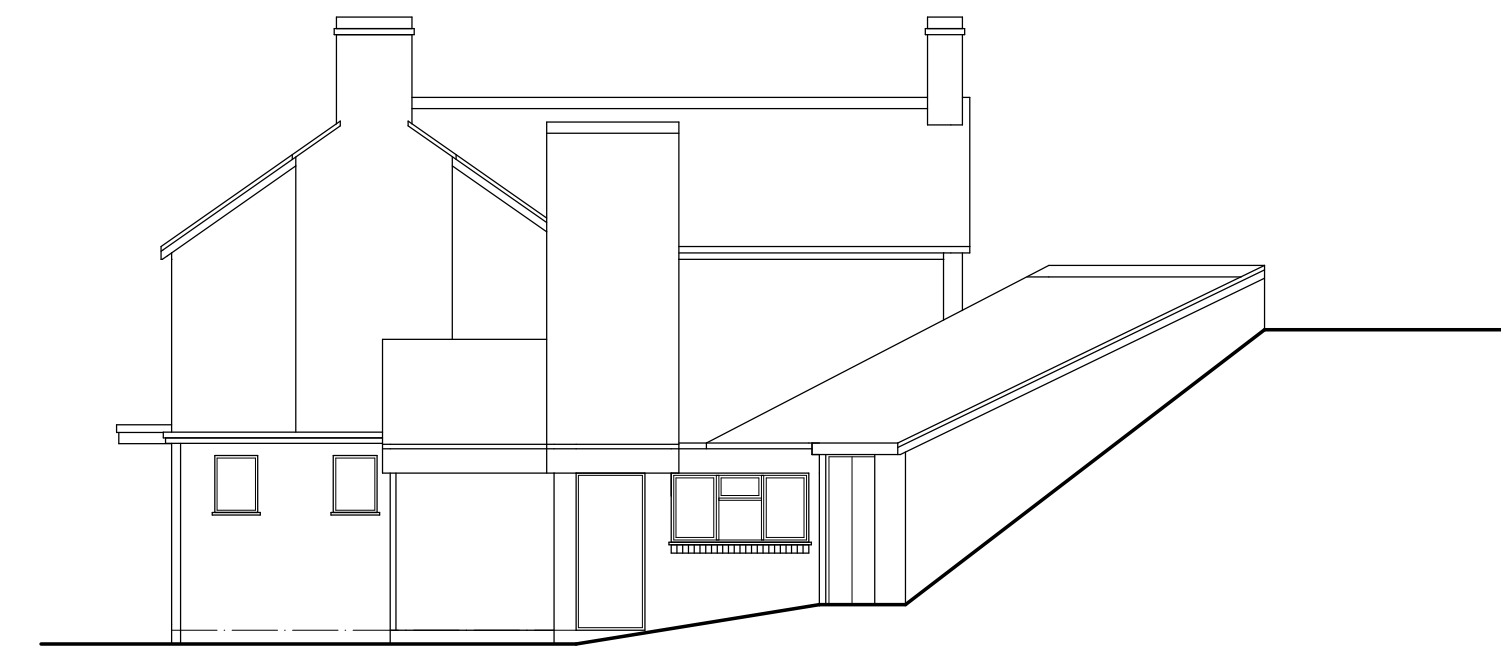


EXISTING SIDE ELEVATION TO MAIN BUILDING - EAST.

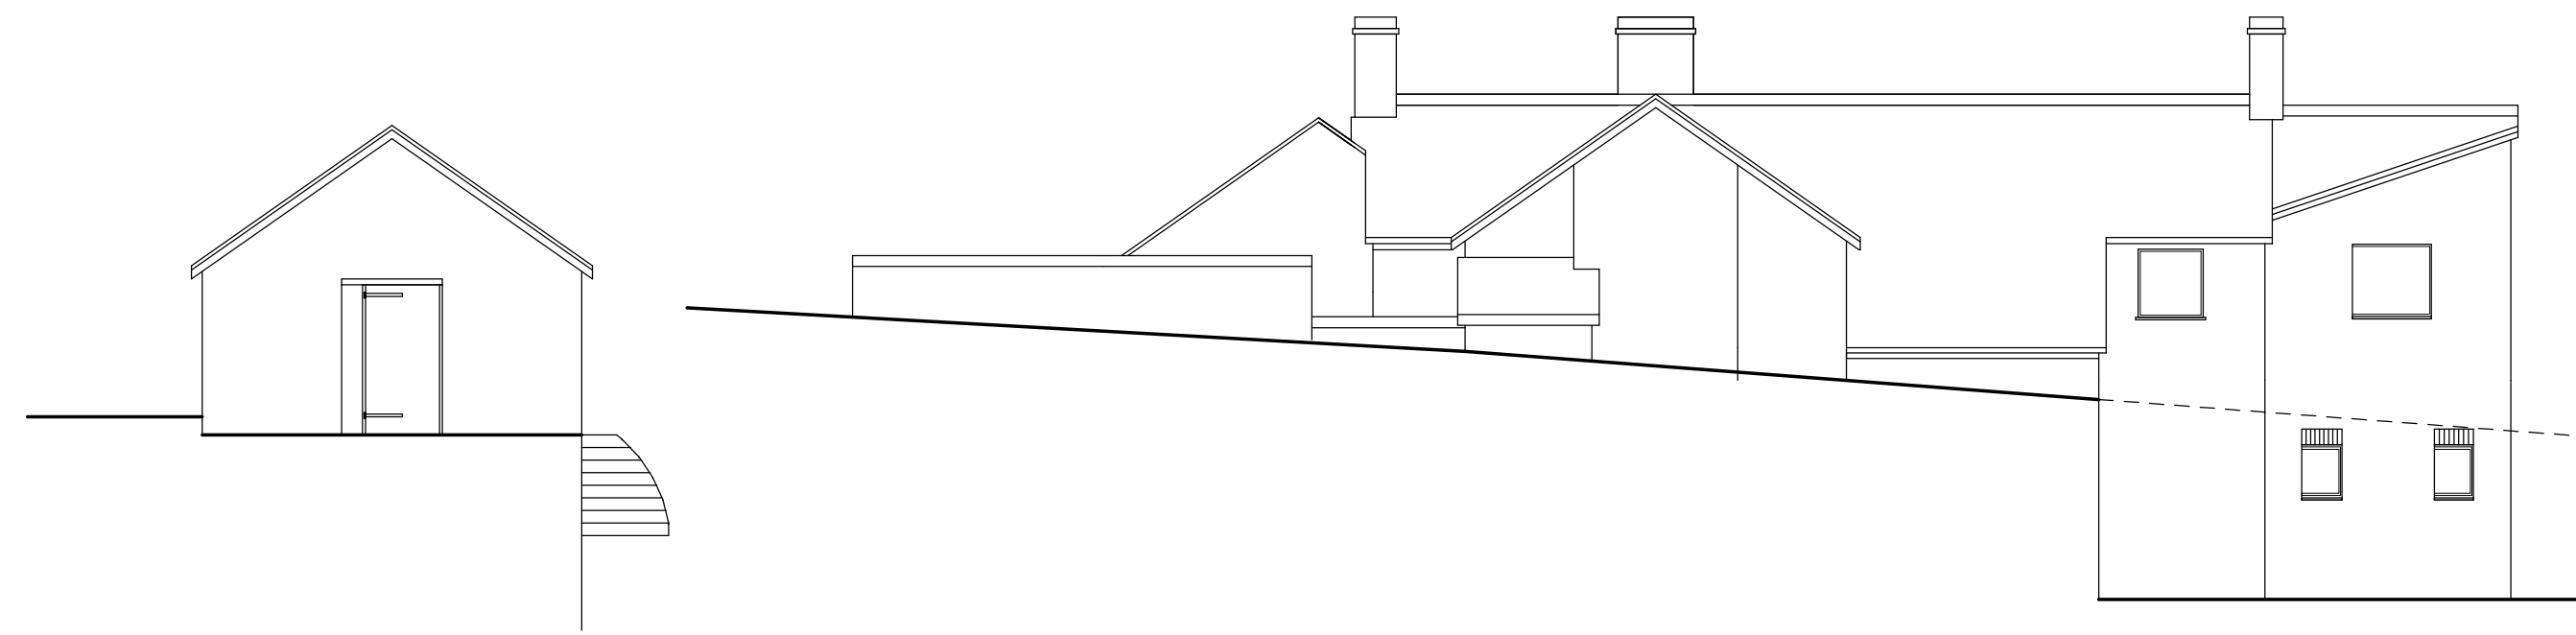


EXISTING REAR ELEVATION - NORTH.

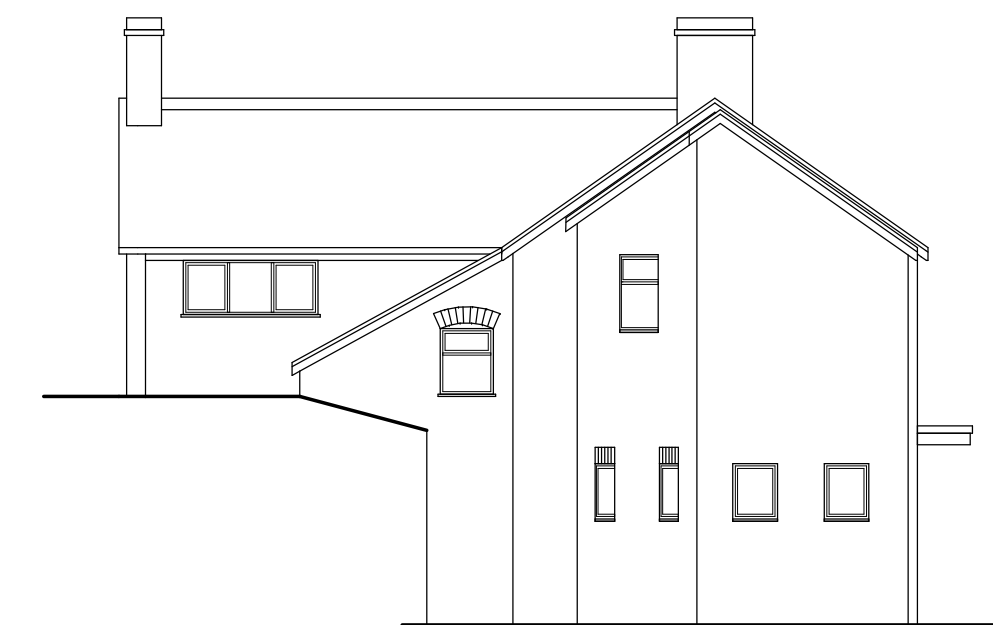

EXISTING SIDE ELEVATION TO MAIN BLDG - WEST.

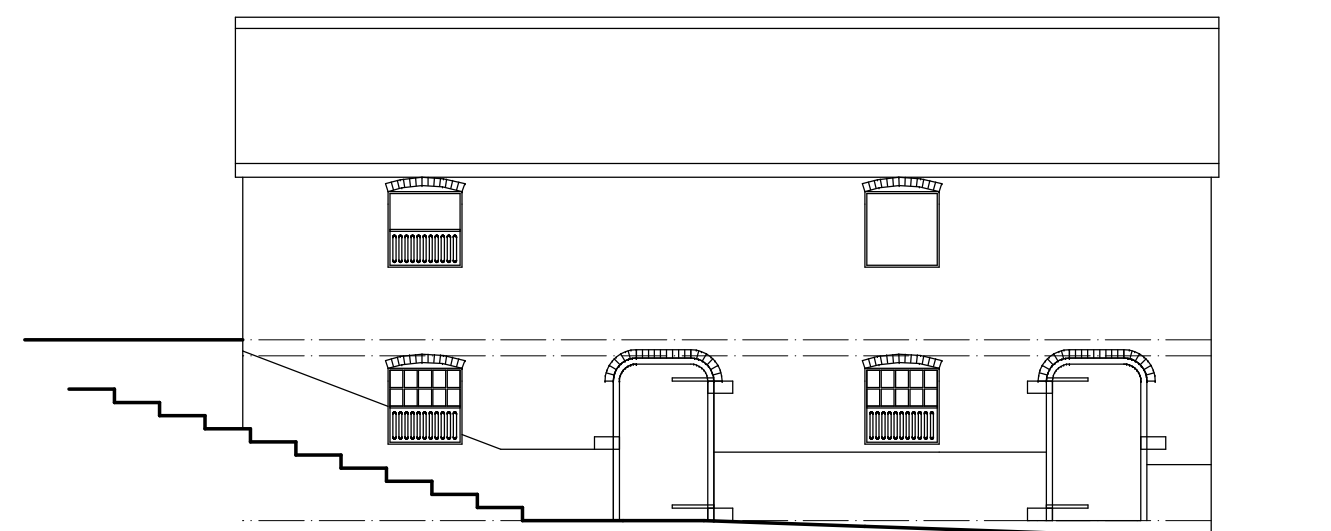

EXISTING SIDE ELEVATION TO BARN - WEST.

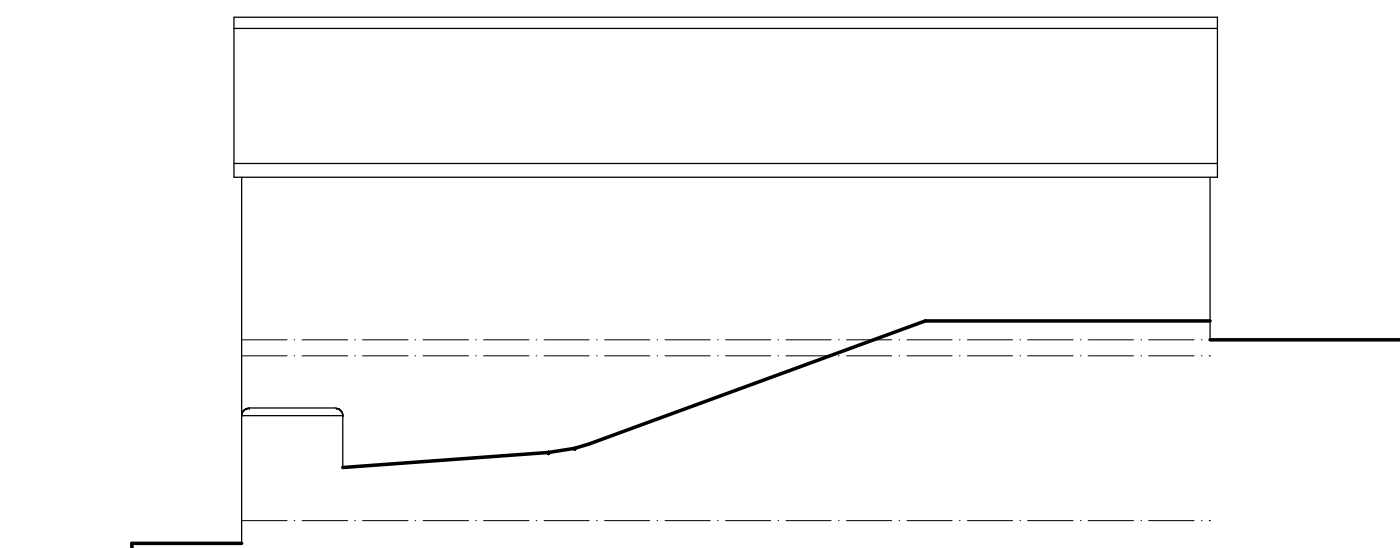

EXISTING SIDE ELEVATION TO BARN - EAST.

Project.
PROPOSED CONVERSION
OF PUBLIC HOUSE TO
DWELLINGS at
THE GREDINGTON ARMS,
HOLT ROAD,
WREXHAM, LL13 9SD.

Client.
Mr. D. Hughes-Whilding.

Title.
ELEVATIONS -
SURVEYED AS EXISTING.

Drawing No.
10097.02.dsj

Date.
Jan 2014.

Scale.
1:100@A1.

D.S. Jones & Co.

Architectural & Planning
Consultants.
The Cottage,
11, Salisbury Road,
Wrexham, LL13 7AS.
Tel : 01978 469662 / 07880 874522.
E : dsjonesandco@live.co.uk