
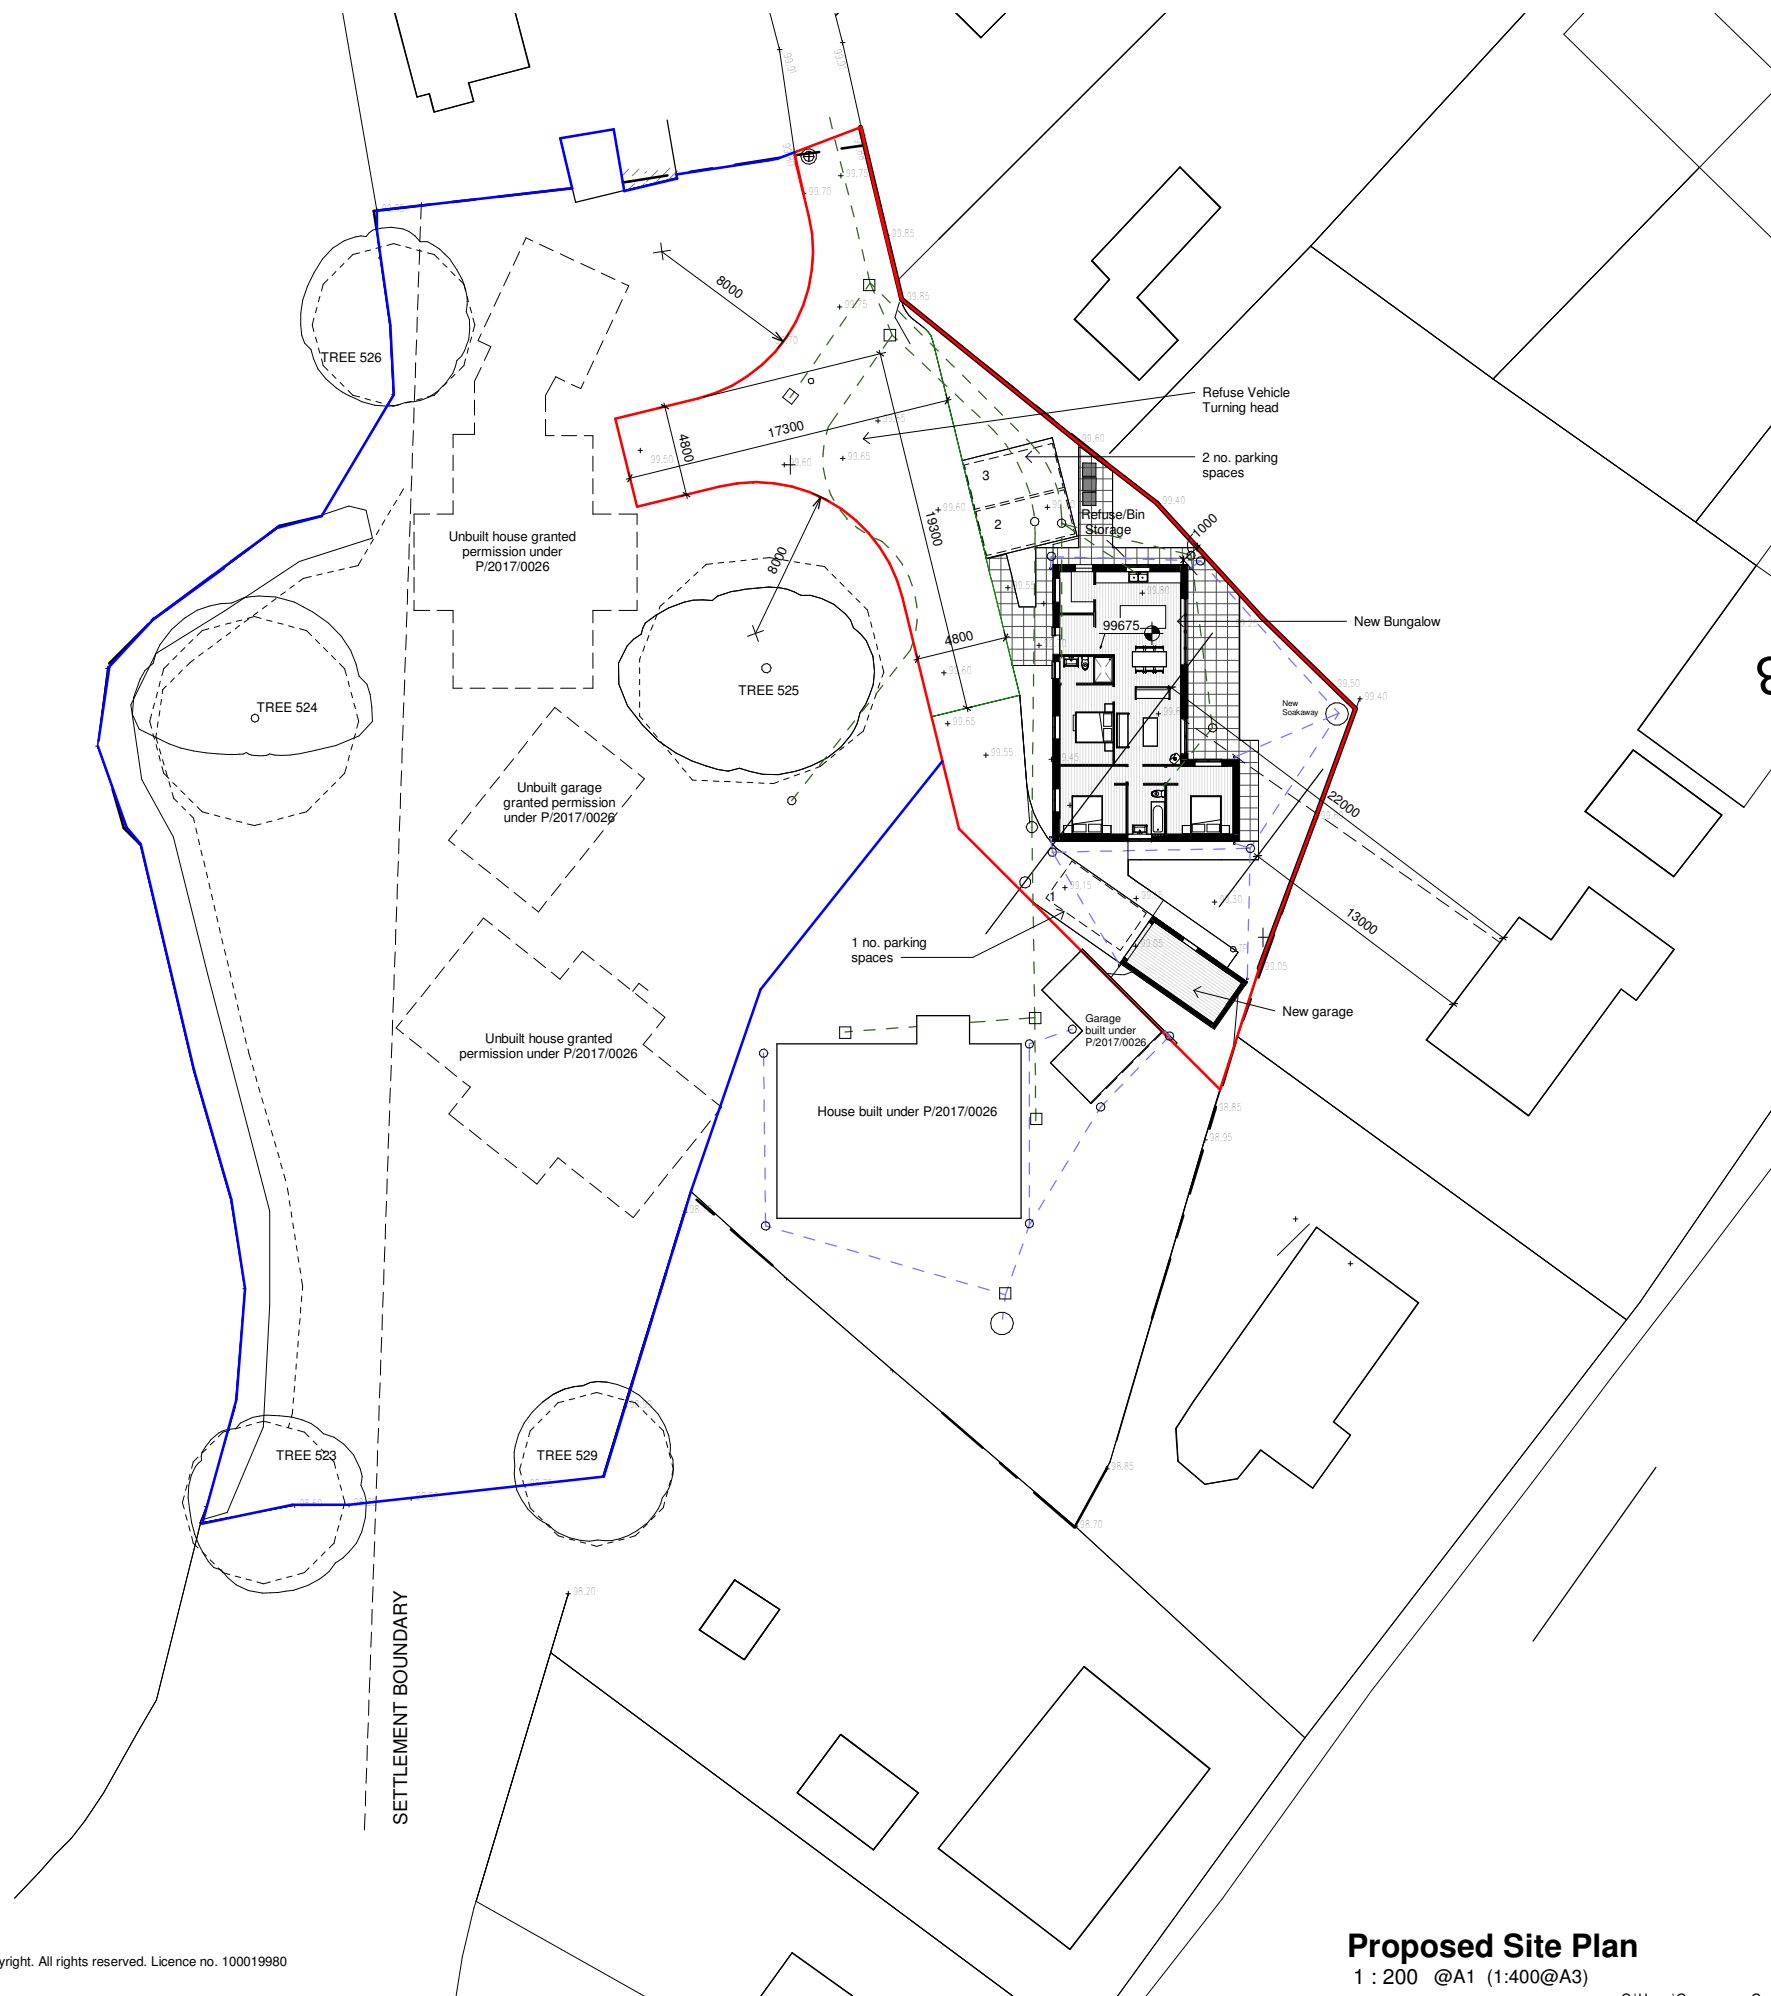
 


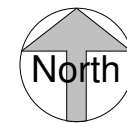

Crown Copyright. All rights reserved. Licence no. 100019980

Proposed Site Plan

1 : 200 @A1 (1:400@A3)

C:\Users\Greenspace Computer\Desktop\Greenspace Projects\20-31 Bungalow at Penley\20-31 Bungalow at Lane End Penley.rvt

Rev	Revision Description	Drawn	Check	Date
A	Blue line amended garage altered	WH	KS	11/12/2020

Greenspace Architects Ltd
The Old Town Hall
The Square, Ellesmere
Shropshire SY12 0EJ
Tel 44(0)1691 623889
e-mail:
greenspace@greenspacearchitects.co.uk
web: www.greenspacearchitects.co.uk

Project **Bungalow at Lane End,
Penley**

Title **Proposed Site Plan**

Scale @ A1	Scale @ A3	Drawn By	Checked By	Date
1 : 200	1:400	WH	GE	29/11/16

Job No.	Sheet No.	Rev.
20-31	A101	A