



FARM BUILDING CONVERSION TO HOLIDAY LET

at Highbrooke House, Higher Wych, SY14 7JT


5000mm
SCALE CHECK

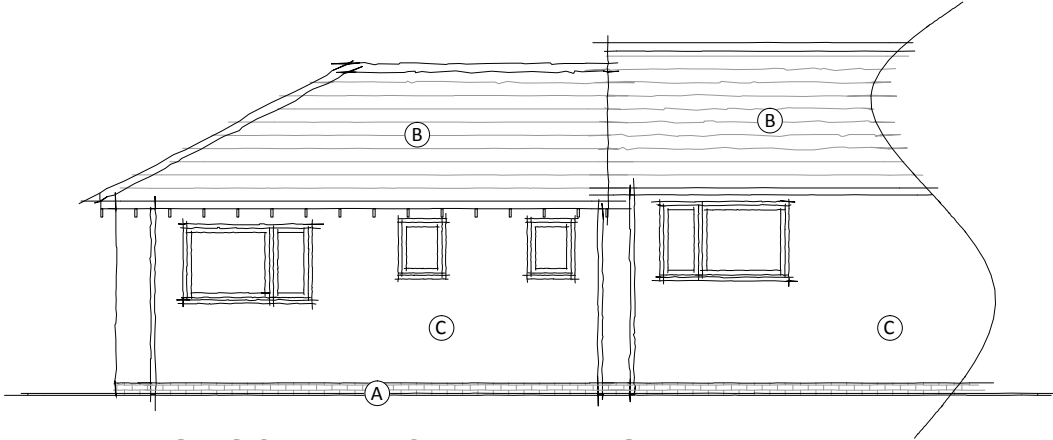


PROPOSED WEST ELEVATION

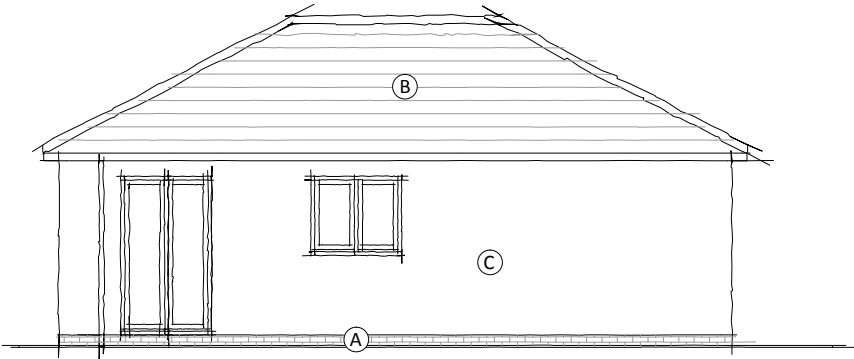


PROPOSED NORTH ELEVATION

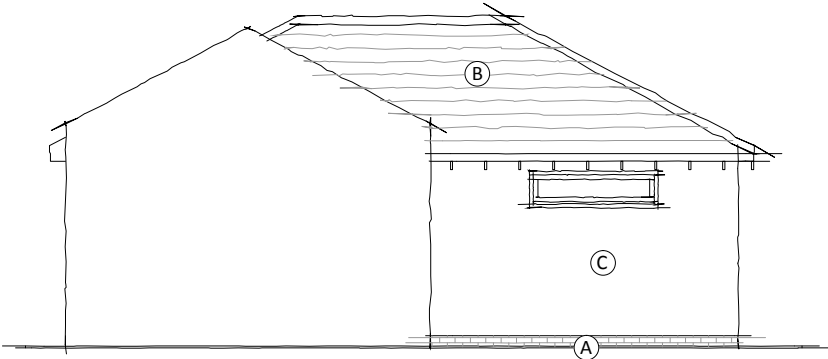

PROPOSED SOUTH ELEVATION

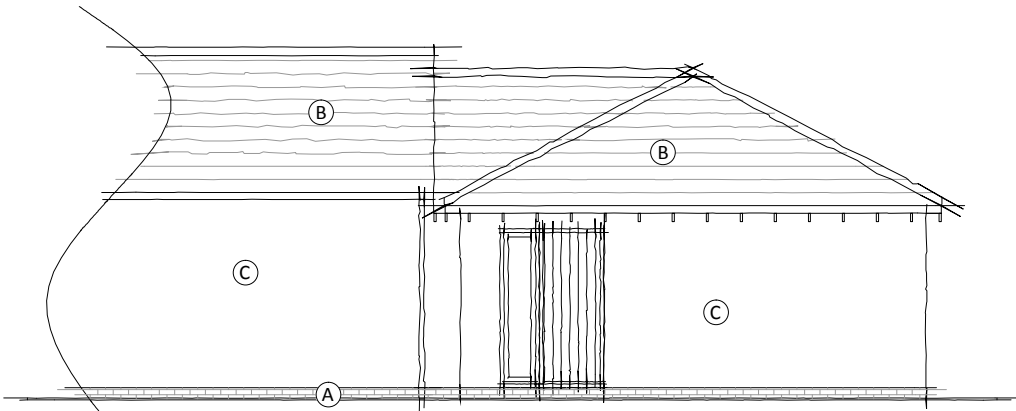

PROPOSED EAST ELEVATION

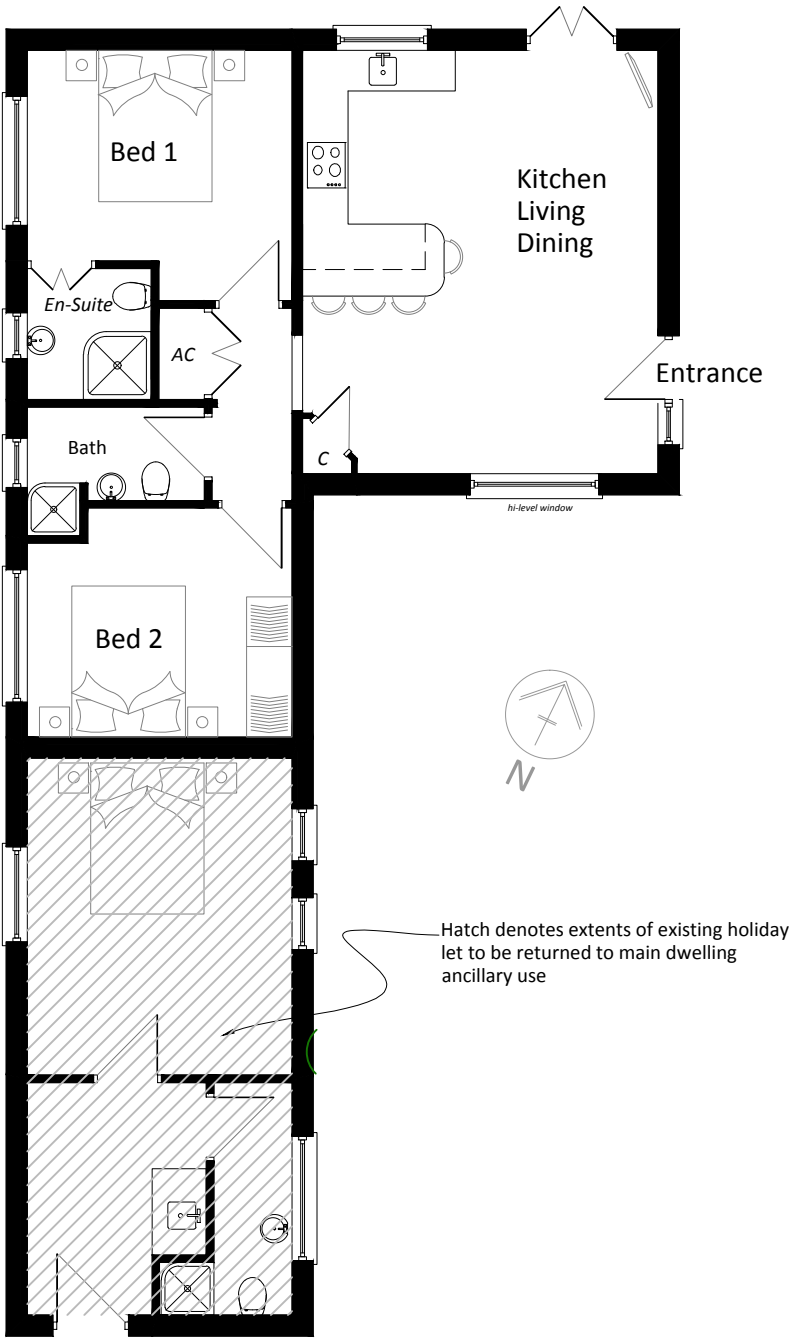

MATERIALS KEY	
A	Brick
B	Slate
C	Render

A	EXISTING UNIT DETAILS ADDED	19.02.21
CLIENT	Mrs Pearson	
PROJECT	Farm Building conversion to Holiday Let at Highbrooke House, Higher Wych, SY14 7JT	
DRAWING TITLE	PROPOSED FLOOR PLAN & ELEVATIONS	
DRAWING NO.	1160 . P . 003(A)	SHEET A3
DATE	July 2020	SCALE 1:100