



4 BEDROOM DETACHED HOUSE (TYPE 2)
145.3m2 (1564 sq ft)

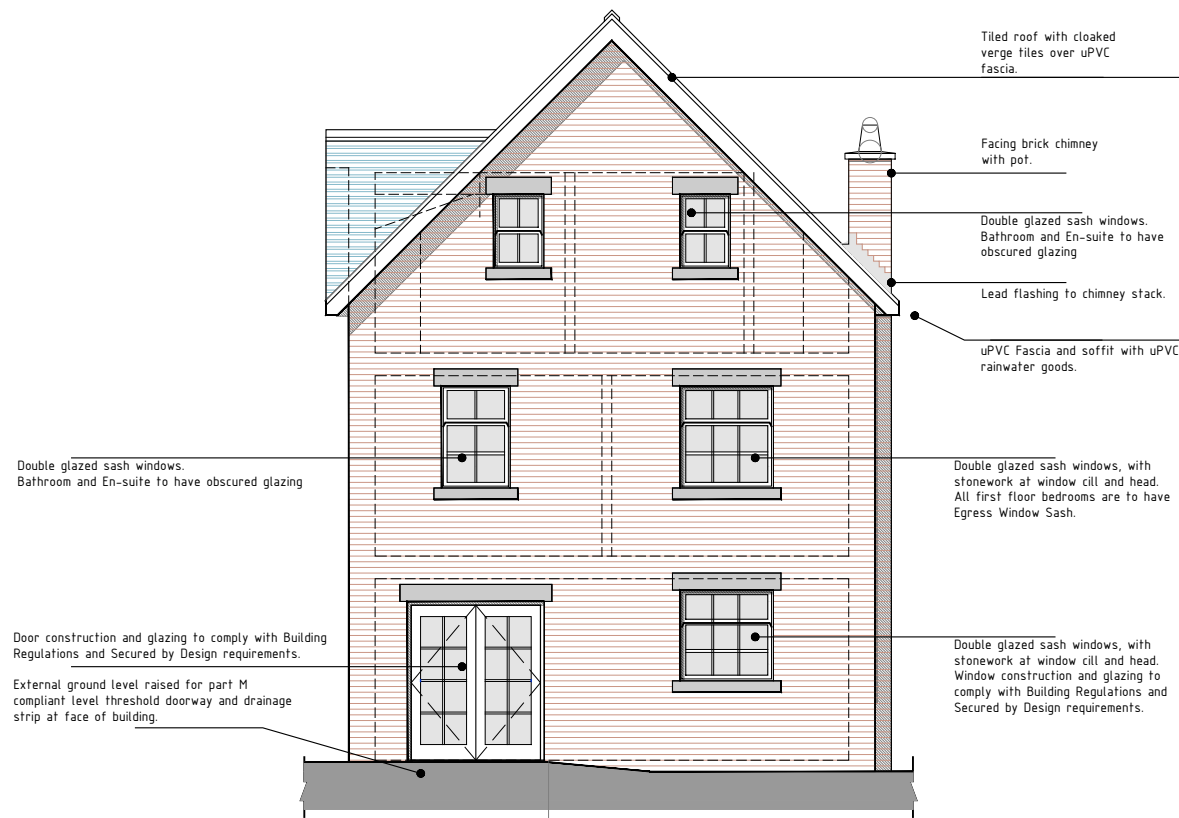

Rear Elevation

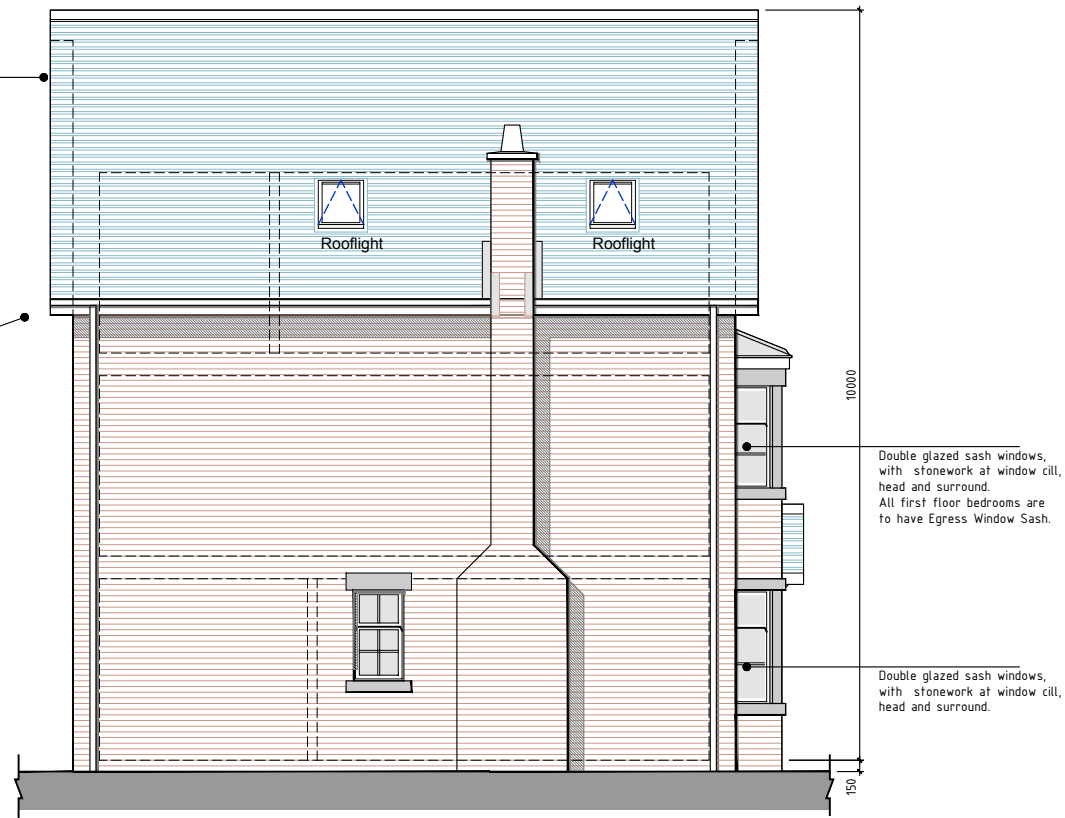

Side Elevation

PLANNING DRAWING

 **owen ellis**
Architects

Honeycomb, Edmund Street
Liverpool L3 5NG
TEL: 0151 227 1555
email: info@owenellis.co.uk
web: www.owenellis.co.uk

Housing Development
Land off Hillock Lane, Gresford

GA Elevations
4 Bedroom Detached House (Type 2) 145.3m2

DRAWING NUMBER	REVISION	DATE
4124 / SK 33	-	03.12.2019
		SCALE 1:100 @ A3

scale 1:100 @ A3

