




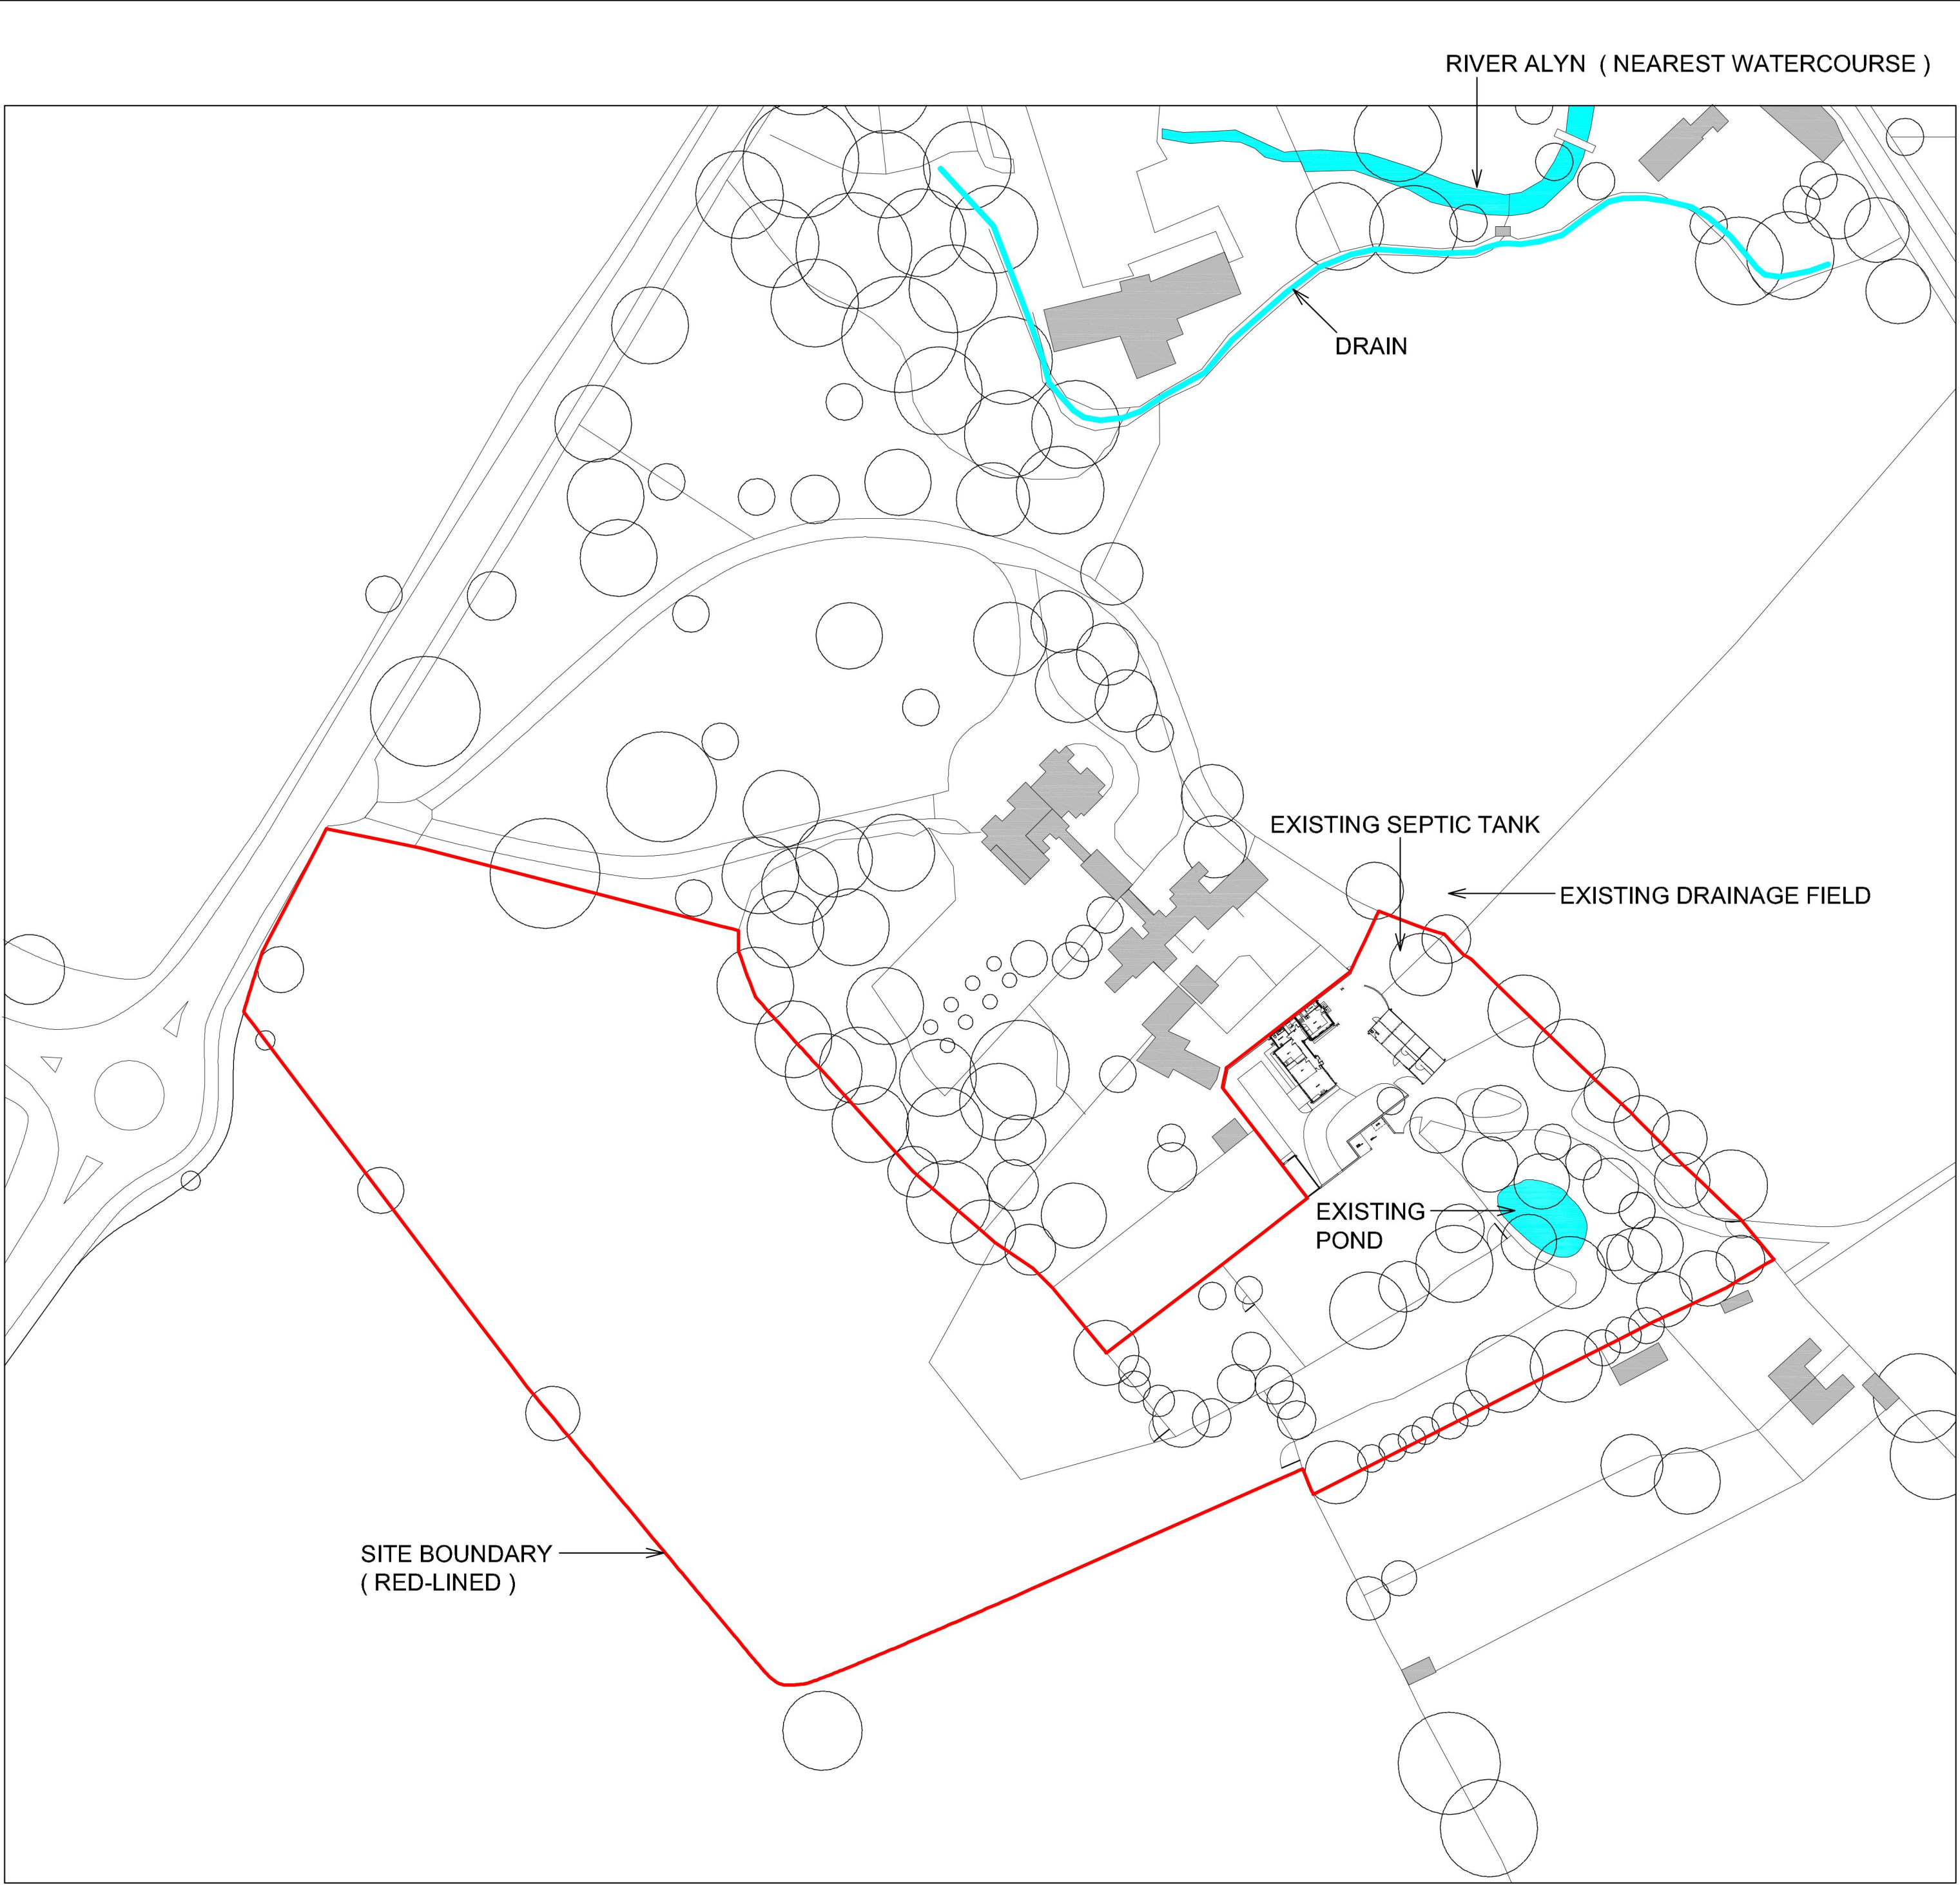

SITE PLAN - EXISTING

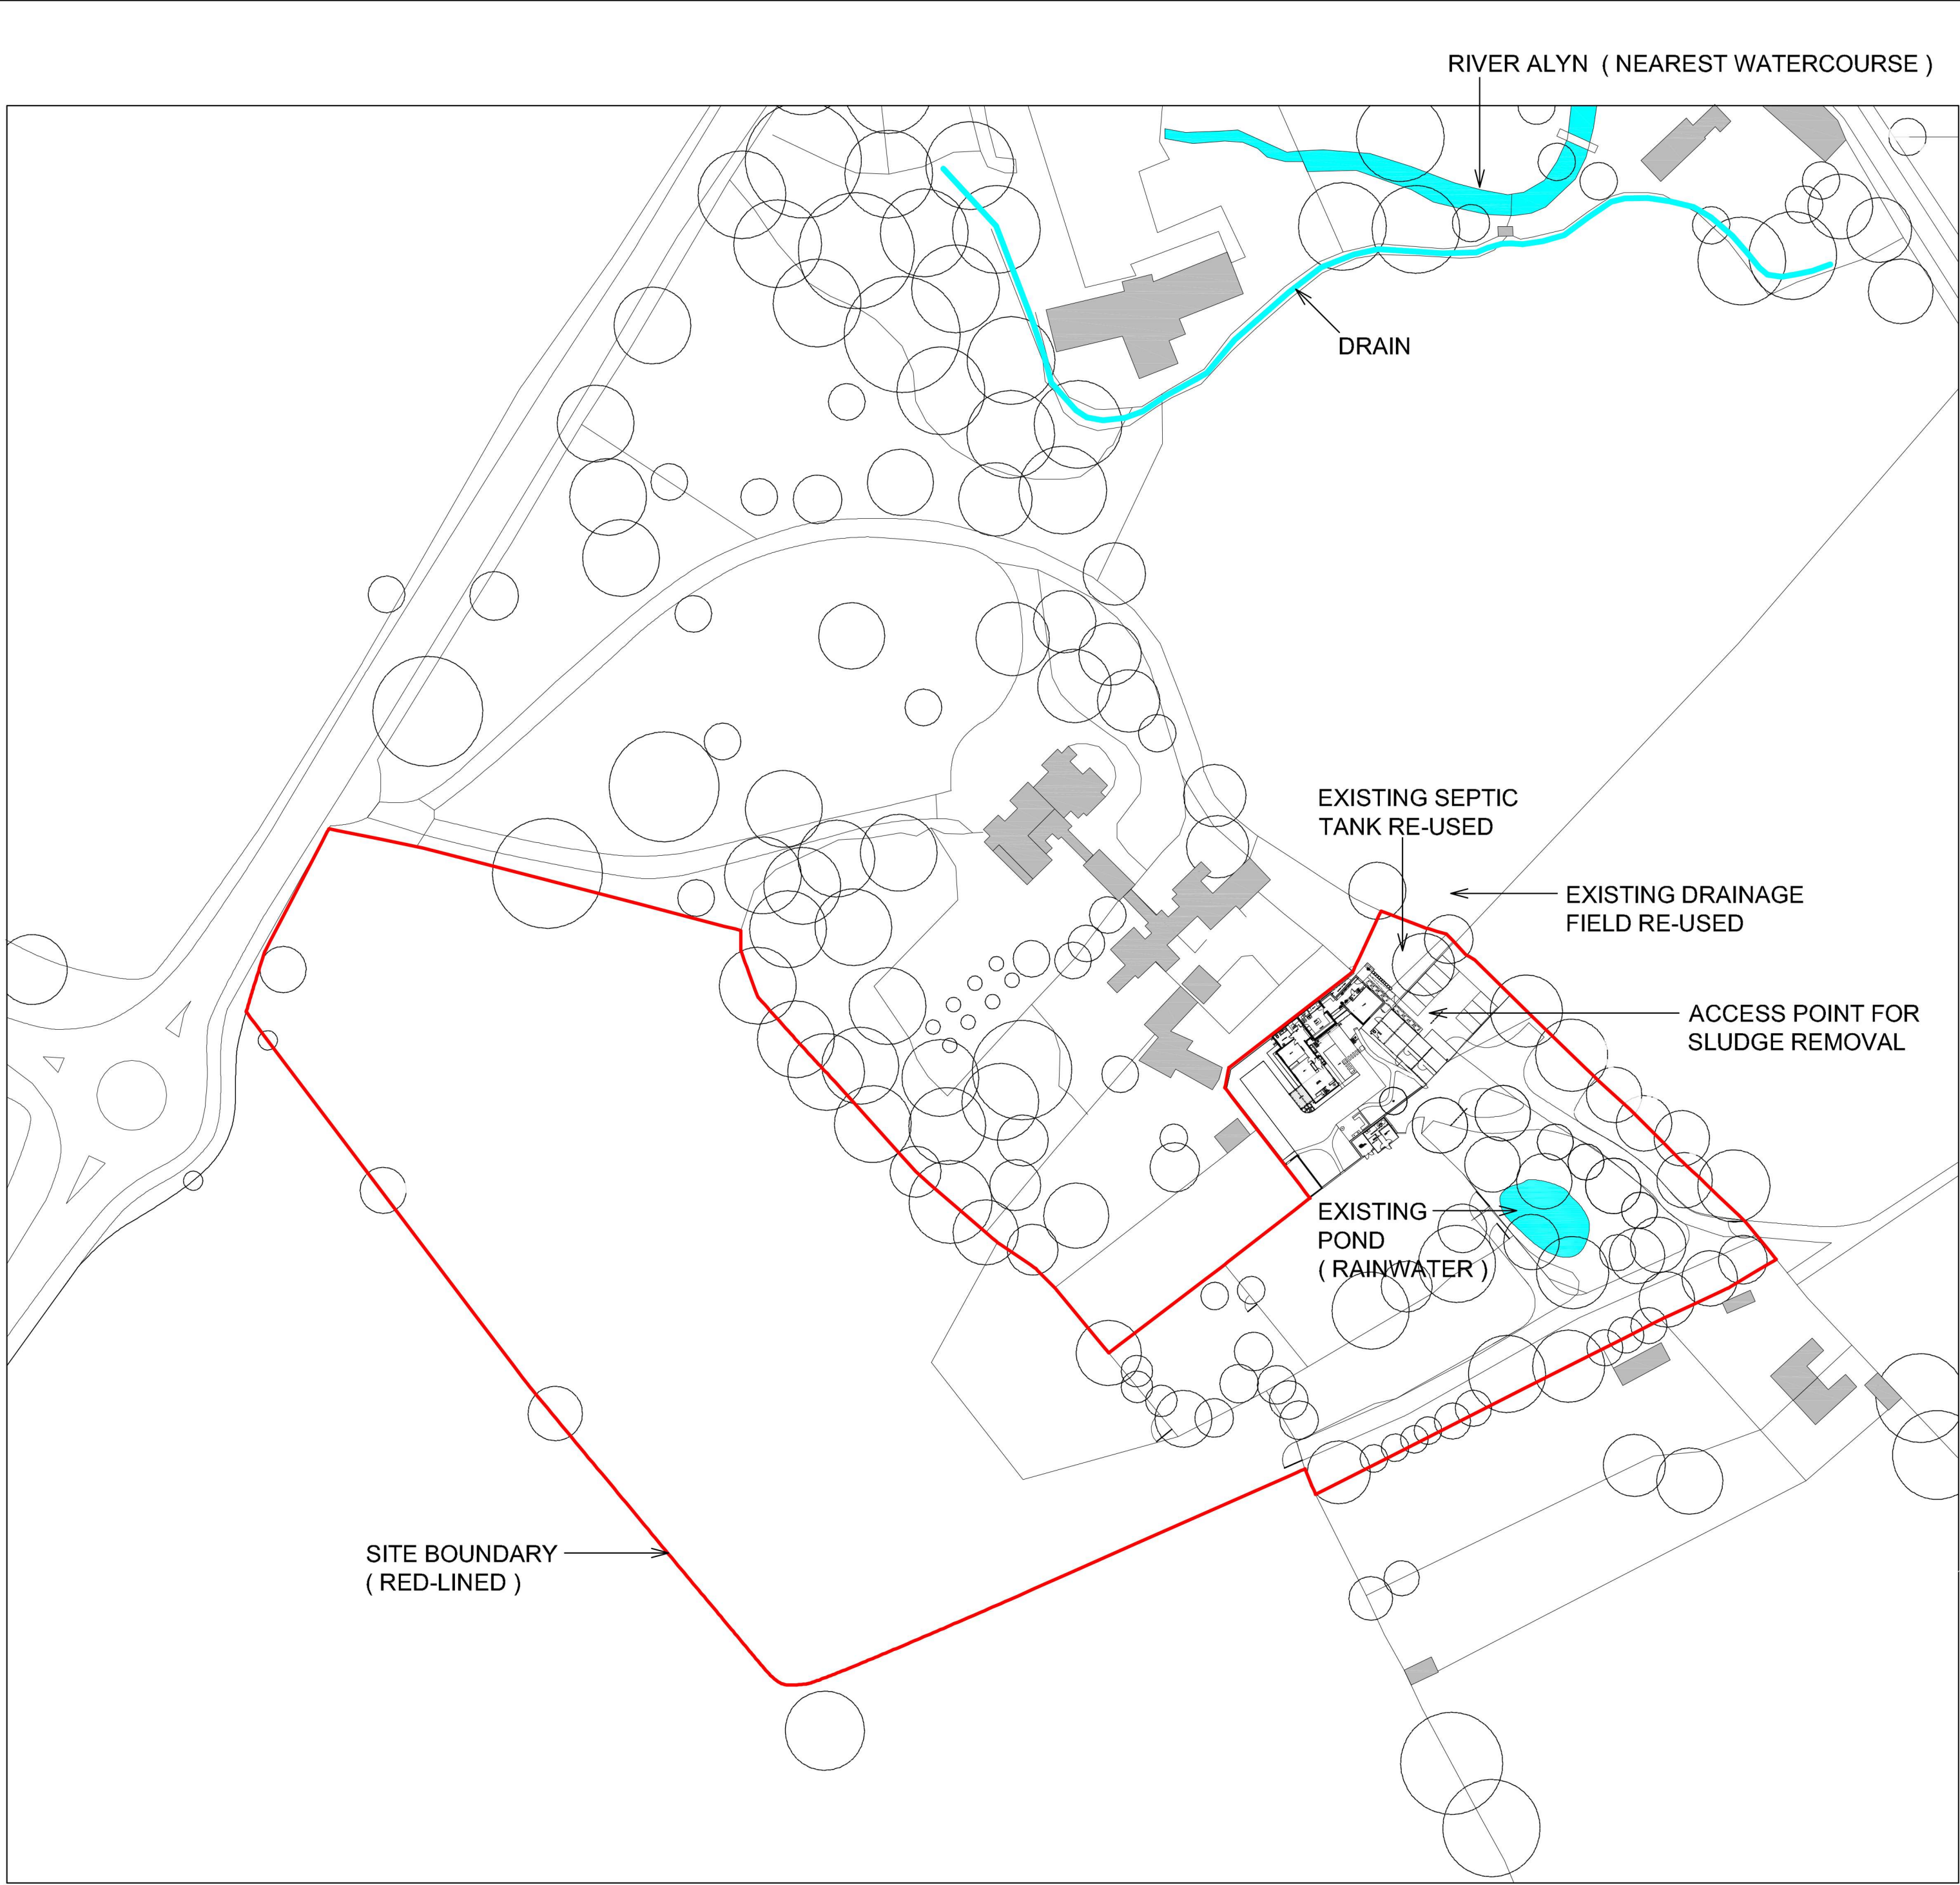

SITE PLAN - PROPOSED

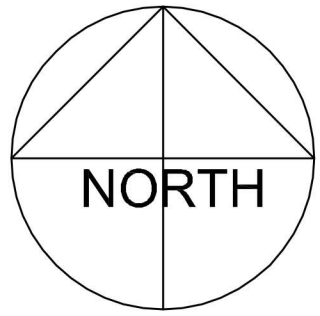

P1	23.08.19	First Issue.	PLANNING	RM
Rev.	Date	Description	Status	Rev. by
ELLIOT BOND CONSULTING				
Project Trevallyn Wood, Manor Lane, Rossett LL12 0HH				
Title Existing and Proposed Site Plans				
This drawing is the property of Elliot Bond Consulting Ltd and must not be reproduced without permission.				
Drawn by R.M		Checked by P.D		Client R & R Horan
Scale 1:1000 @ A1		Date Aug 2019		
Drawing Number EBC00622 - 100			Rev. P1	