


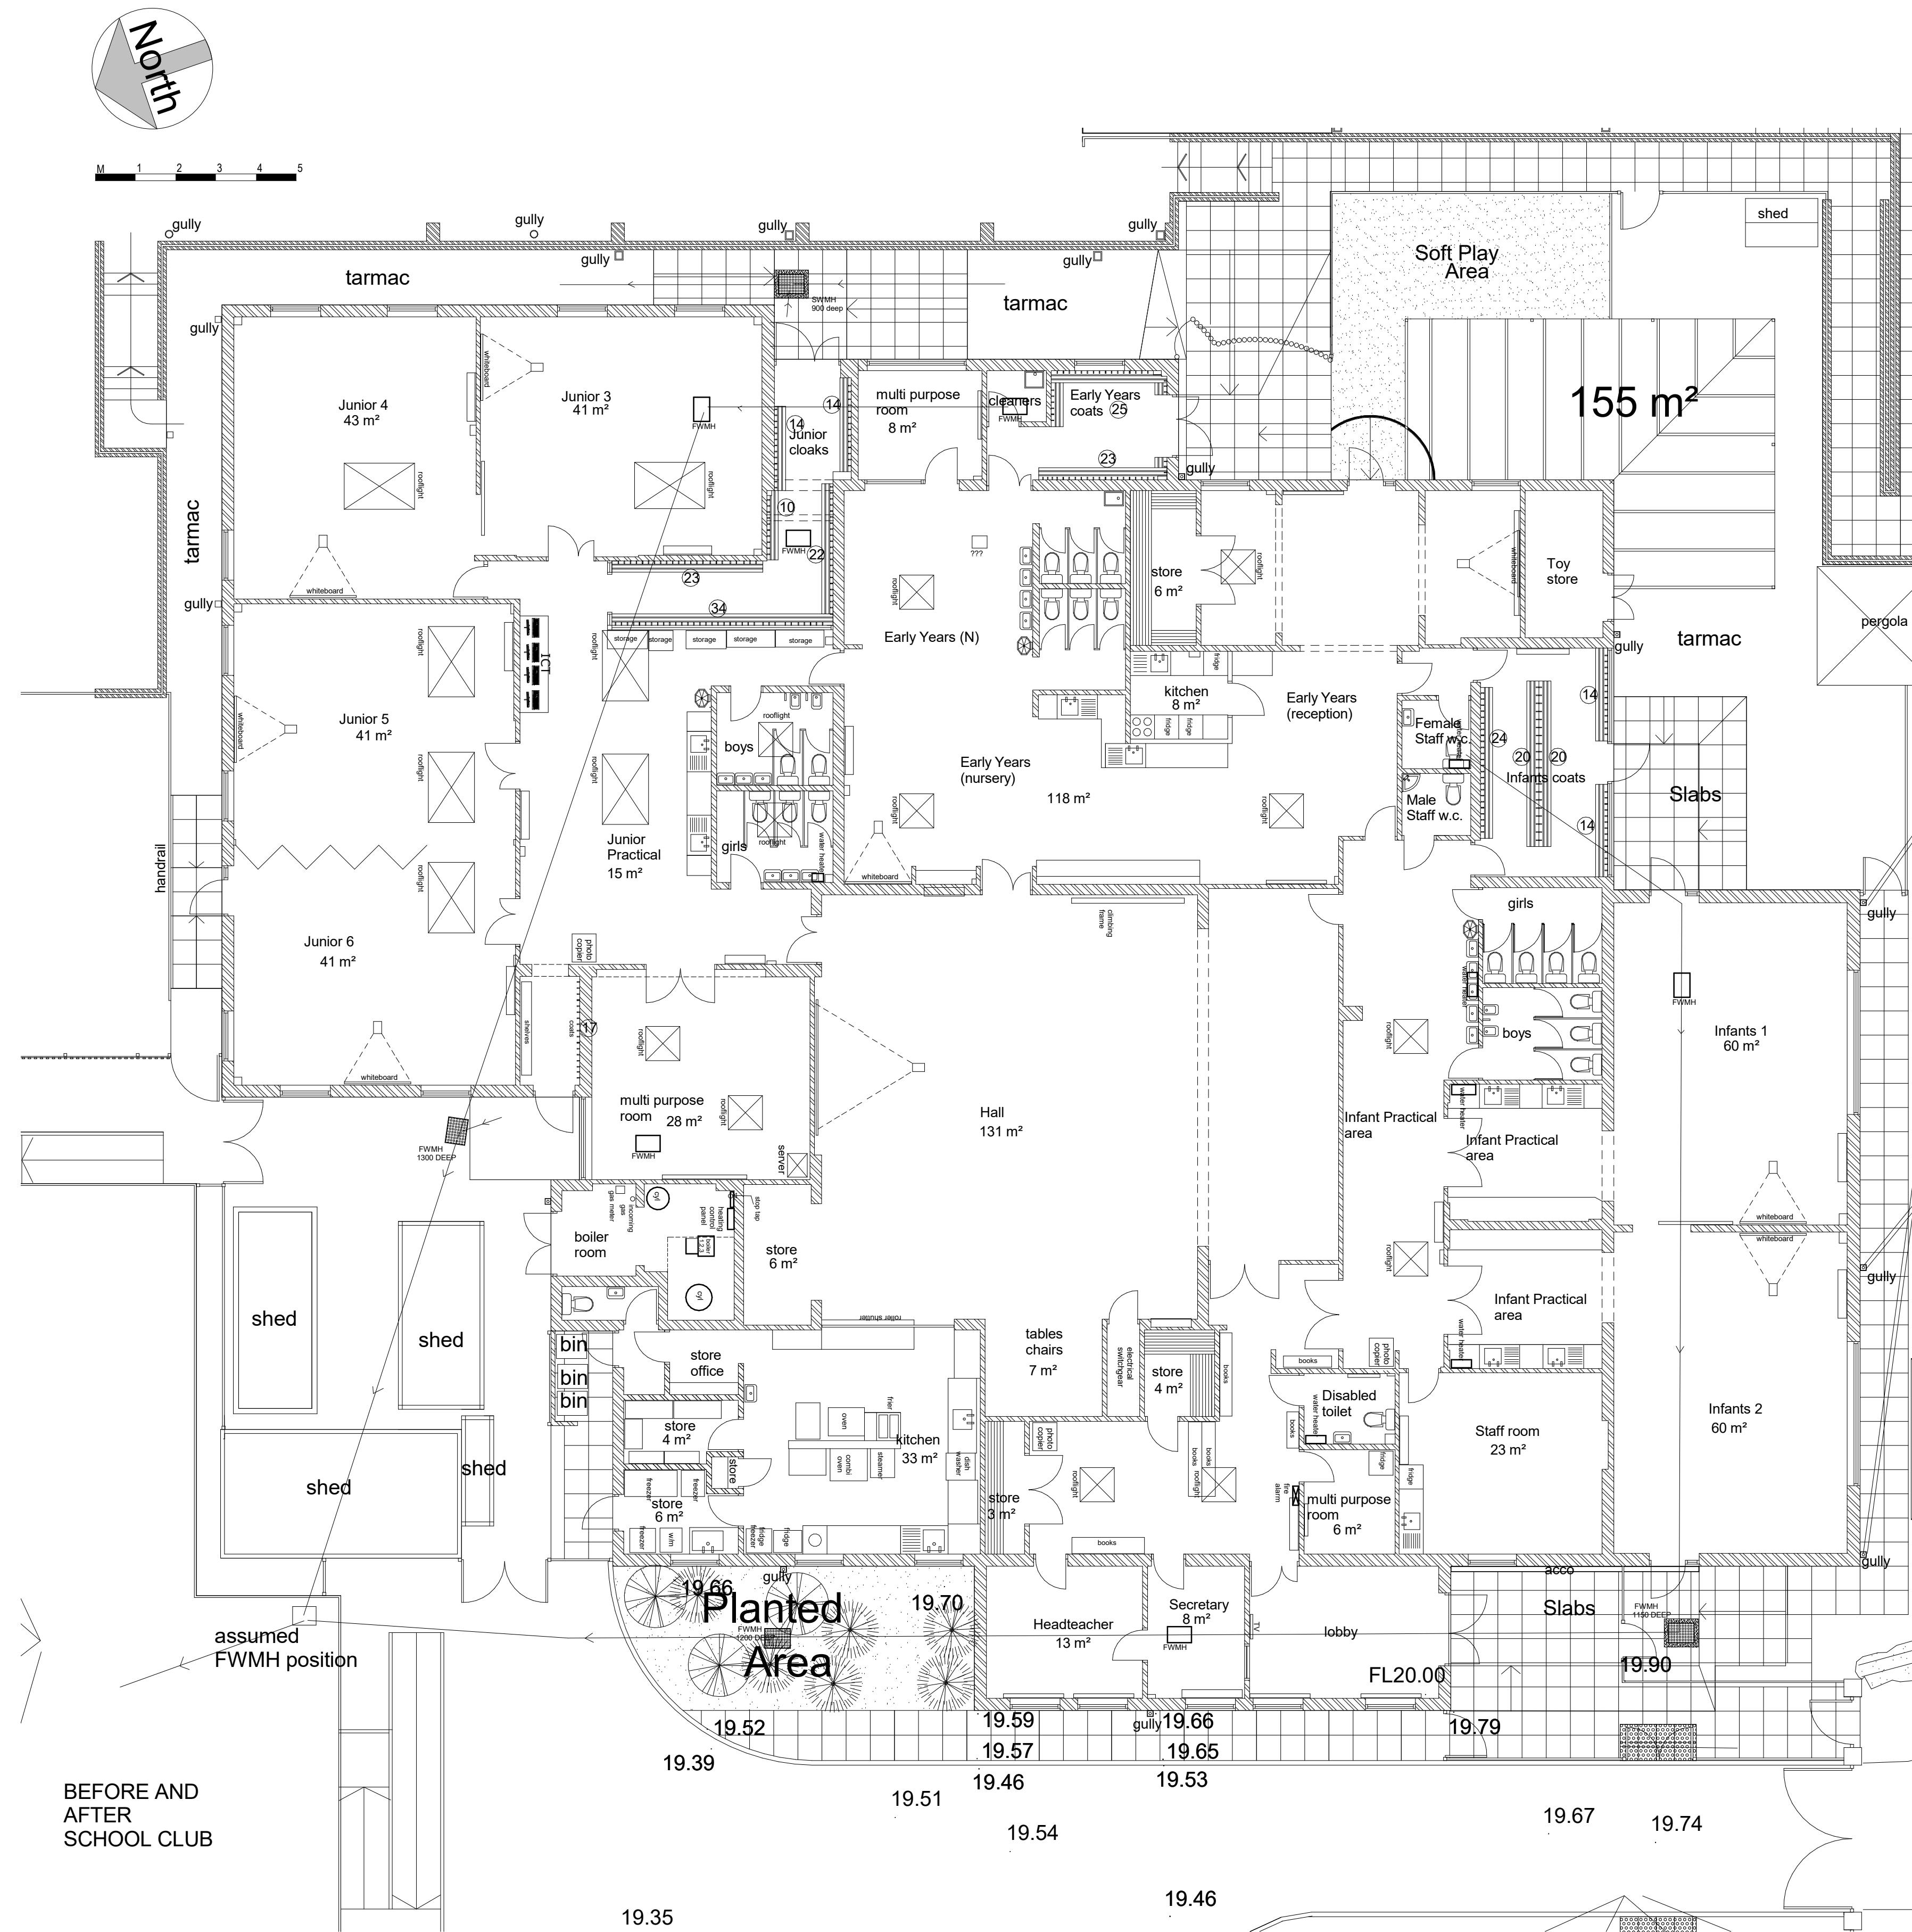

- General Notes
1. Contractor to verify all dimensions and check level datums on site
 2. All of the designs are the sole property of TACP Architects Ltd and may not be used without their written agreement
 3. All prints, specifications and their copyright are the property of TACP Architects Ltd
 4. Do not scale off drawings
 5. All dimensions shall be checked on site before commencement of shop drawings, manufacture and all discrepancies must be reported to TACP Architects Ltd

Rev	Date	Description	By	Check
P01	20-07-30	Drawing issued for information.	LT	MG
P02	20-08-24	Drawing issued for planning application submission.	LT	MG



Client
Read Construction

Project Title
Barker's Lane CP School - New Extension

Drawing Title
Existing Ground Floor Plan

Purpose of Issue Information	Status S2
--	---------------------

Scale 1 : 100@A1	Date 30/07/20	Drawn By LT	Checked By MG
----------------------------	-------------------------	-----------------------	-------------------------

Job Number 20014	Project*Originator*Zone*Level*Type*Role*Number BLS-TACP-A1-00-DR-A-0001	Revision P02
----------------------------	---	------------------------

TACP Architects Ltd
Pembroke House
Ellice Way, Wrexham Technology Park,
Wrexham, LL13 7YT
01978 291161

admin@tacparchitects.co.uk
www.tacparchitects.co.uk

Architecture • Interior Design • Healthcare Planning • Conservation • Masterplanning • Sustainable Design

