



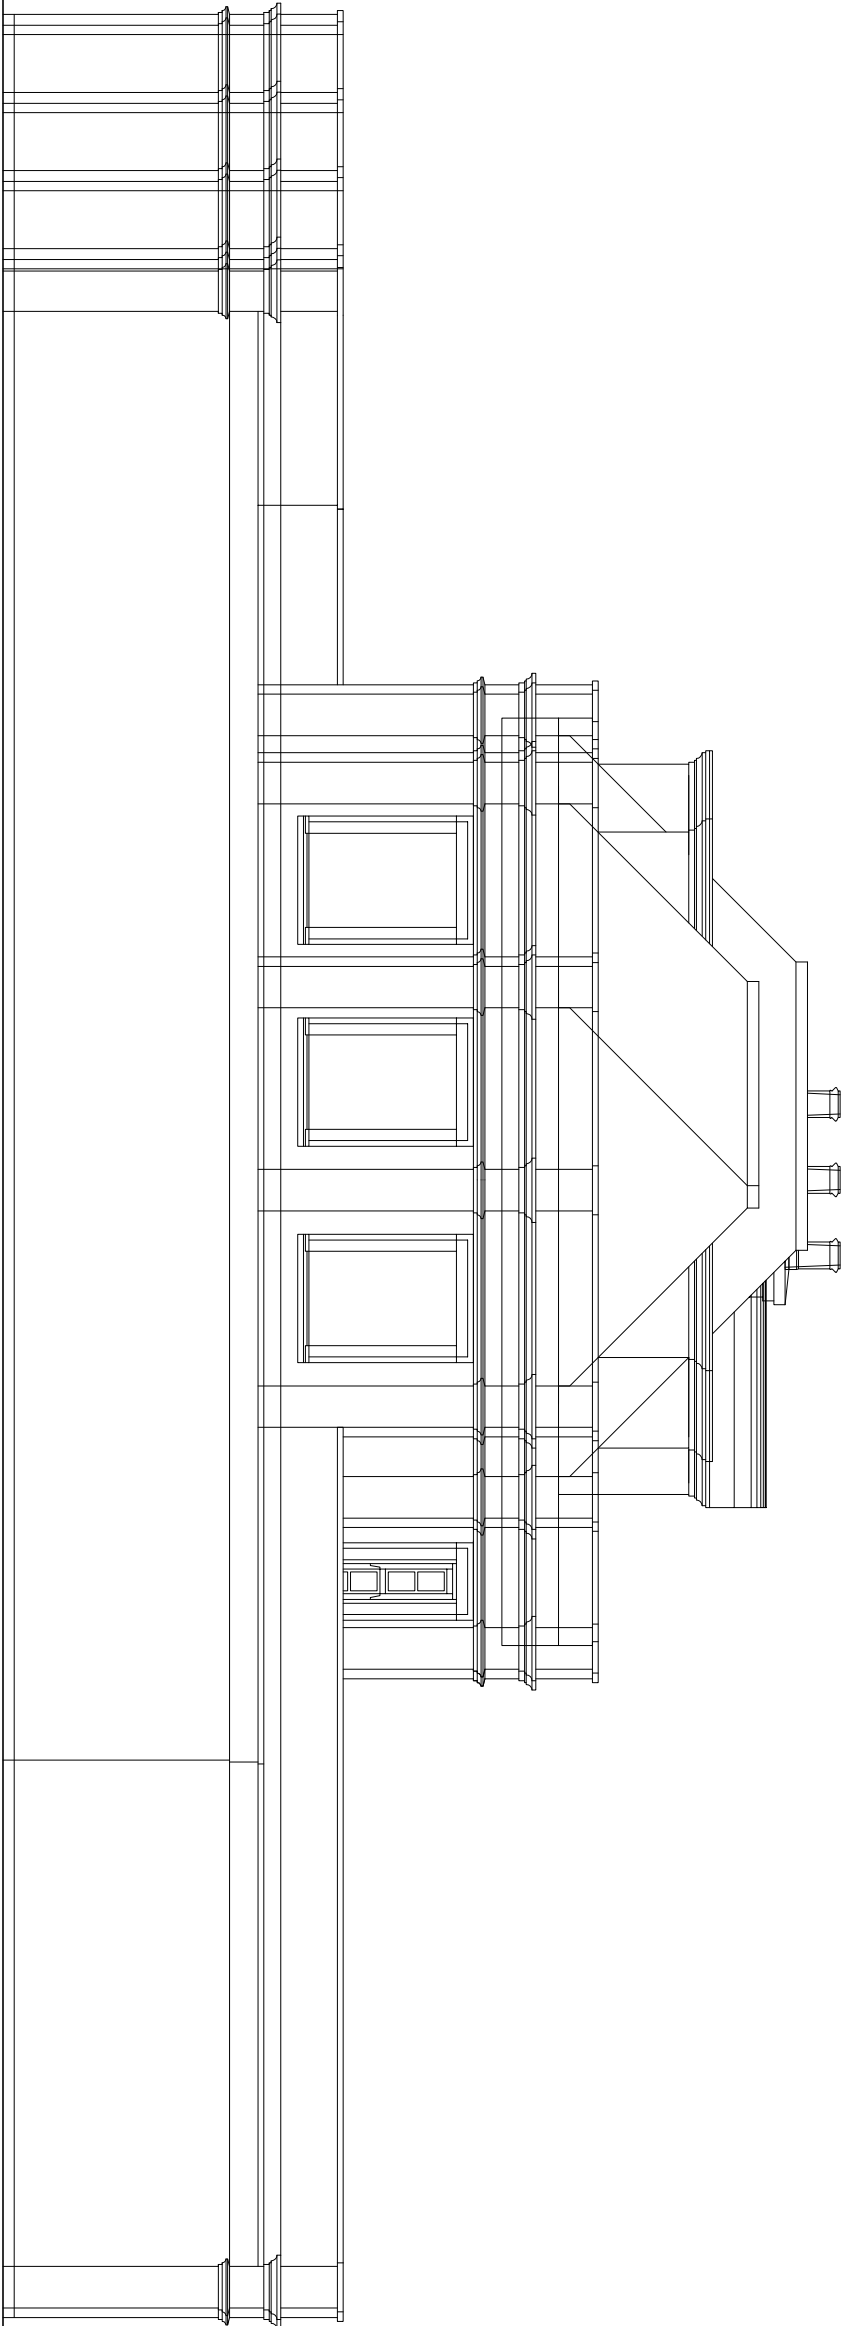

Proposed Left Side Elevation

 

REVISIONS

NO.	DESCRIPTION	DATE



S M HOMEWOOD
HOMEWOOD
S M ARCHITECTURAL LIMITED
T/A S M HOMEWOOD DESIGN
THE HOMEWOOD DESIGN
BUREIGH LODGE
100 BUREIGH LODGE
OFF SUTTON ROAD
MULLENDALE
STAFFORDSHIRE
ST9 5JE. 01828 525855
E : INFO@HOMEWOODDESIGN.CO.UK
W : WWW.HOMEWOODDESIGN.COM

CLIENT:
M J RUSSELL

PROJECT:
**PROPOSED ALTERATIONS
& EXTENSIONS
MIDLAKE HOUSE
OFF HILLOCK LANE
GRESFORD**

DRAWING TITLE:
**PROPOSED FLOOR PLANS
& ELEVATIONS
[SHEET 4 OF 4]**

PLANNING DRAWING

SCALE	CHECKED
1:100@A2	SM
DATE	DRAWN BY
NOV.2020	EC

DWG NO	06	REV.
1222	-	-