




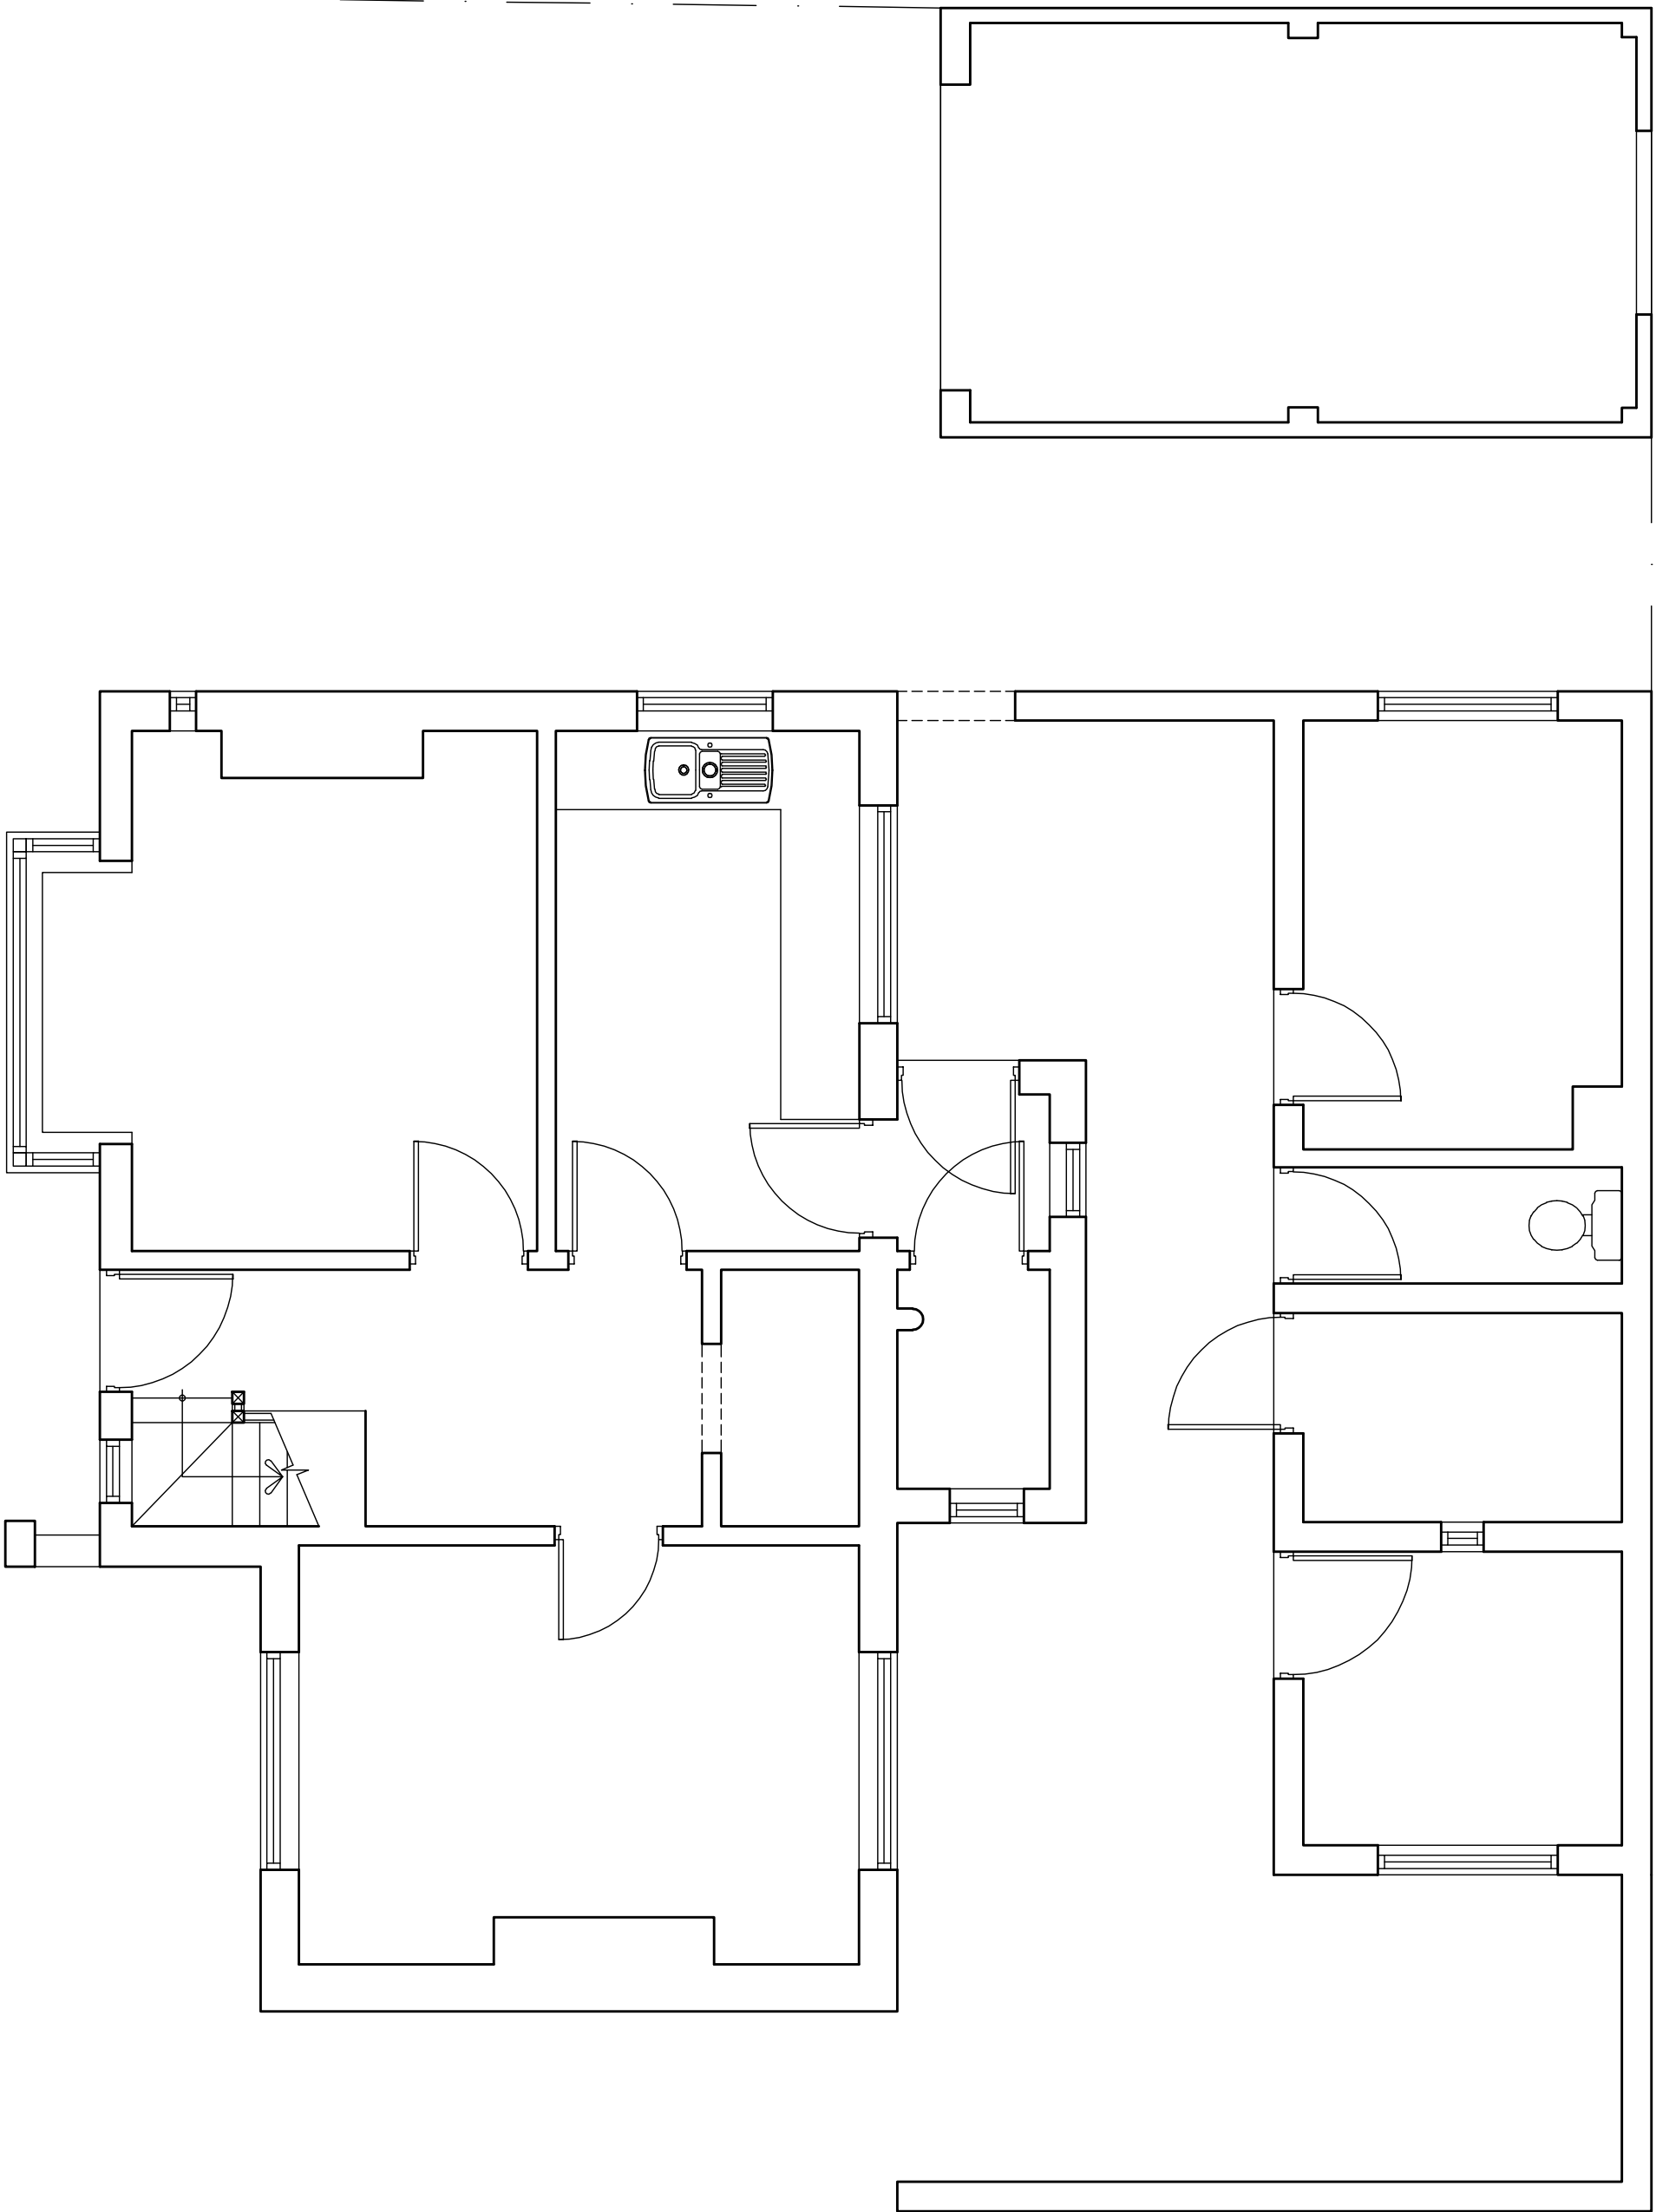

GROUND FLOOR PLAN

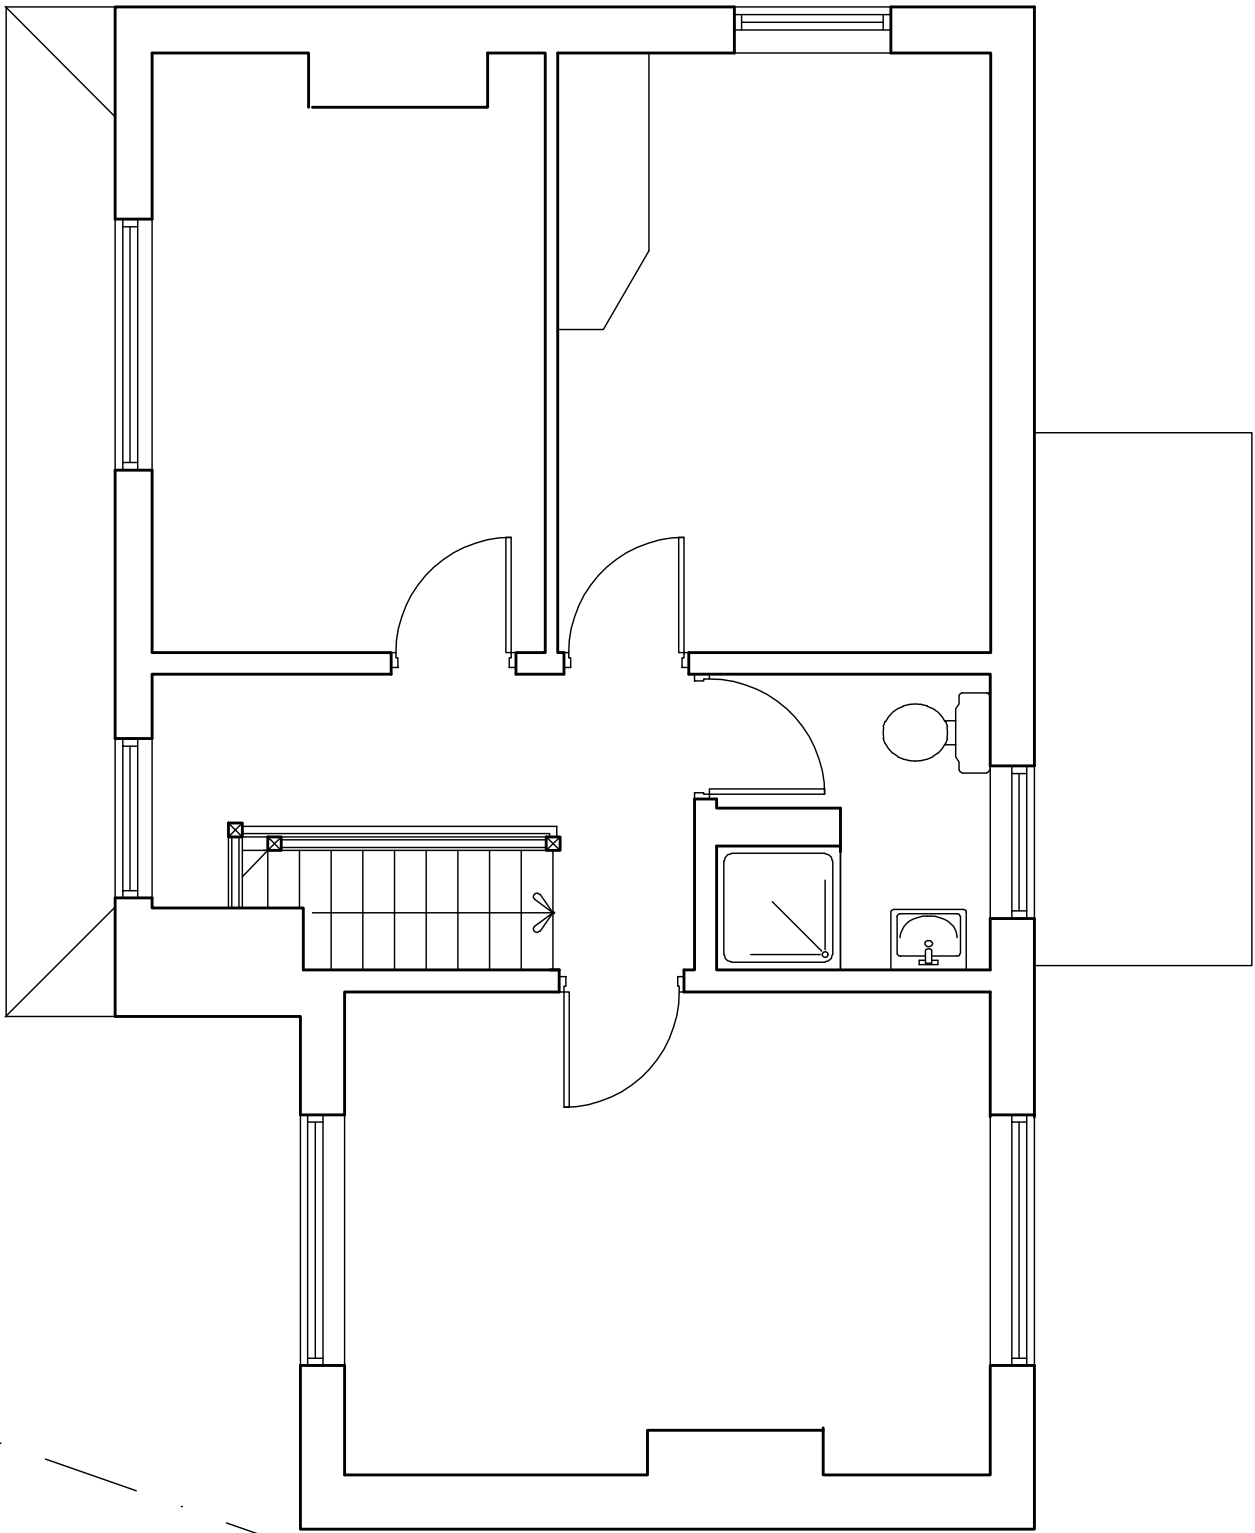

FIRST FLOOR PLAN

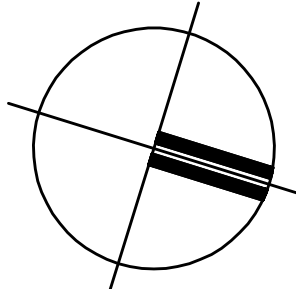

© THIS DRAWING AND THE BUILDING WORKS DERIVED ARE COPYRIGHT OF THE ARCHITECTS AND MUST NOT BE REPRODUCED OR COPY BY ANY OTHER PERSONS WITHOUT PERMISSION. ALL DIMENSIONS MUST BE CHECKED ON SITE AND NOT SOLELY FROM THE DRAWING.

REVISIONS

LETTER	REVISION	DATE	BY
A	TREE DETAILS UPDATED FOLLOWING SURVEY	06.08.20	MLT

BOWER EDELESTON ARCHITECTS
SWEETBRAR HALL, NANTWICH, CHESHIRE CW5 5RW
TELEPHONE: 01270 624129 FACSIMILE: 01270 627684
E.MAIL: A.D.M.I.N @ BOWER - EDELESTON . C.O.M
WEBSITE: W.W.W. BOWER - EDELESTON . C.O.M

PROJECT
OAKFIELDS, IS-Y-COED

TITLE
EXISTING FLOOR PLANS

SCALE 1:50@A1
DATE OCT 2019
DRAWN BY MLT
STAGE
REVISION A

