


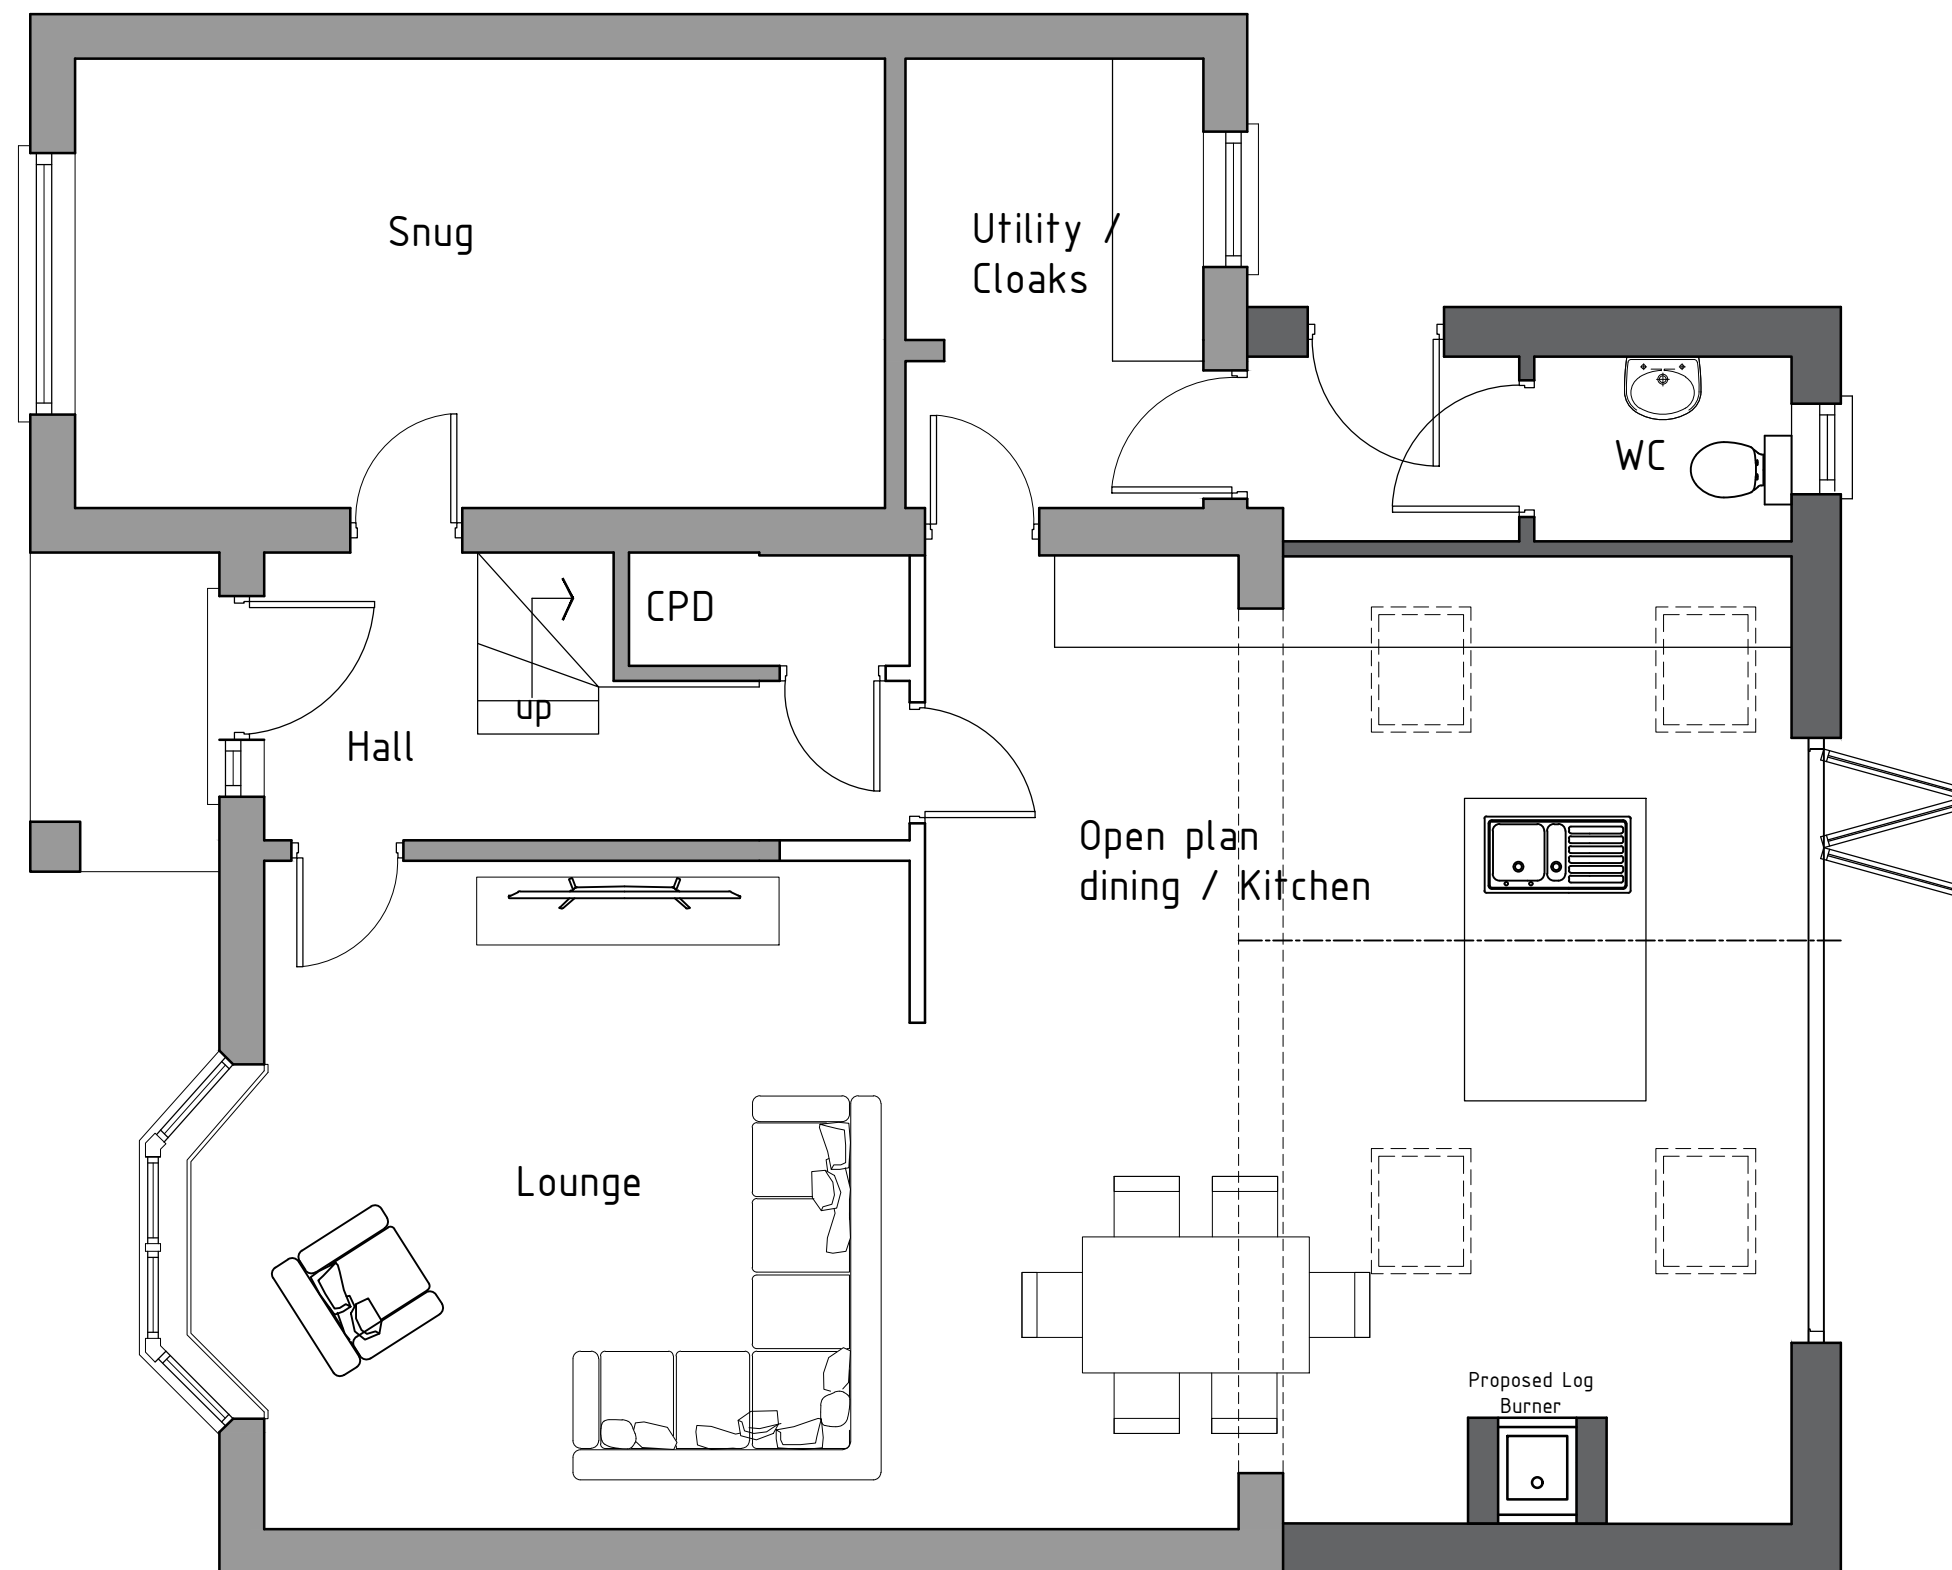

HDS ARCHITECTURAL SERVICES

HDS Architectural Services, The Foundry,
15 Yorke Street, Wrexham
LL13 8LW
Tel (01978) 345250
www.hdsarchitectural.co.uk

Project; 6 The Haven, Ponciau, Wrexham, LL14 1LA	
Title; Ground Floor Plan as Proposed	Scale (A3); 1:50
Dwg No; TH/PD/03	Date; December 2020
Revision; Rev A - drawings updated as per planning officer (06-01-21). Rev B - design changed and drawings amended to suit clients comments (20-01-21).	