





Proposed Second Floor Plan

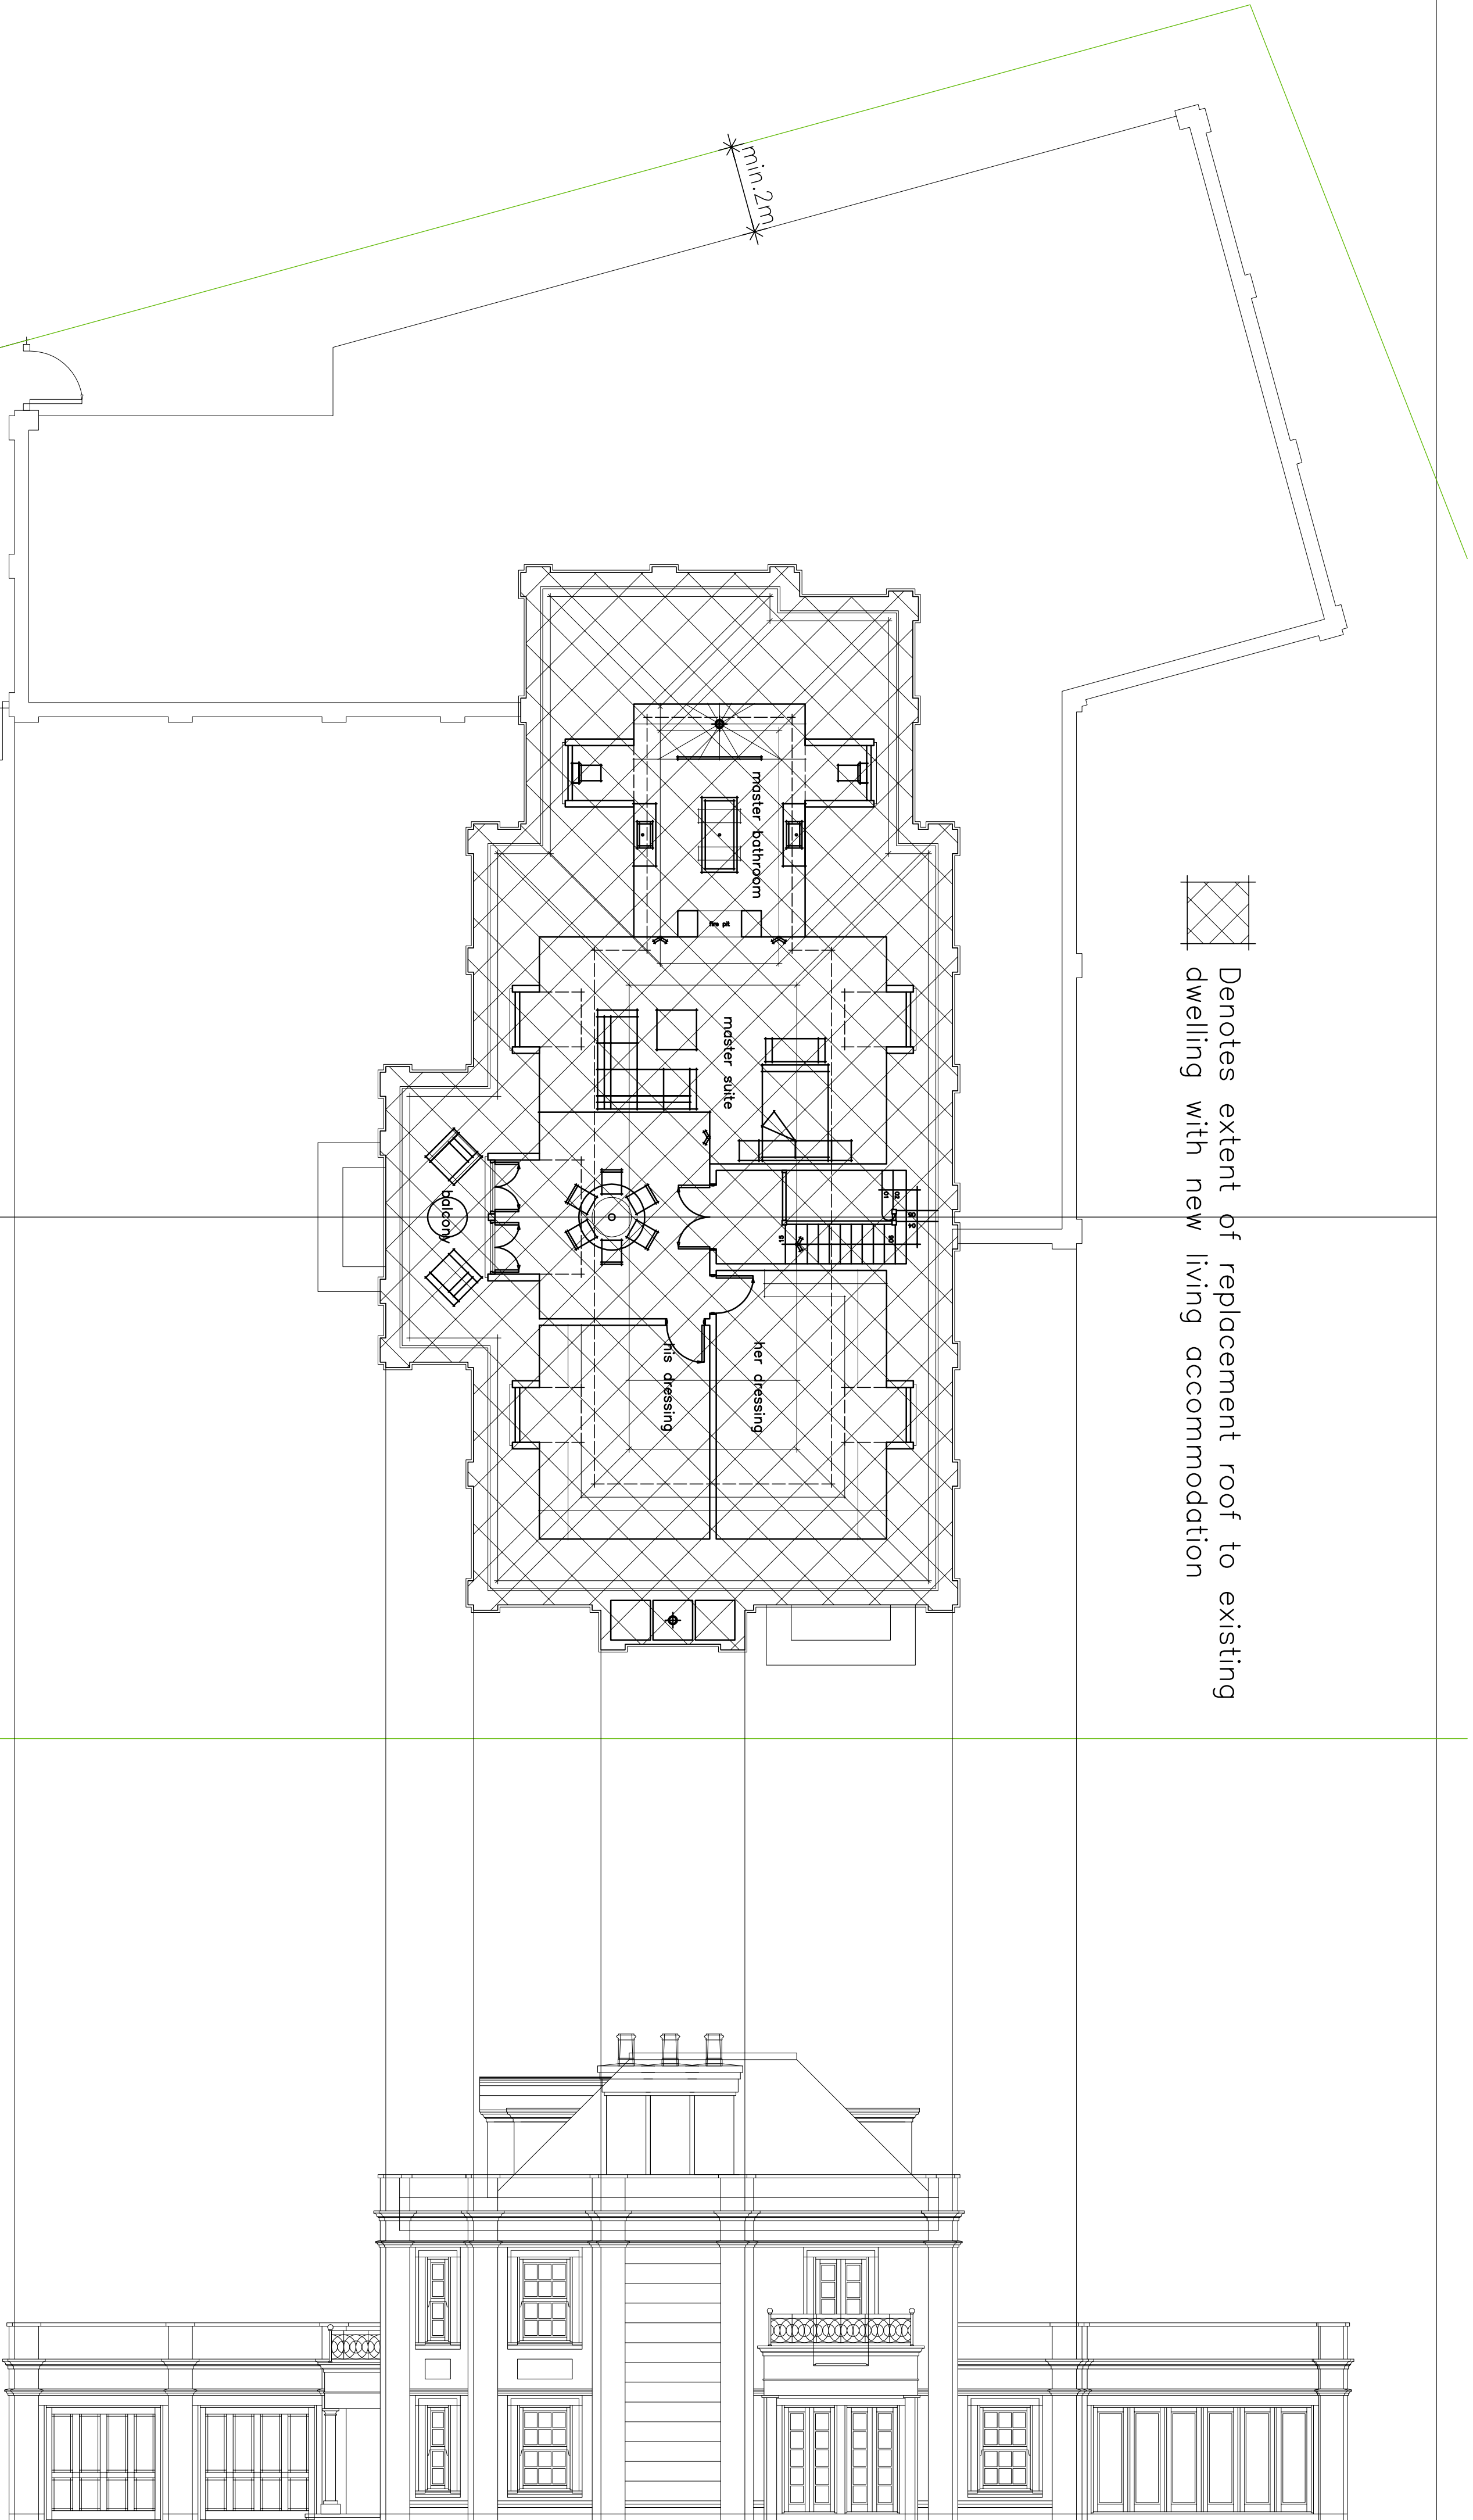


Proposed Right Side Elevation

 

REVISIONS

REV/A	15.01.21	NOTES ADDED
-------	----------	-------------

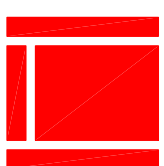

HOMEWOOD
S M ARCHITECTURAL LIMITED
THE HOMEWOOD DESIGN
BURLINGTON LODGE
OFF SUTTON ROAD
MILTON KENT
STAFFORDSHIRE
ST9 5SE 2SS5
E : INFO@HOMEWOODDESIGN.CO.UK
W : WWW.HOMEWOODDESIGN.COM

CLIENT:
M J RUSSELL

PROJECT:
**PROPOSED ALTERATIONS
& EXTENSIONS
MIDLAKE HOUSE
OFF HILLOCK LANE
GRESFORD**

DRAWING TITLE:
**PROPOSED FLOOR PLANS
& ELEVATIONS
[SHEET 3 OF 4]**

PLANNING DRAWING

SCALE	CHECKED
1:100@A1	SM
DATE	DRAWN BY
NOV.2020	EC

DWG NO	05	REV.
1222		A