




TREVALYN WOOD, ROSSETT - 373

ARCHITECTURAL EMPORIUM Ltd
EMAIL: mail@architectural-emporium.co.uk
WEB: www.architectural-emporium.co.uk
ADDRESS: 13 Hope St, Liverpool, L1 9BQ
PHONE: +44 (0)151 363 0000

0 0.5 1 2.5 5

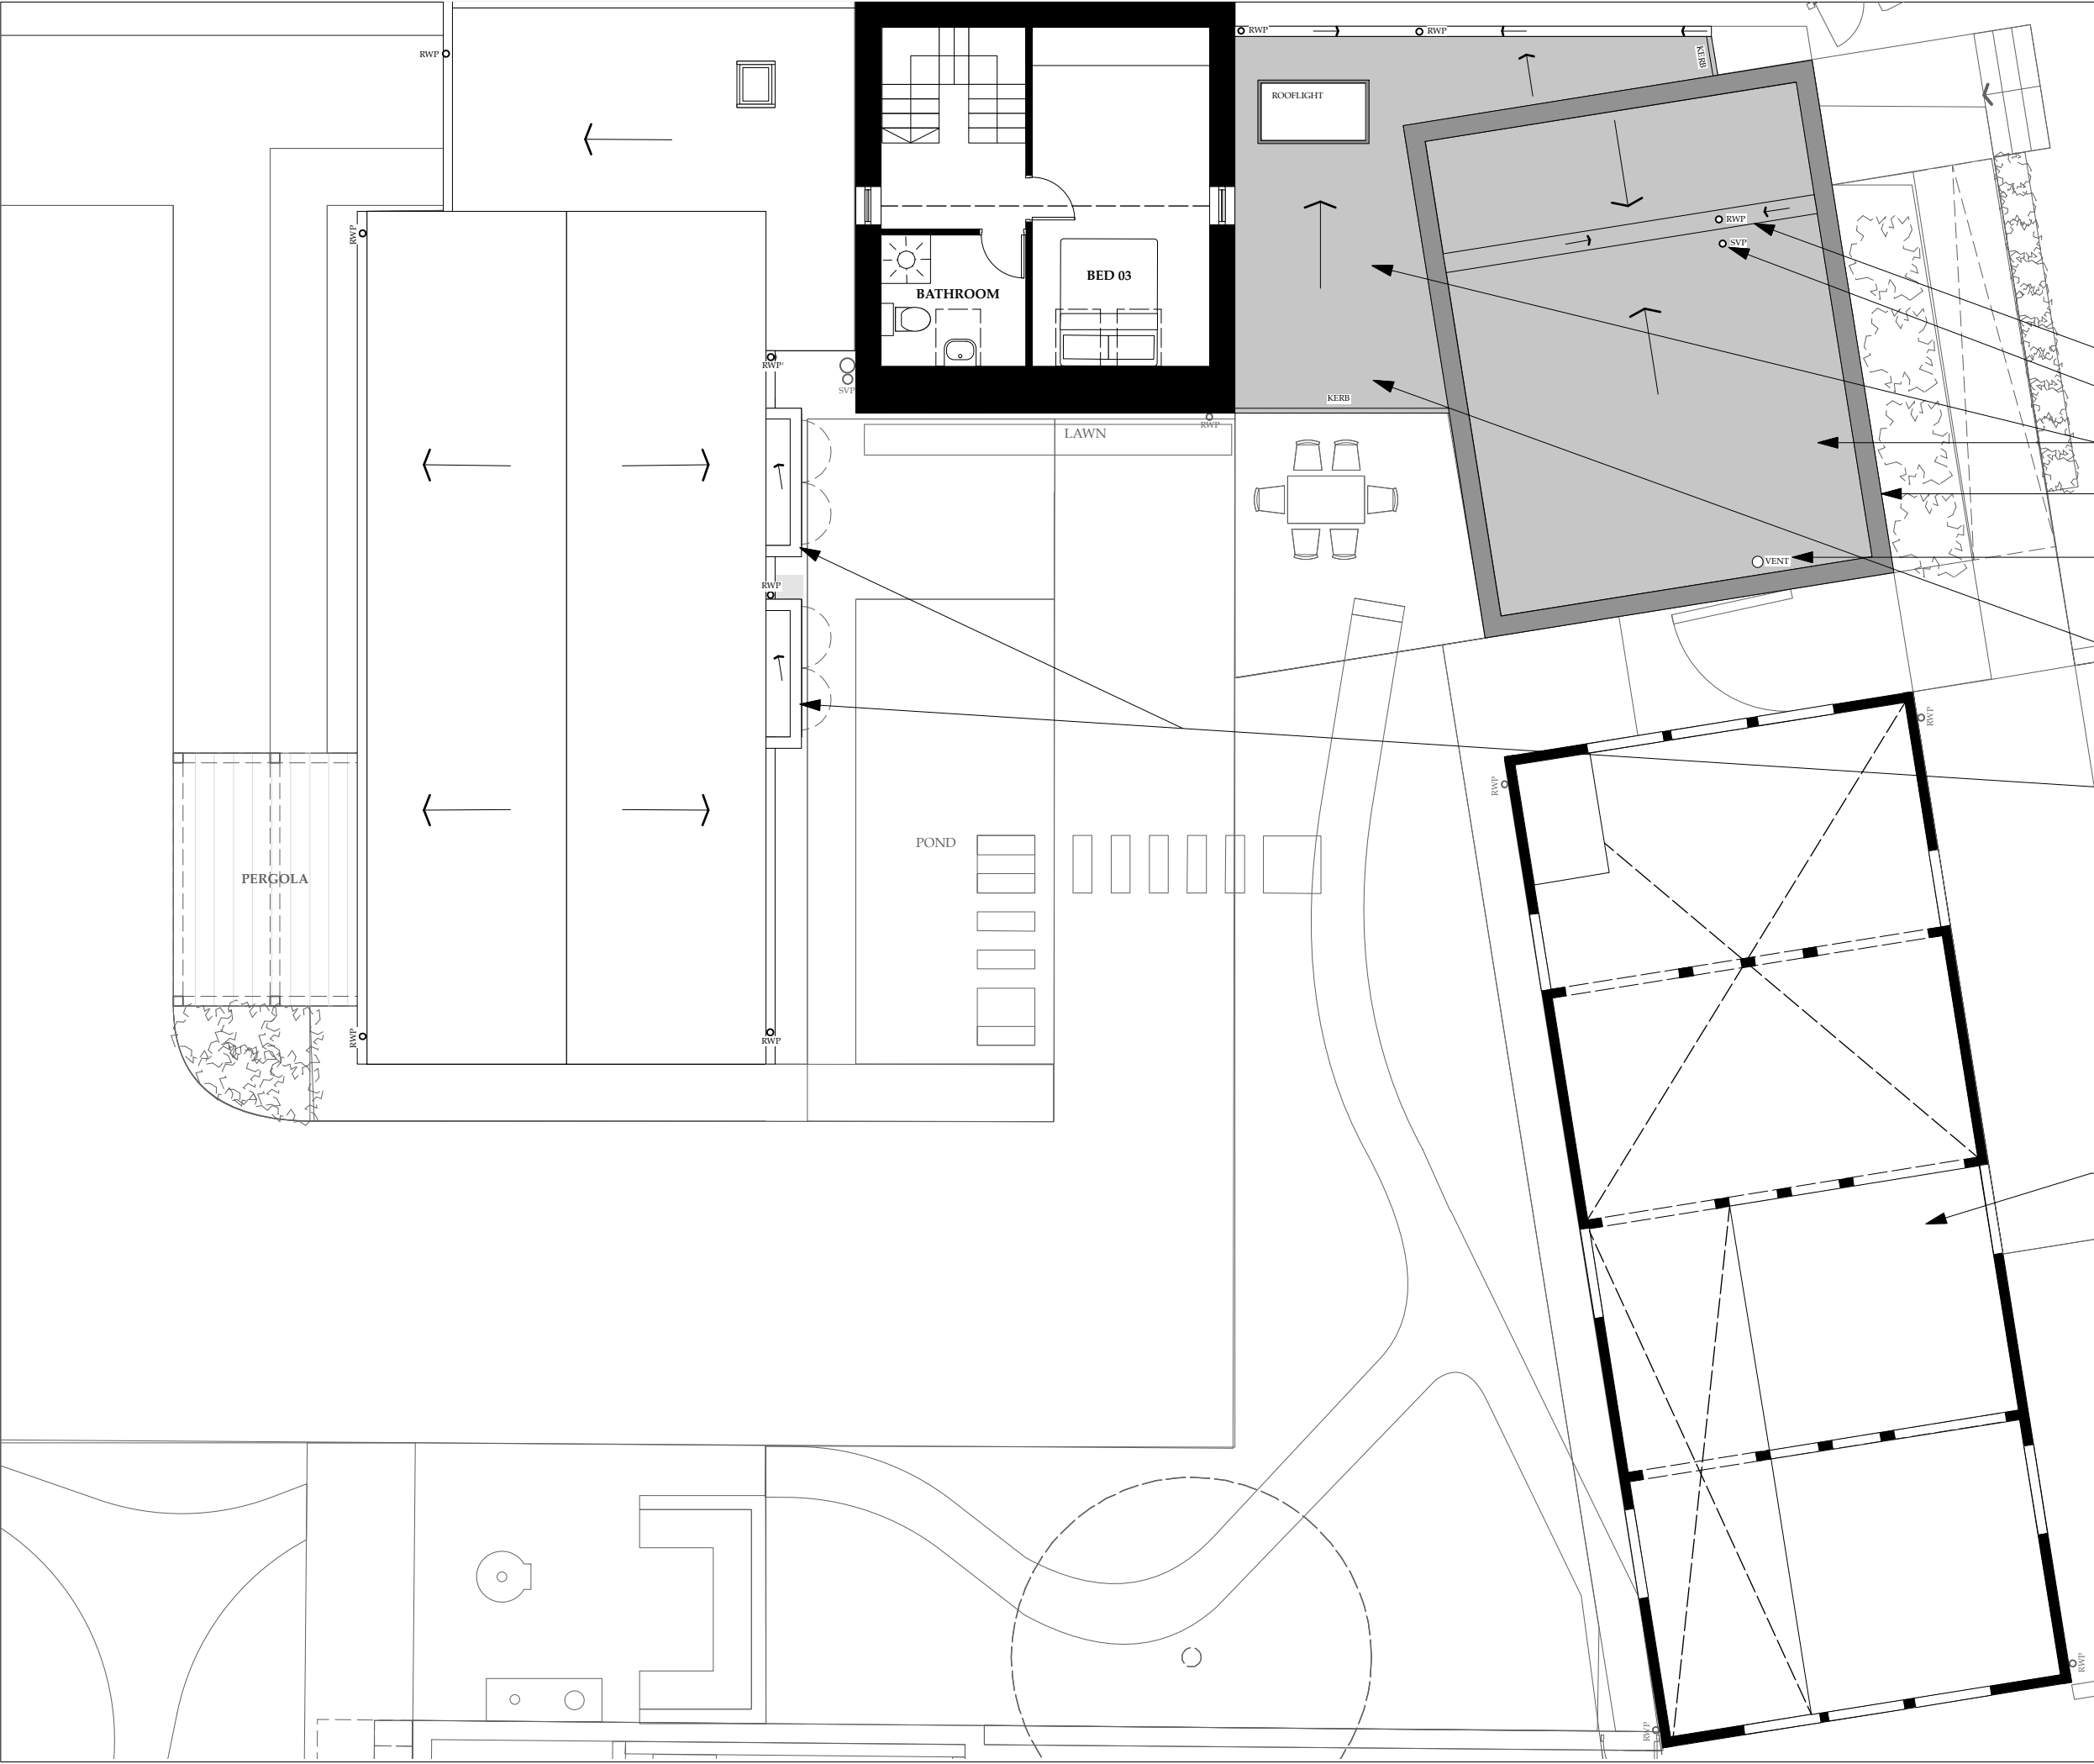

- North Point

- Insulation laid to falls to create valley gutter in roof. Internal RWP to mains drain.
- SVP penetration to sit below parapet
- Fibreglass / GRP roof covering or similar approved in grey finish.
- Copper parapet cappings to match cladding
- Vent pipe for log burner below to be in matching copper finish
- Flat roof laid to falls draining to gutter at rear
- New flat roofs over protruding window seats. Parapet in copper to conceal roof build up. Copper hopper and RWP to side of window seats.

No internal works proposed to existing barn

Rev A: 14.05.20
Revised planning submission

FOR: PLANNING
CHECKED BY: TW | DRAWN BY: MS
SCALE: 1:100
PAPER SIZE: A3
JOB: TREVALYN WOOD, ROSSETT NO. 373

3.102_Rev_A
FIRST ISSUE: 26.09.19
PROPOSED FIRST FLOOR PLAN