




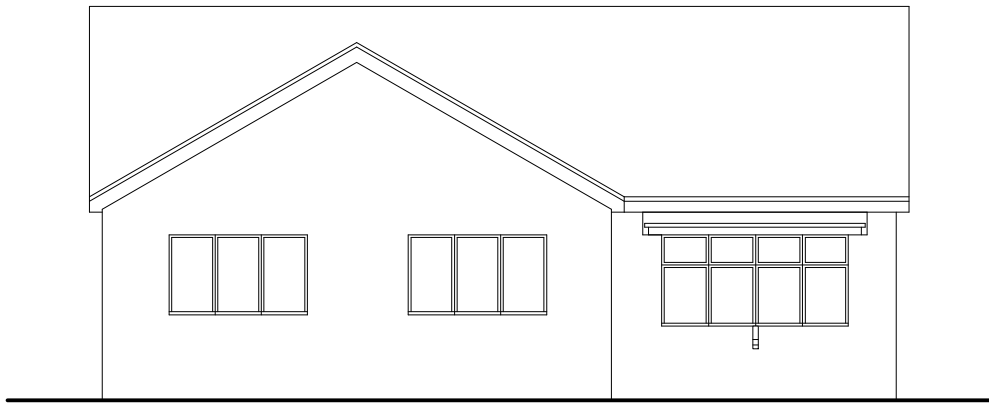

Front Elevation 1:100

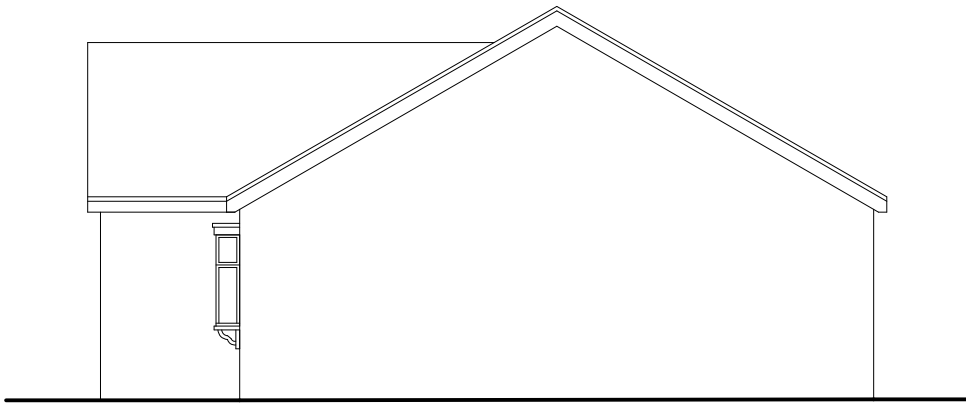


Side Elevation 1:100

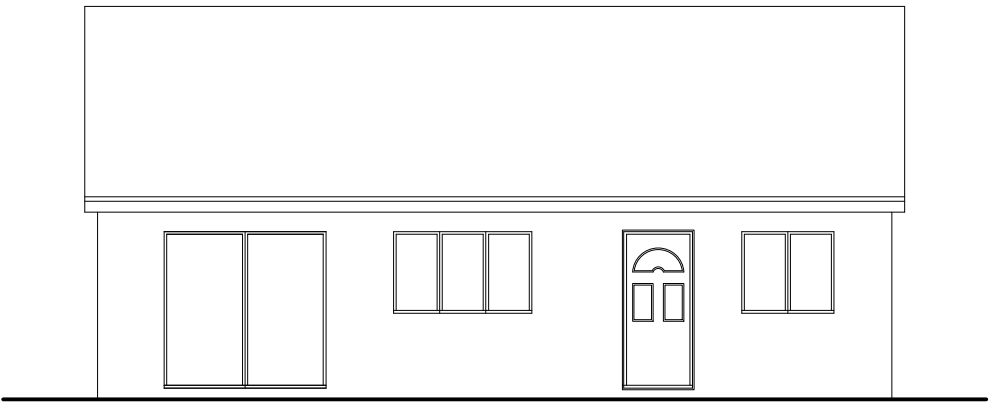

Rear Elevation 1:100



Side Elevation 1:100

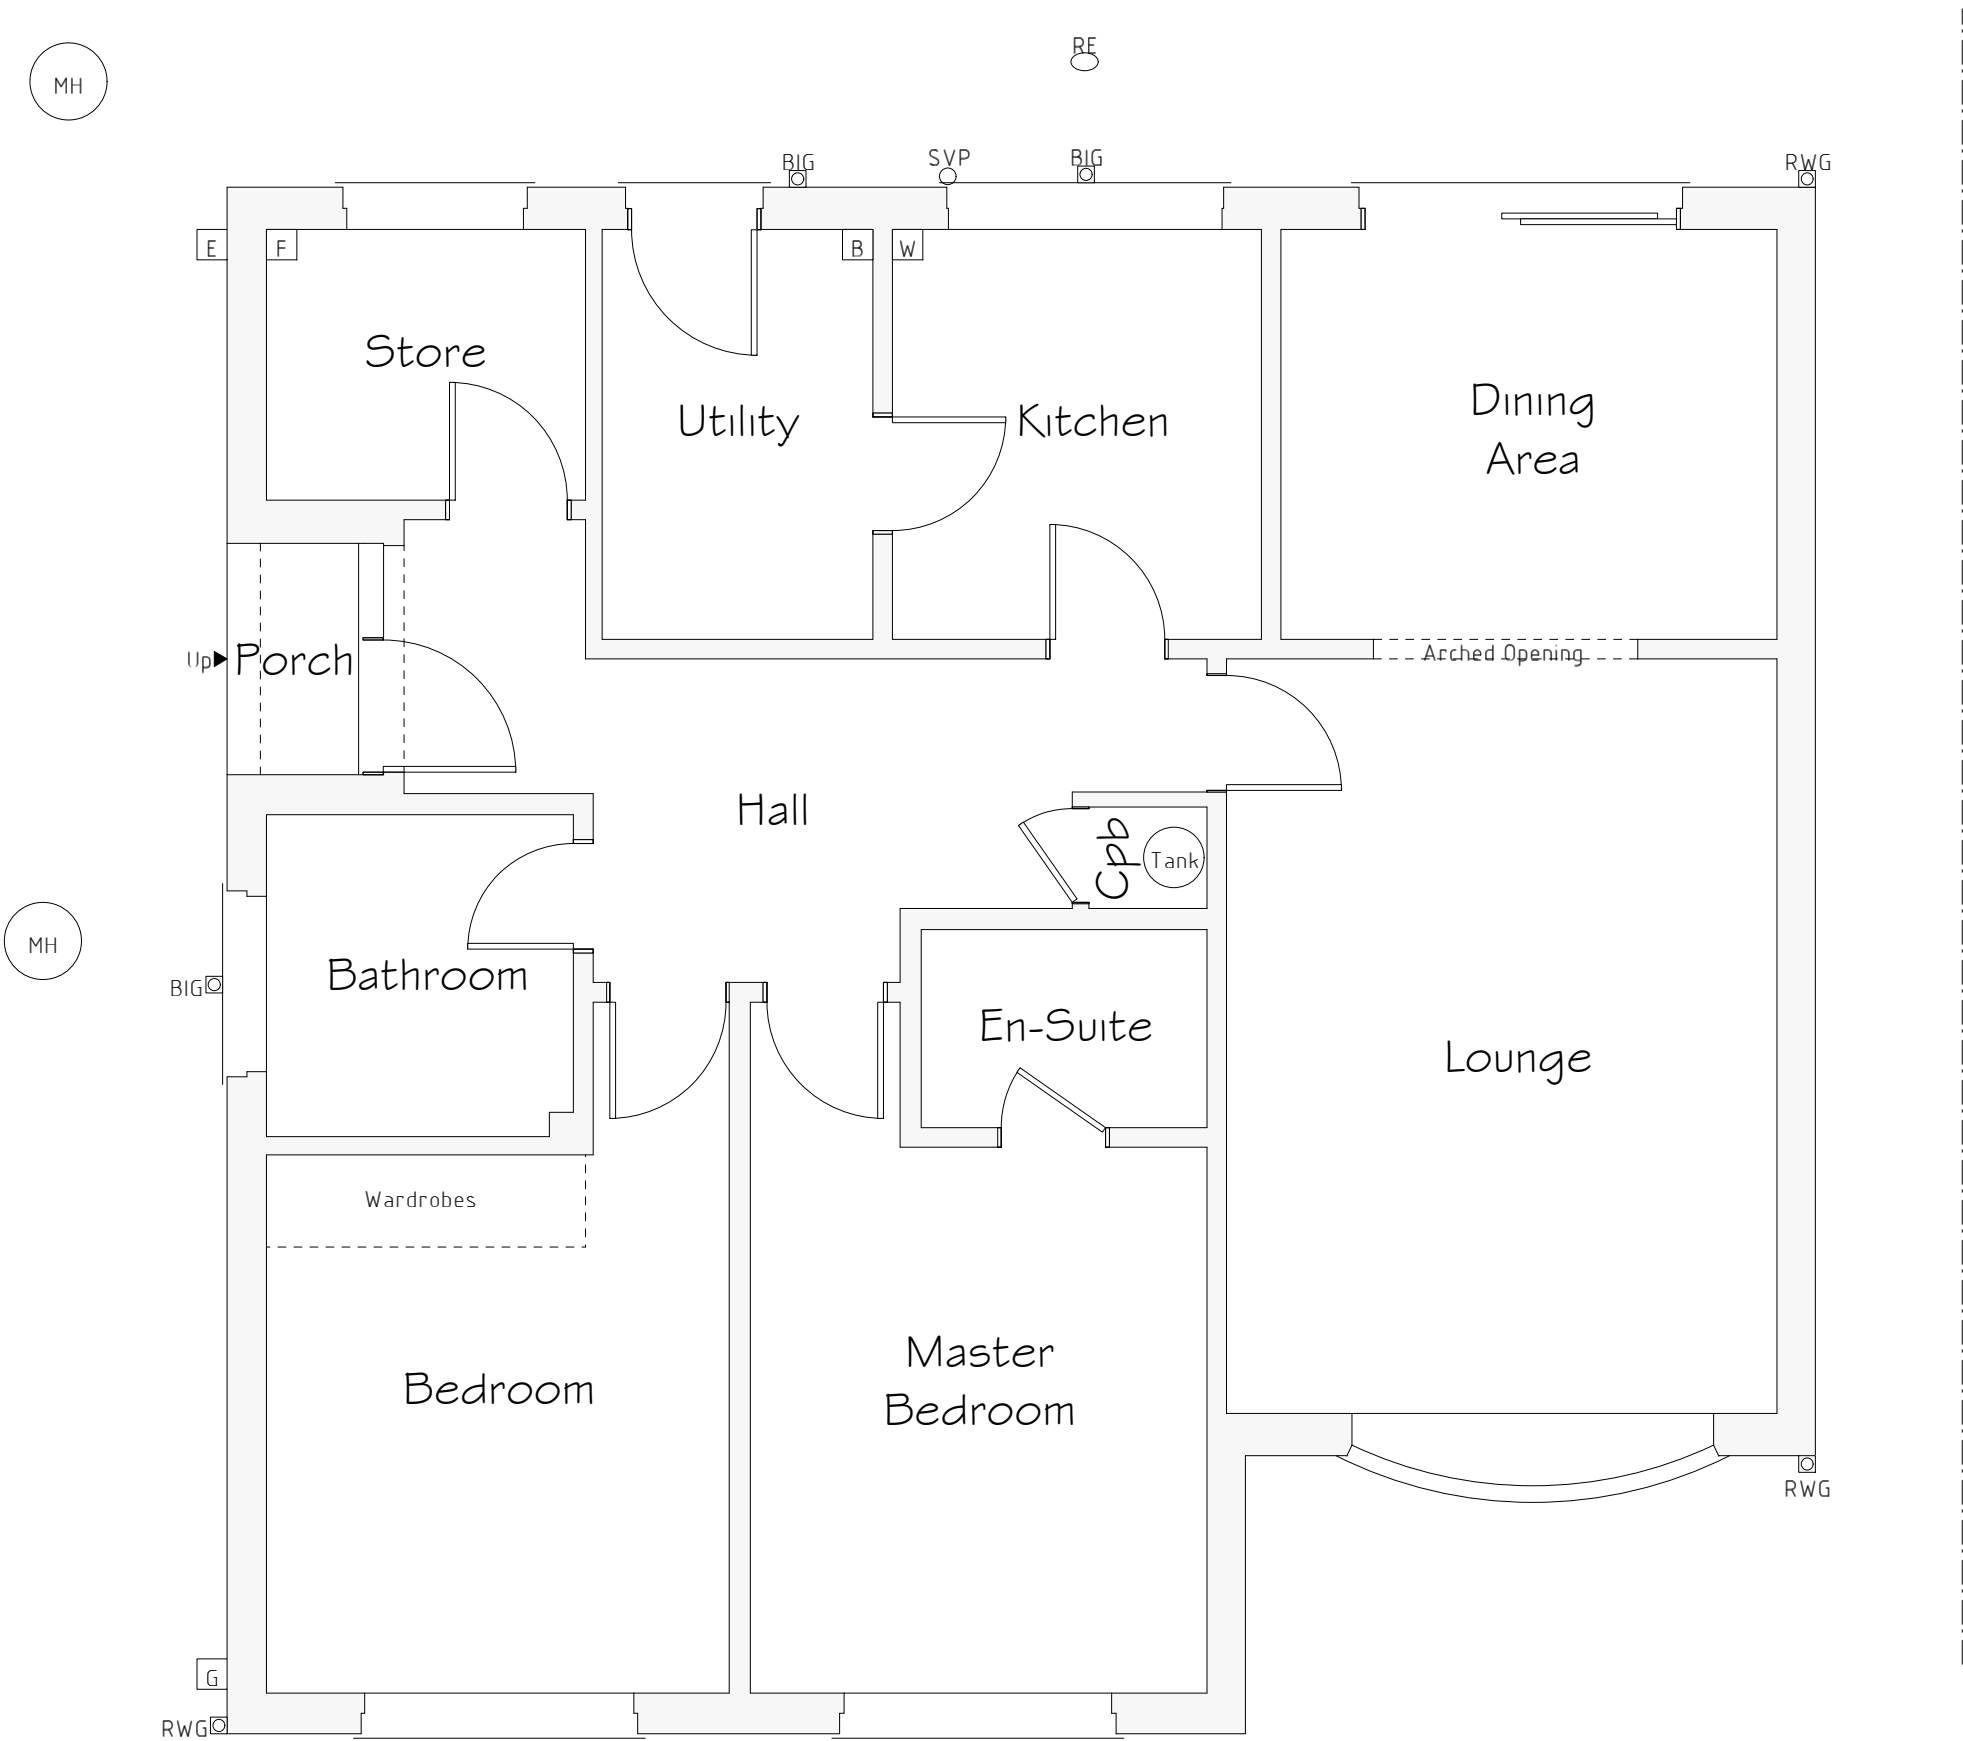

Ground Floor Plan 1:50

Services Key

- ☐ B Existing Boiler Position
- ☐ G Existing Gas Meter Position
- ☐ E Existing Electric Meter Position
- ☐ F Existing Fuse Box Position
- ☐ W Existing Stopcock Position
- MH Existing Man Hole Position
- RE Existing Rodding Eye Position
- ☒ Existing Rain Water Gully (RWG) Position
- ☒ Existing Back Inlet (BIG) Gully Position
- ☐ Existing Soil Vent Pipe (SVP) Position

Rev	Date	Detail	Initial

Project:
Proposed Alterations to,
Pwll Bach,
Bluebell Lane, Pandy,
LL12 8EE.

Title: Existing	Scale: (A2) 1:50 & 1:100
--------------------	--------------------------------

Drawn By: E.M.Jackson	Date: Sep 2020
--------------------------	----------------------

Drawing No: H128/001	Sheet: 1 of 1
-------------------------	------------------

blueprint
architectural services



Office 3K4,
Redwither Business Tower,
Wrexham. LL13 9XT
Tel: 01978 356500
www.blueprintarchitectural.com

© copyright all rights reserved