




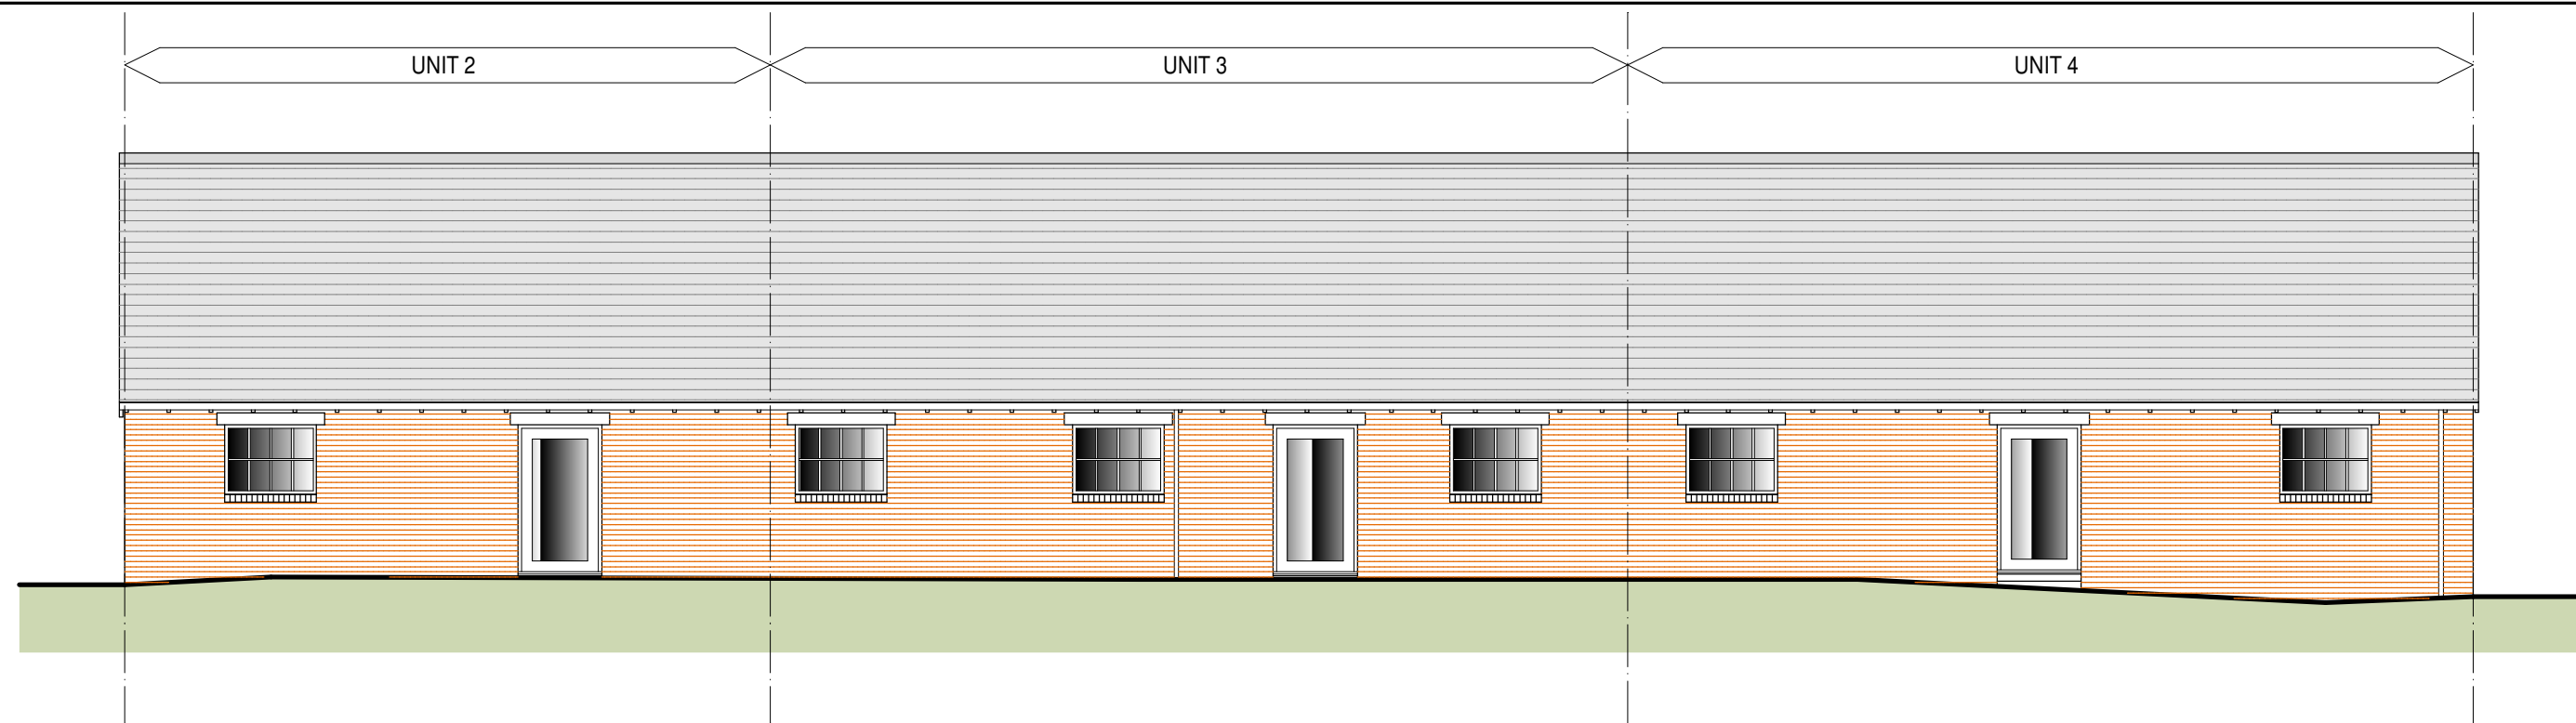


1 PROPOSED EAST ELEVATION 1 : 100

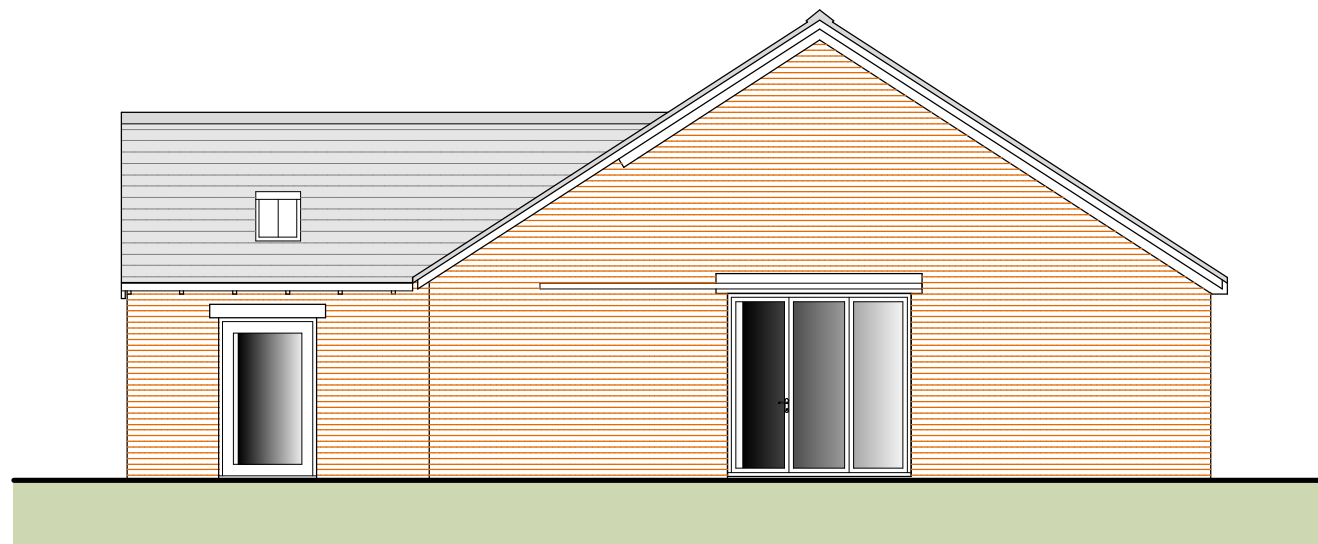

2 PROPOSED SOUTH ELEVATION 1 : 100

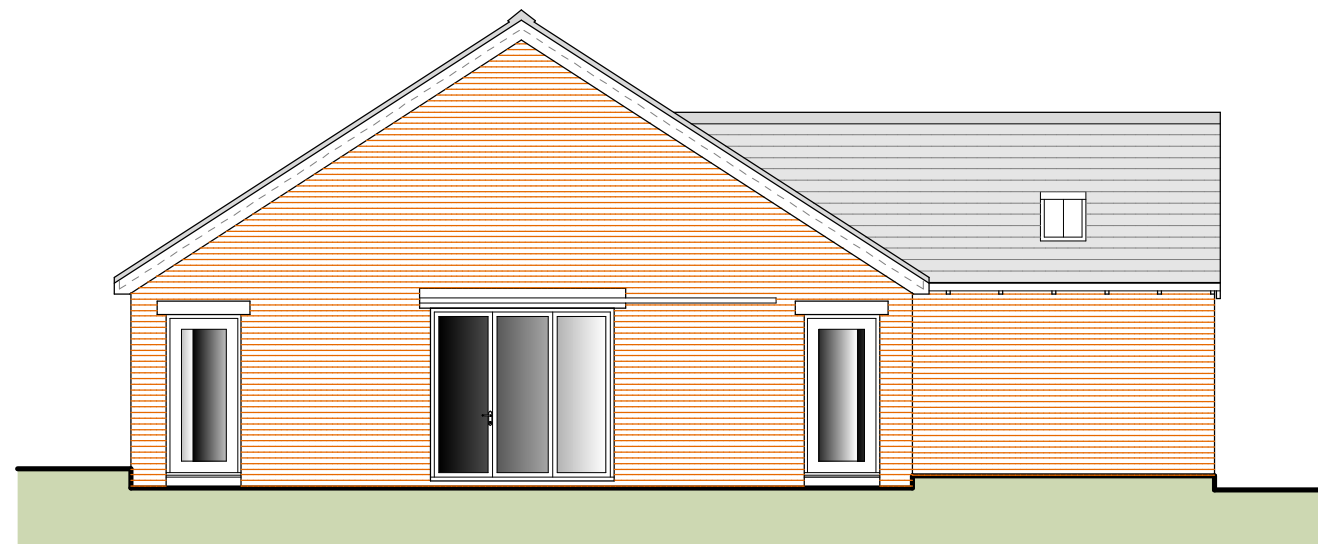

3 PROPOSED NORTH ELEVATION 1 : 100

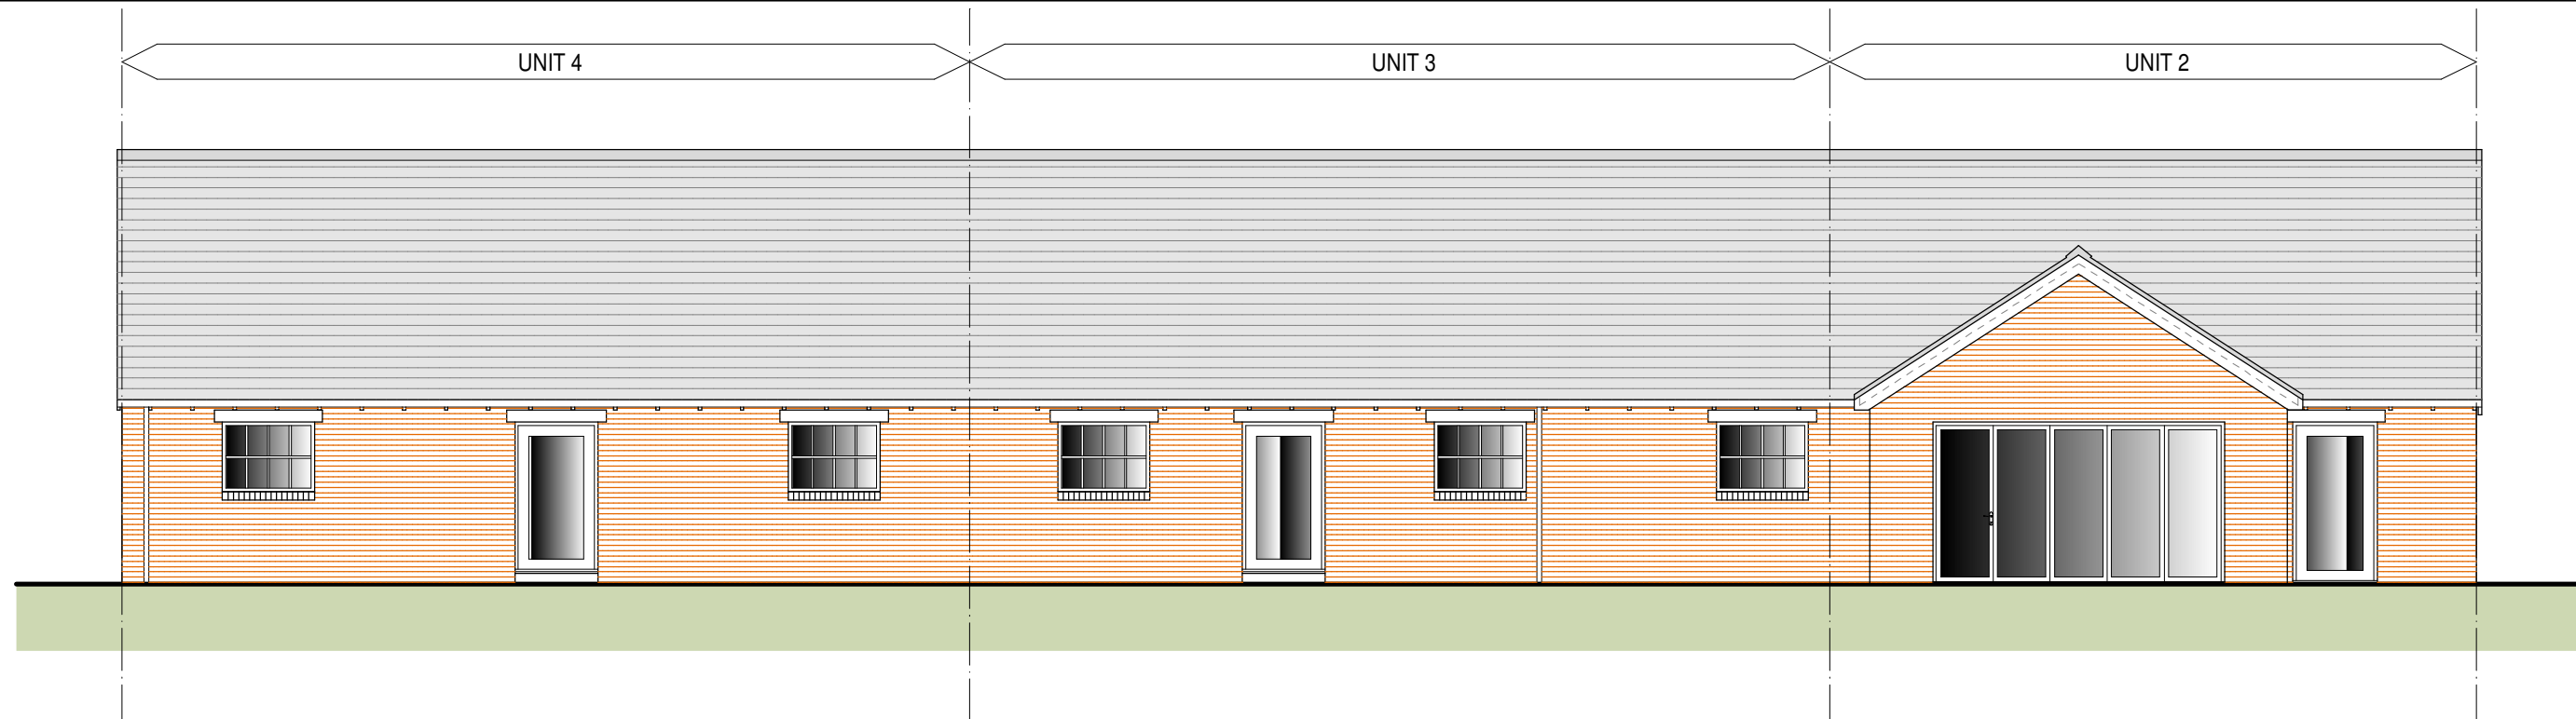

4 PROPOSED WEST ELEVATION 1 : 100

NOTES:
All dimensions must be checked on site and not scaled from the drawings. All discrepancies must be notified to the Agent immediately.

KEY :

Rev	Date	Revisions
Drawn by :	A.R. HEWITT	Date : JANUARY 2020

ARH Architectural Design
206 Liverpool Road,
Whitchurch,
Shropshire,
SY13 1UT

Tel: 07891 147512
e-mail
arharchitecturaldesign@gmail.com

ARH Architectural Design is the trading name of Sarah Hewitt & Associates Ltd.
Company Registered in England and Wales No: 1238458

© copyright This drawing must not be reproduced without first obtaining written permission

Client :

Mr & Mrs B Probin

Job Title :

PROPOSED CONVERSION OF OUTBUILDINGS AT
THE DRURY
DRURY LANE
TYBROUGHTON
WHITCHURCH
SY13 3BD

Drawing Title :

BUILDING 2
PROPOSED ELEVATIONS

Dwg No :
HS140/08

Scale :
1 : 100 @ A2
1 : 200 @ A4

Rev :
-