




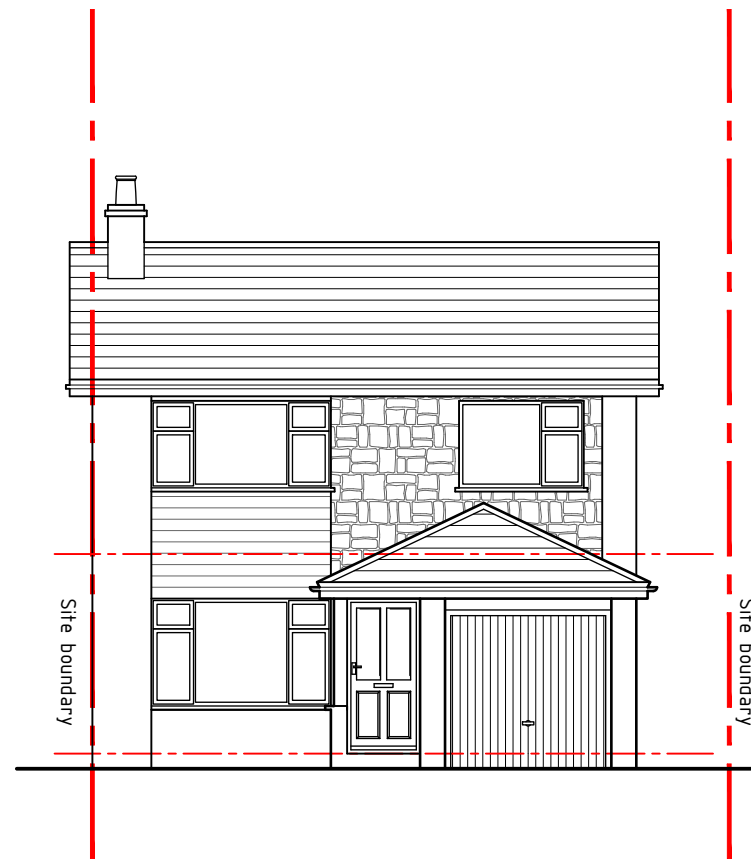


Front Elevation 1:100

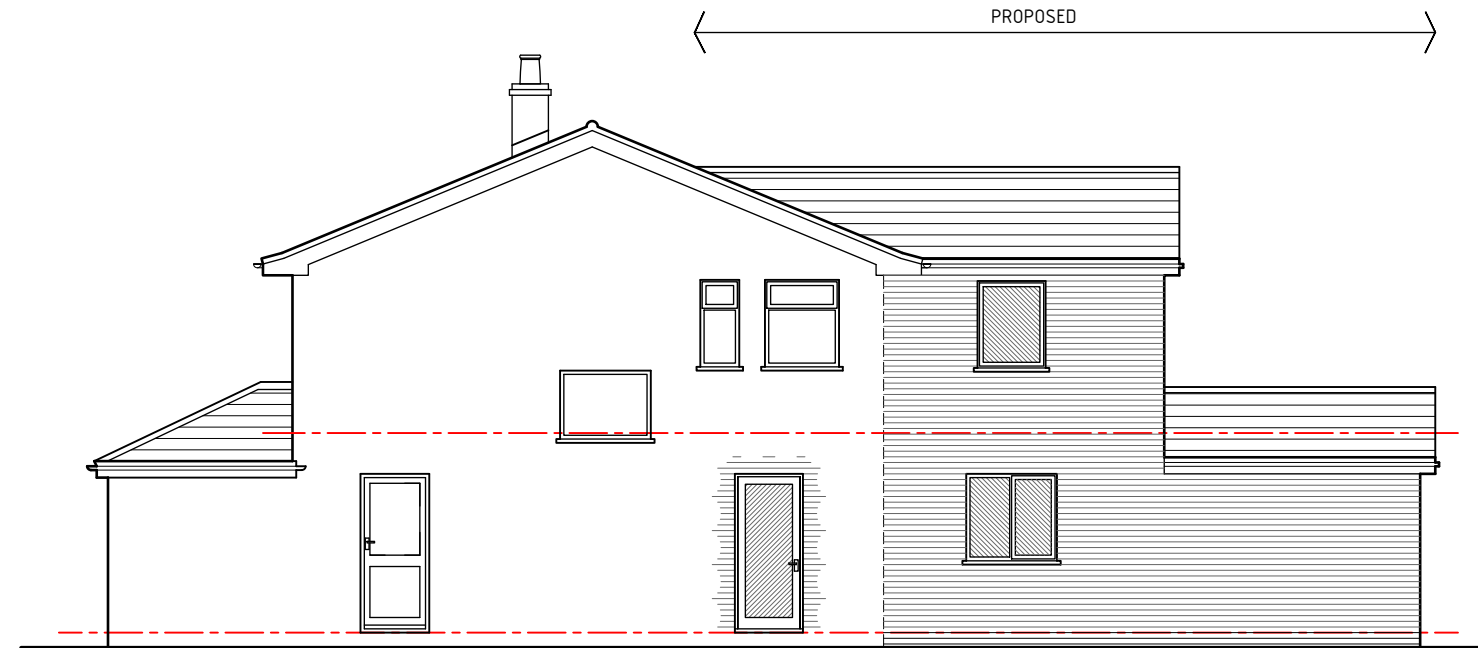

Side-01 Elevation 1:100

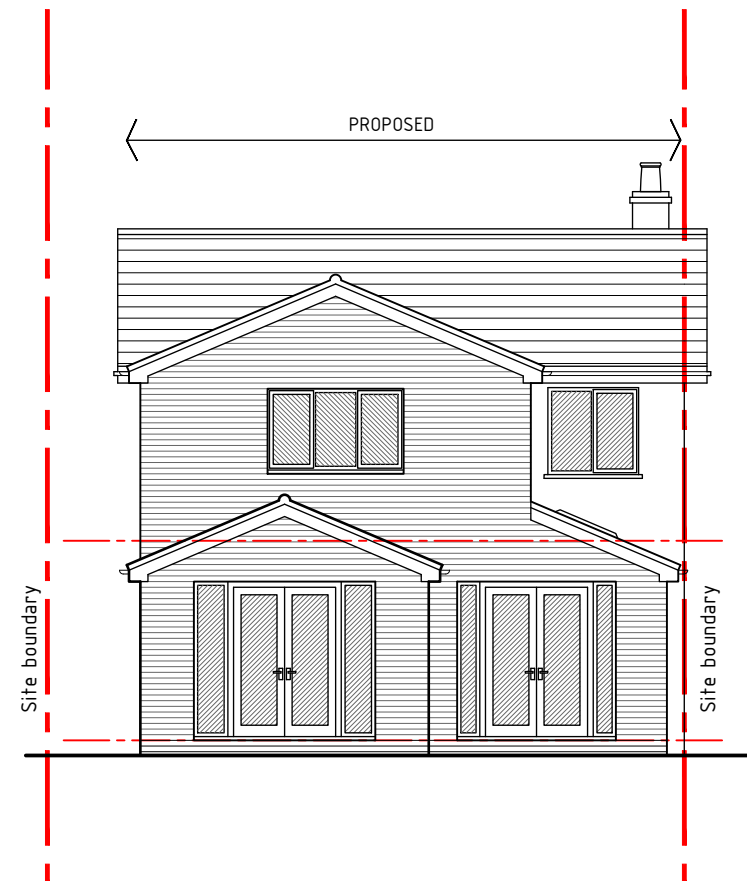

Rear Elevation 1:100

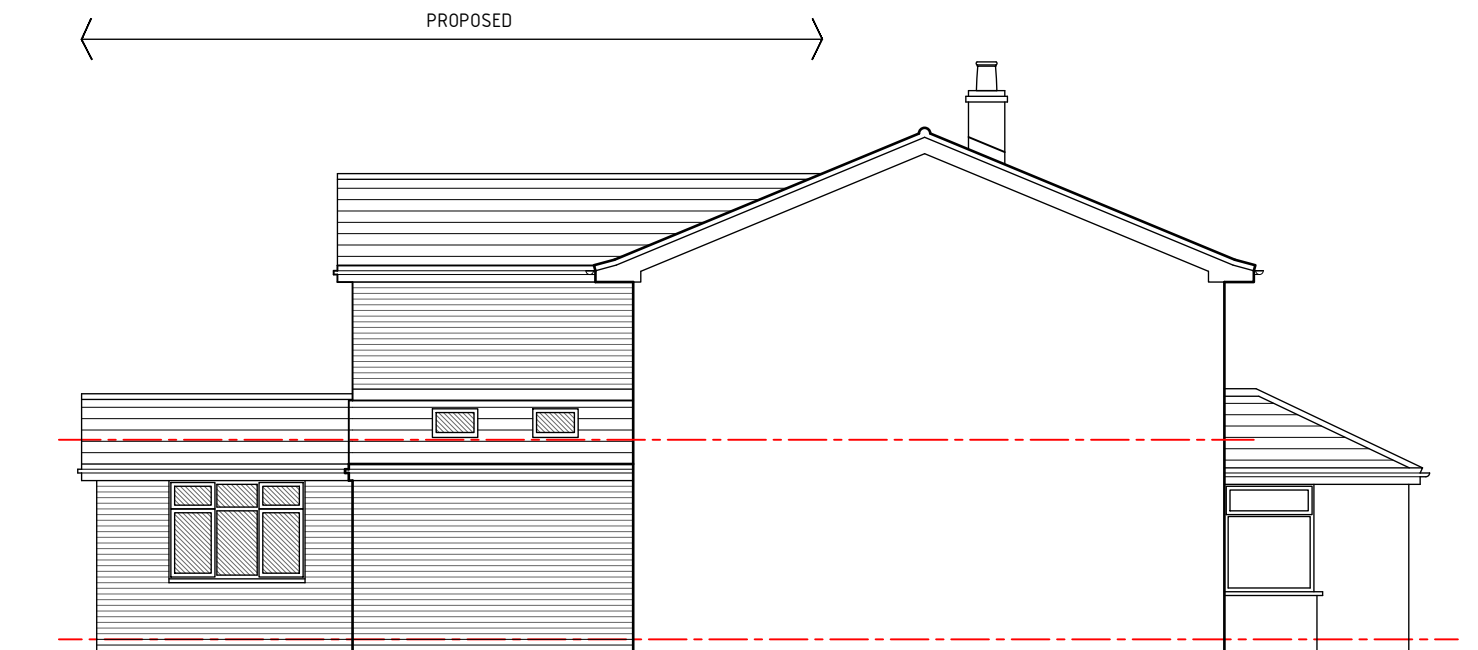

Side-02 Elevation 1:100



Project; 3 Chelston Avenue, Wrexham, LL13 9QT	
Title; Proposed Elevations	Scale (A3); 1:100
Dwg No; CA/PD/04	Date; 16th September 2020
Revision;	