




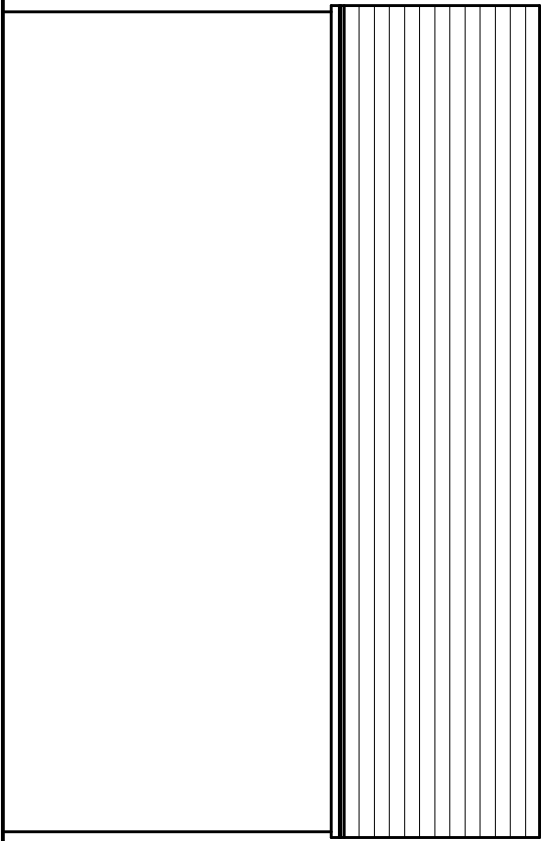


WEST ELEVATION

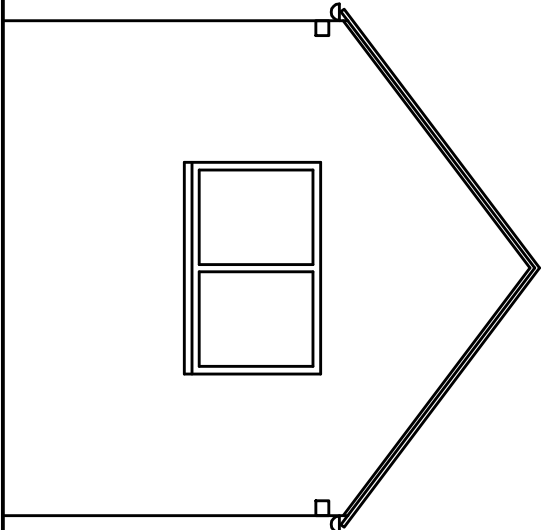


NORTH ELEVATION

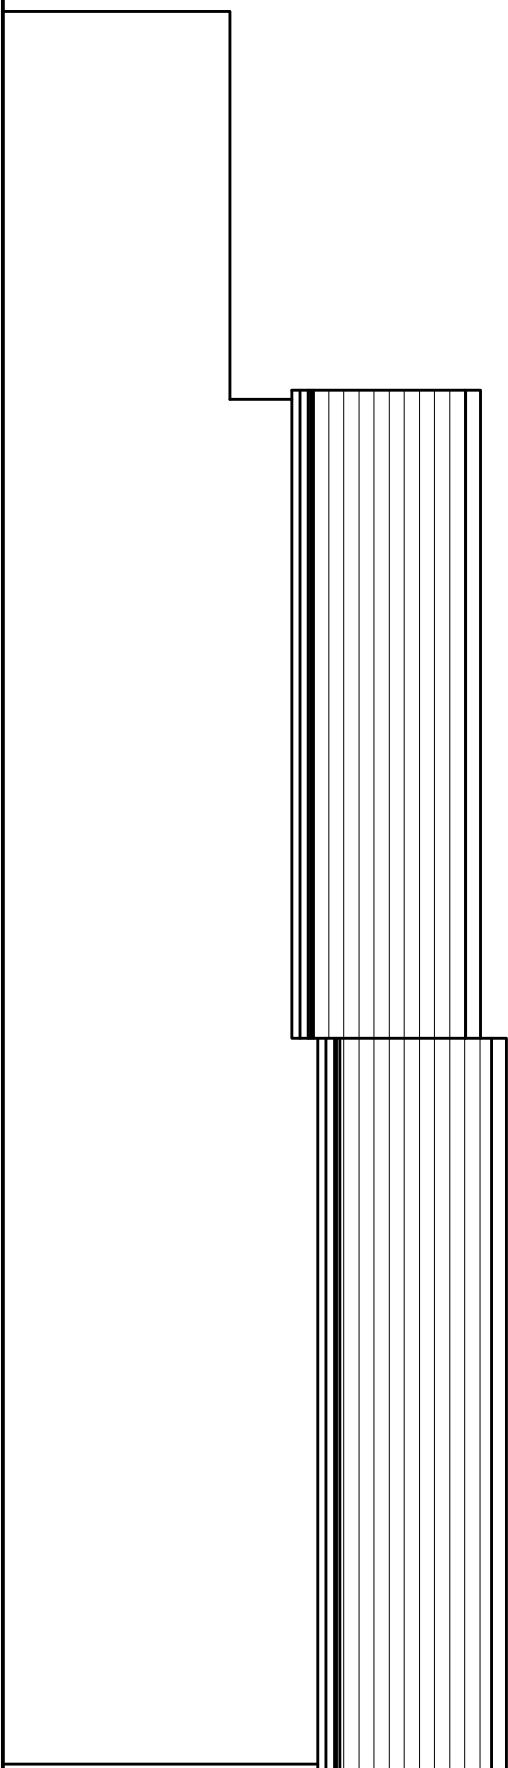


NORTH ELEVATION

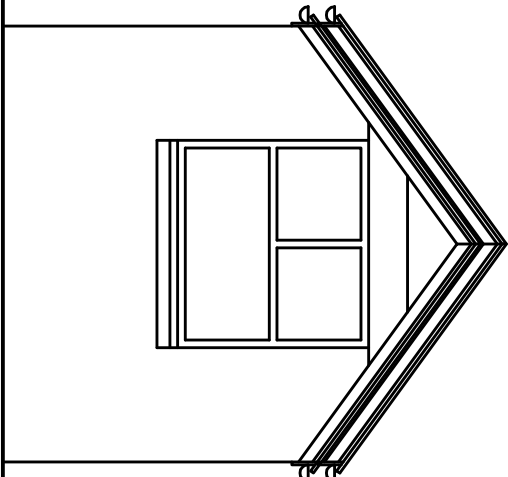


EAST ELEVATION

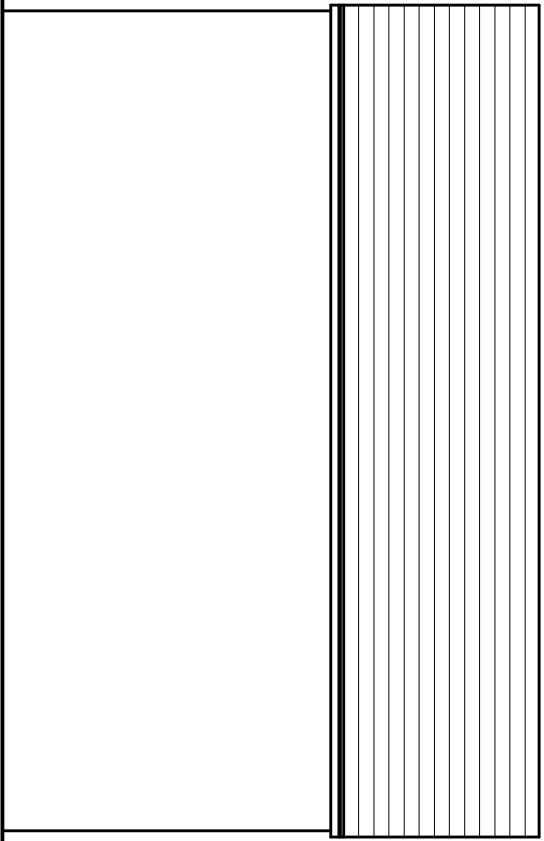


WEST ELEVATION

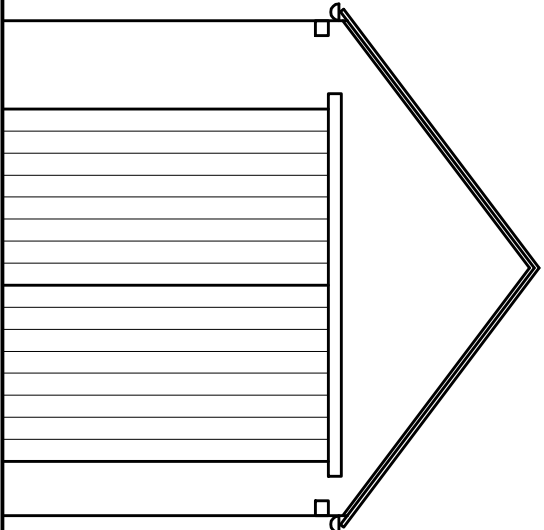


SOUTH ELEVATION

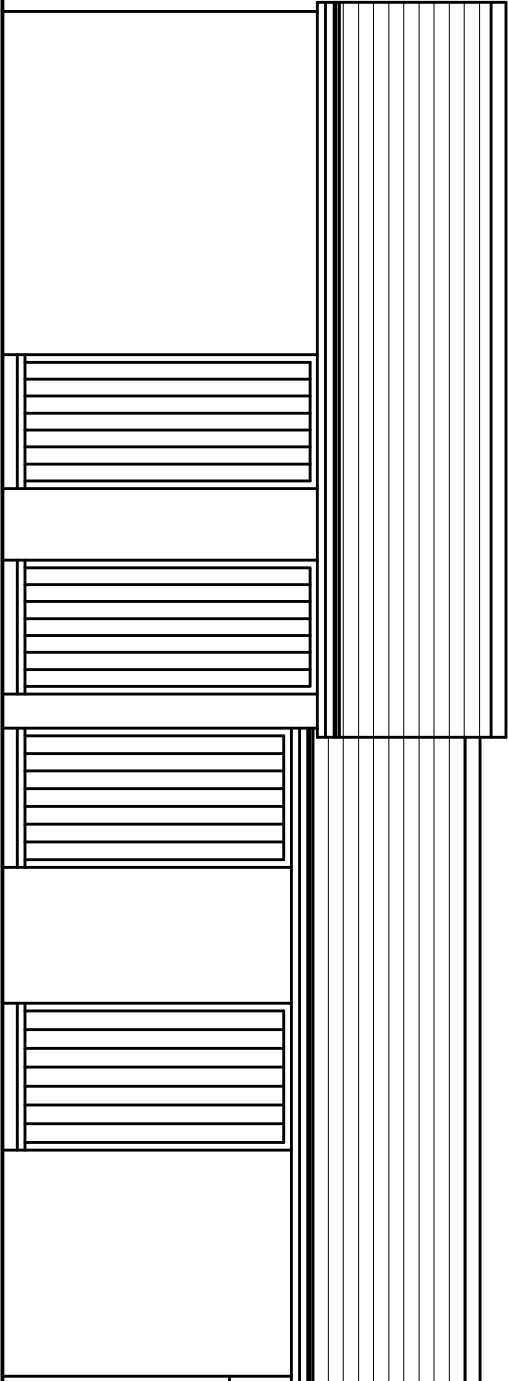


SOUTH ELEVATION

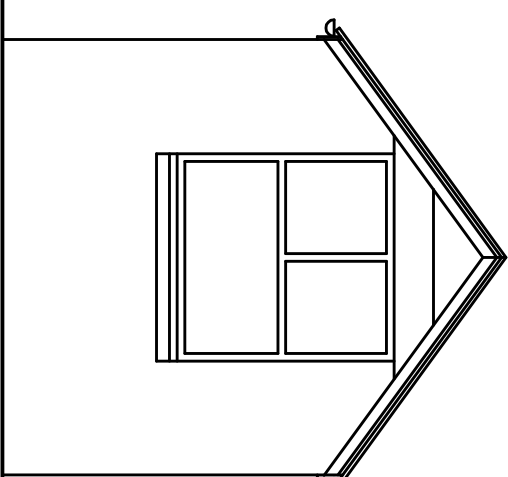


WEST ELEVATION

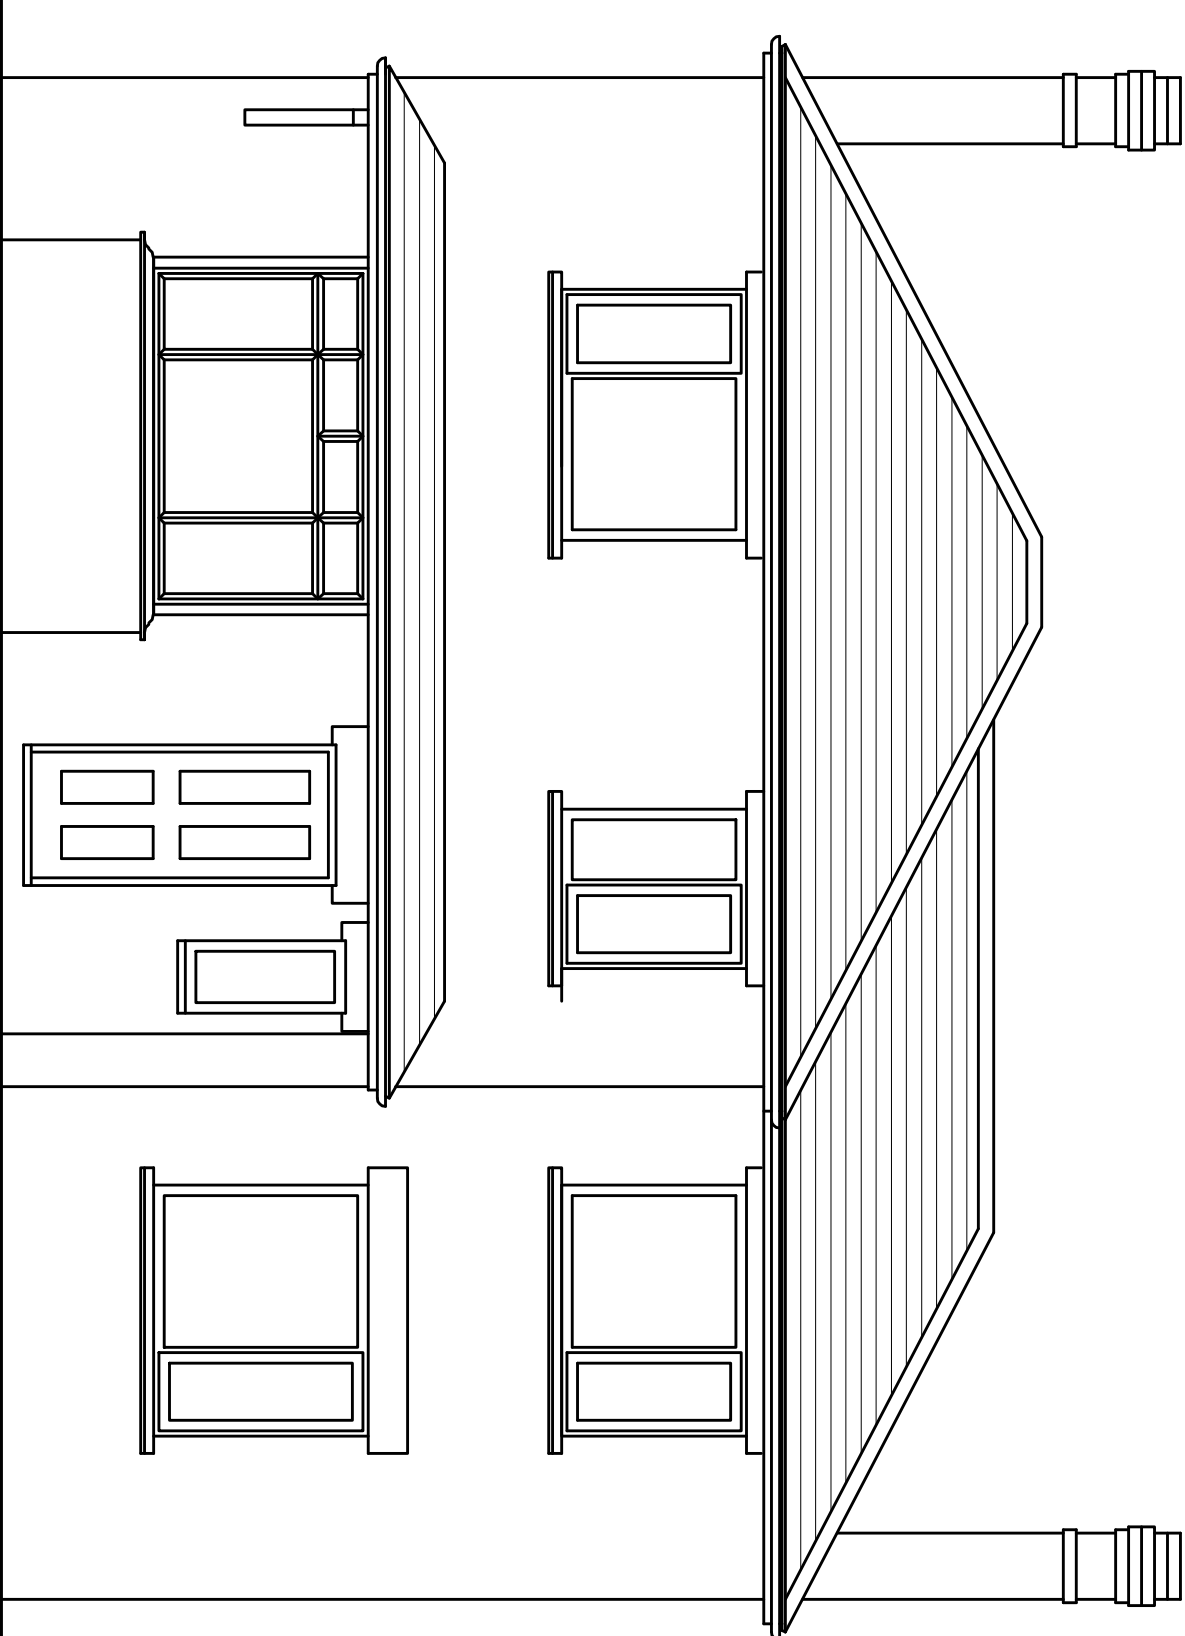


SOUTH ELEVATION

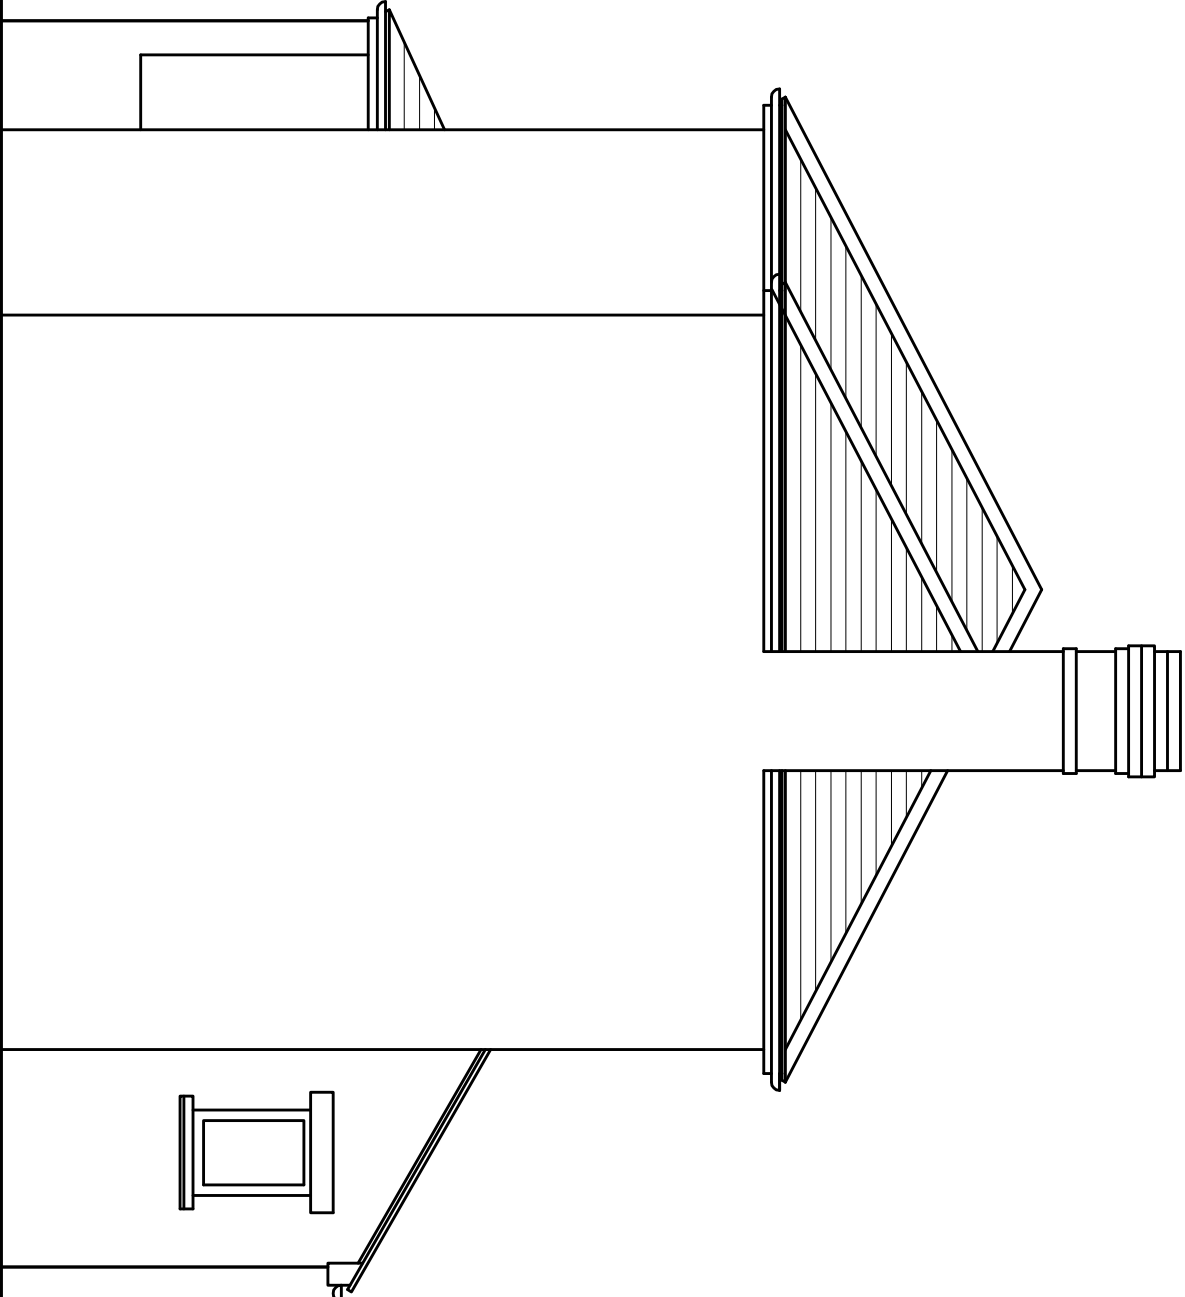

EAST ELEVATION

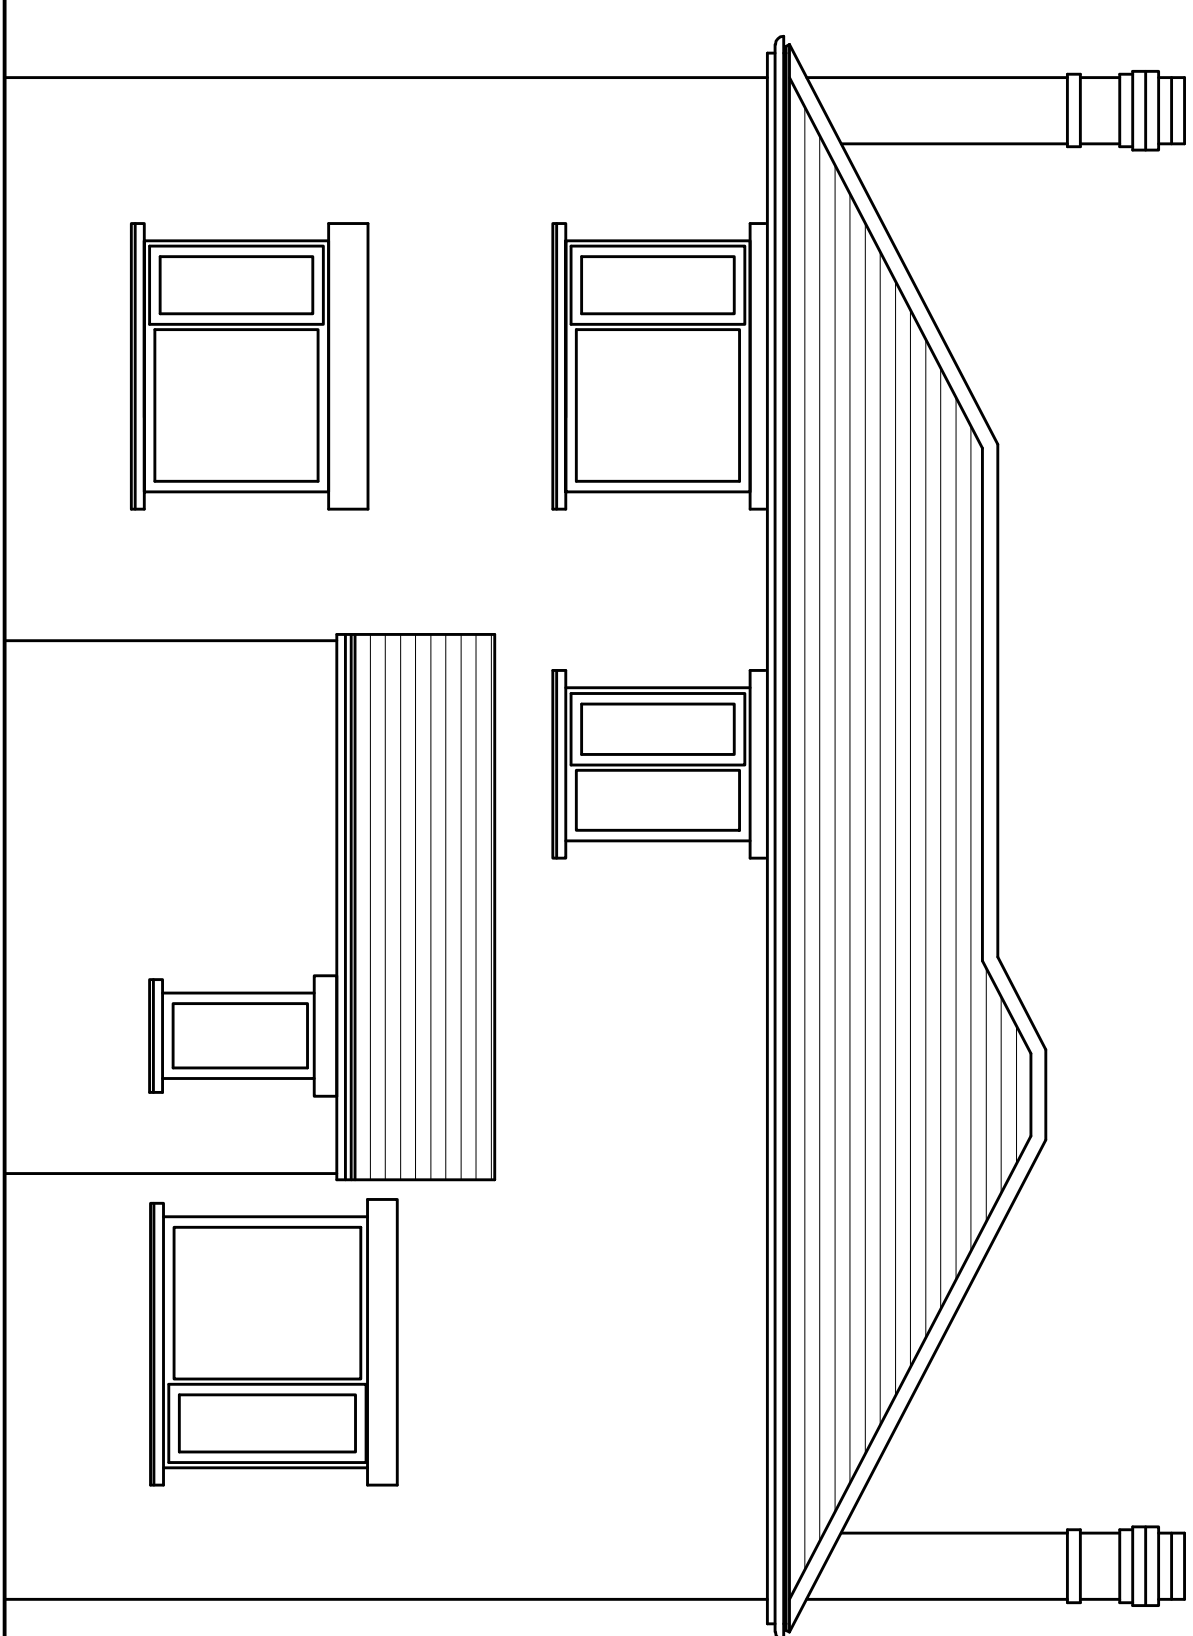

NORTH ELEVATION

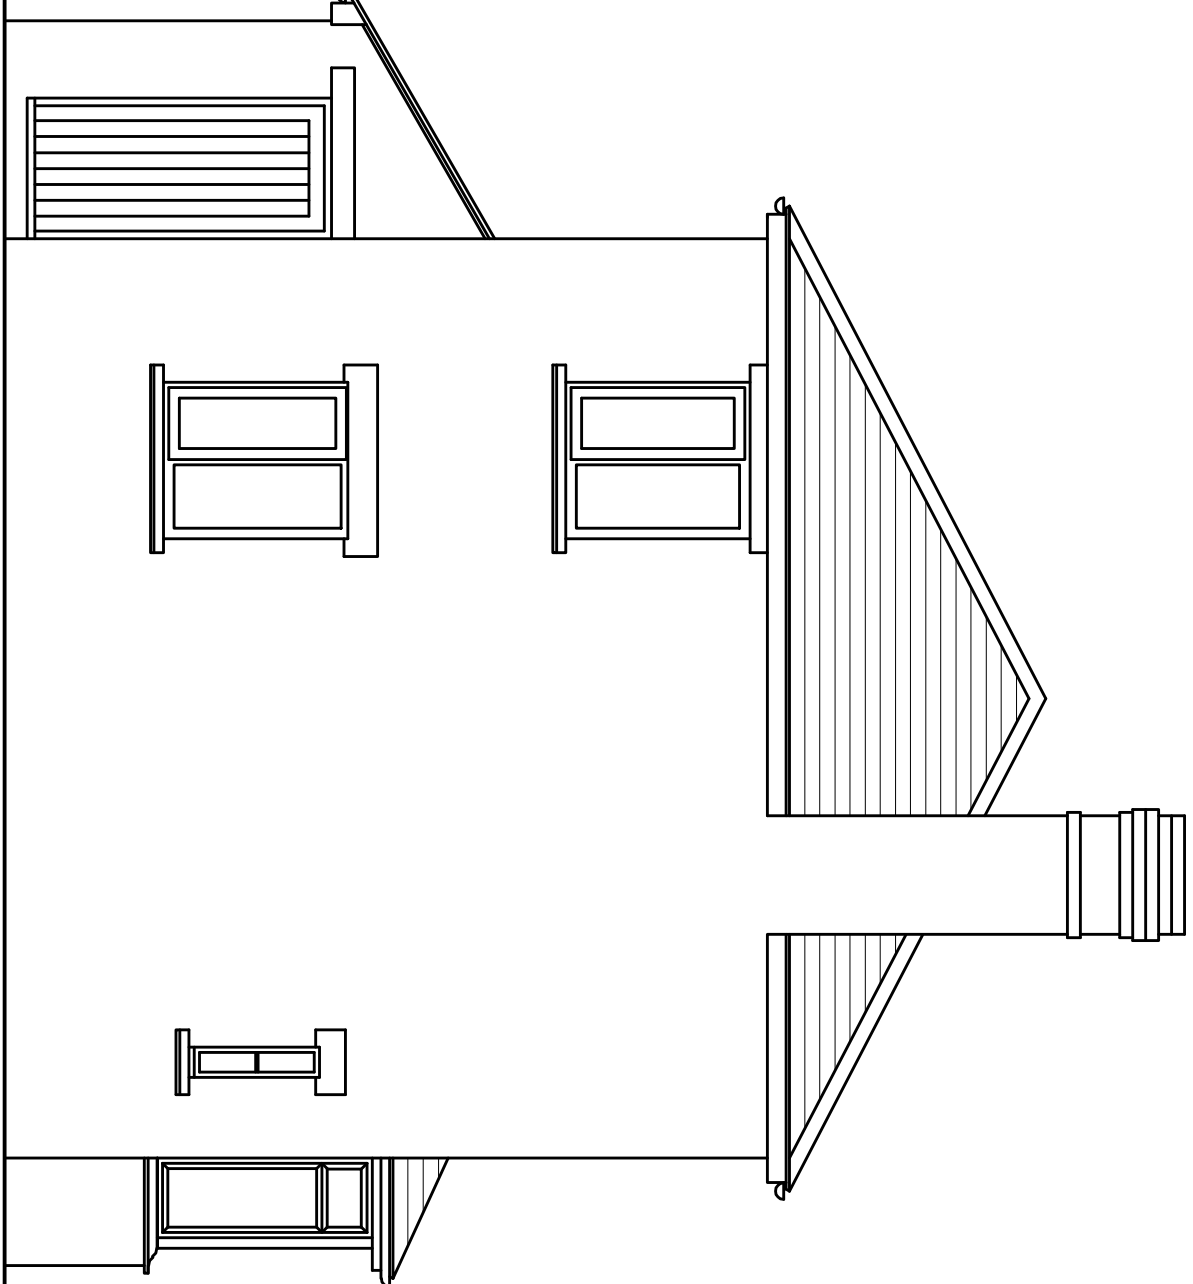

WEST ELEVATION

©
THIS DRAWING AND THE BUILDING WORKS SHOWN THEREIN ARE COPYRIGHT OF THE ARCHITECTS
AND MAY NOT BE REPRODUCED OR TRANSMITTED IN ANY FORM OR BY ANY MEANS, ELECTRONIC OR MECHANICAL,
INCLUDING PHOTOCOPYING, RECORDING, OR BY ANY INFORMATION STORAGE AND RETRIEVAL SYSTEM, WITHOUT
PERMISSION FROM THE ARCHITECTS. ALL DIMENSIONS MUST BE
CHECKED ON SITE AND NOT SCALED FROM THE DRAWING.
REVISIONS

LETTER	REVISION	DATE	BY
--------	----------	------	----

BOWER EDELESTON
ARCHITECTS
SWEETBRIAR HALL, NANTWICH, CHESHIRE CW5 5RW
TELEPHONE: 01270 624129 FACSIMILE: 01270 627684
E-MAIL: A.D.M.I.N @ BOWER - EDELESTON . C.O.M
W E B S I T E : W W W . B O W E R - E D E L E S T O N . C O M

PROJECT
OAKFIELDS, IS-Y-COED
TITLE
PROPOSED ELEVATIONS

SCALE 1:50@A1
DATE OCT 2019
DRAWN BY MLT
STAGE
REVISION
DRG.No 6986.02