



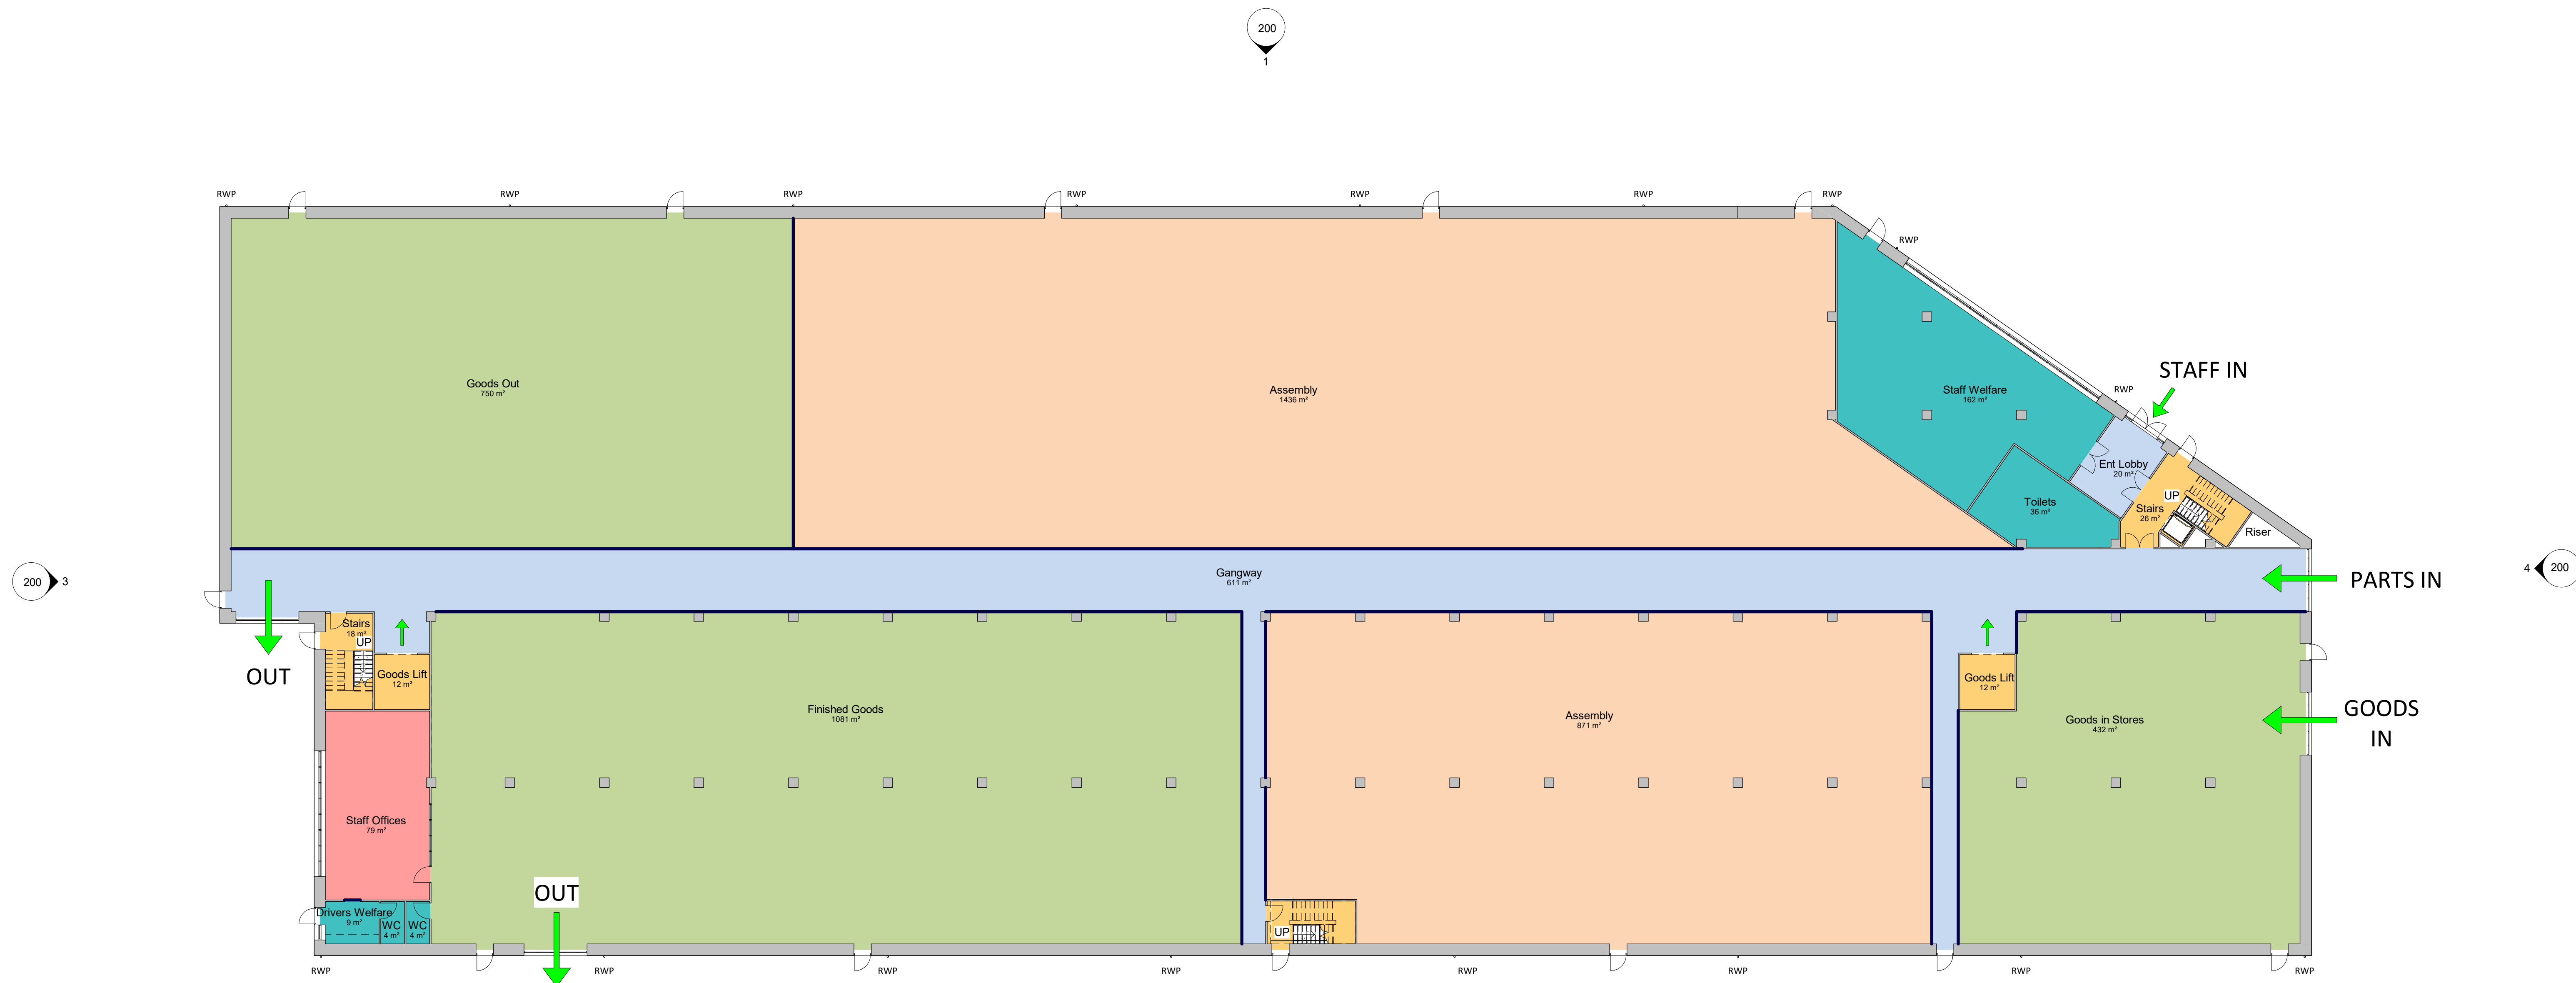

00 - Proposed Ground Floor Plan  
1 : 200

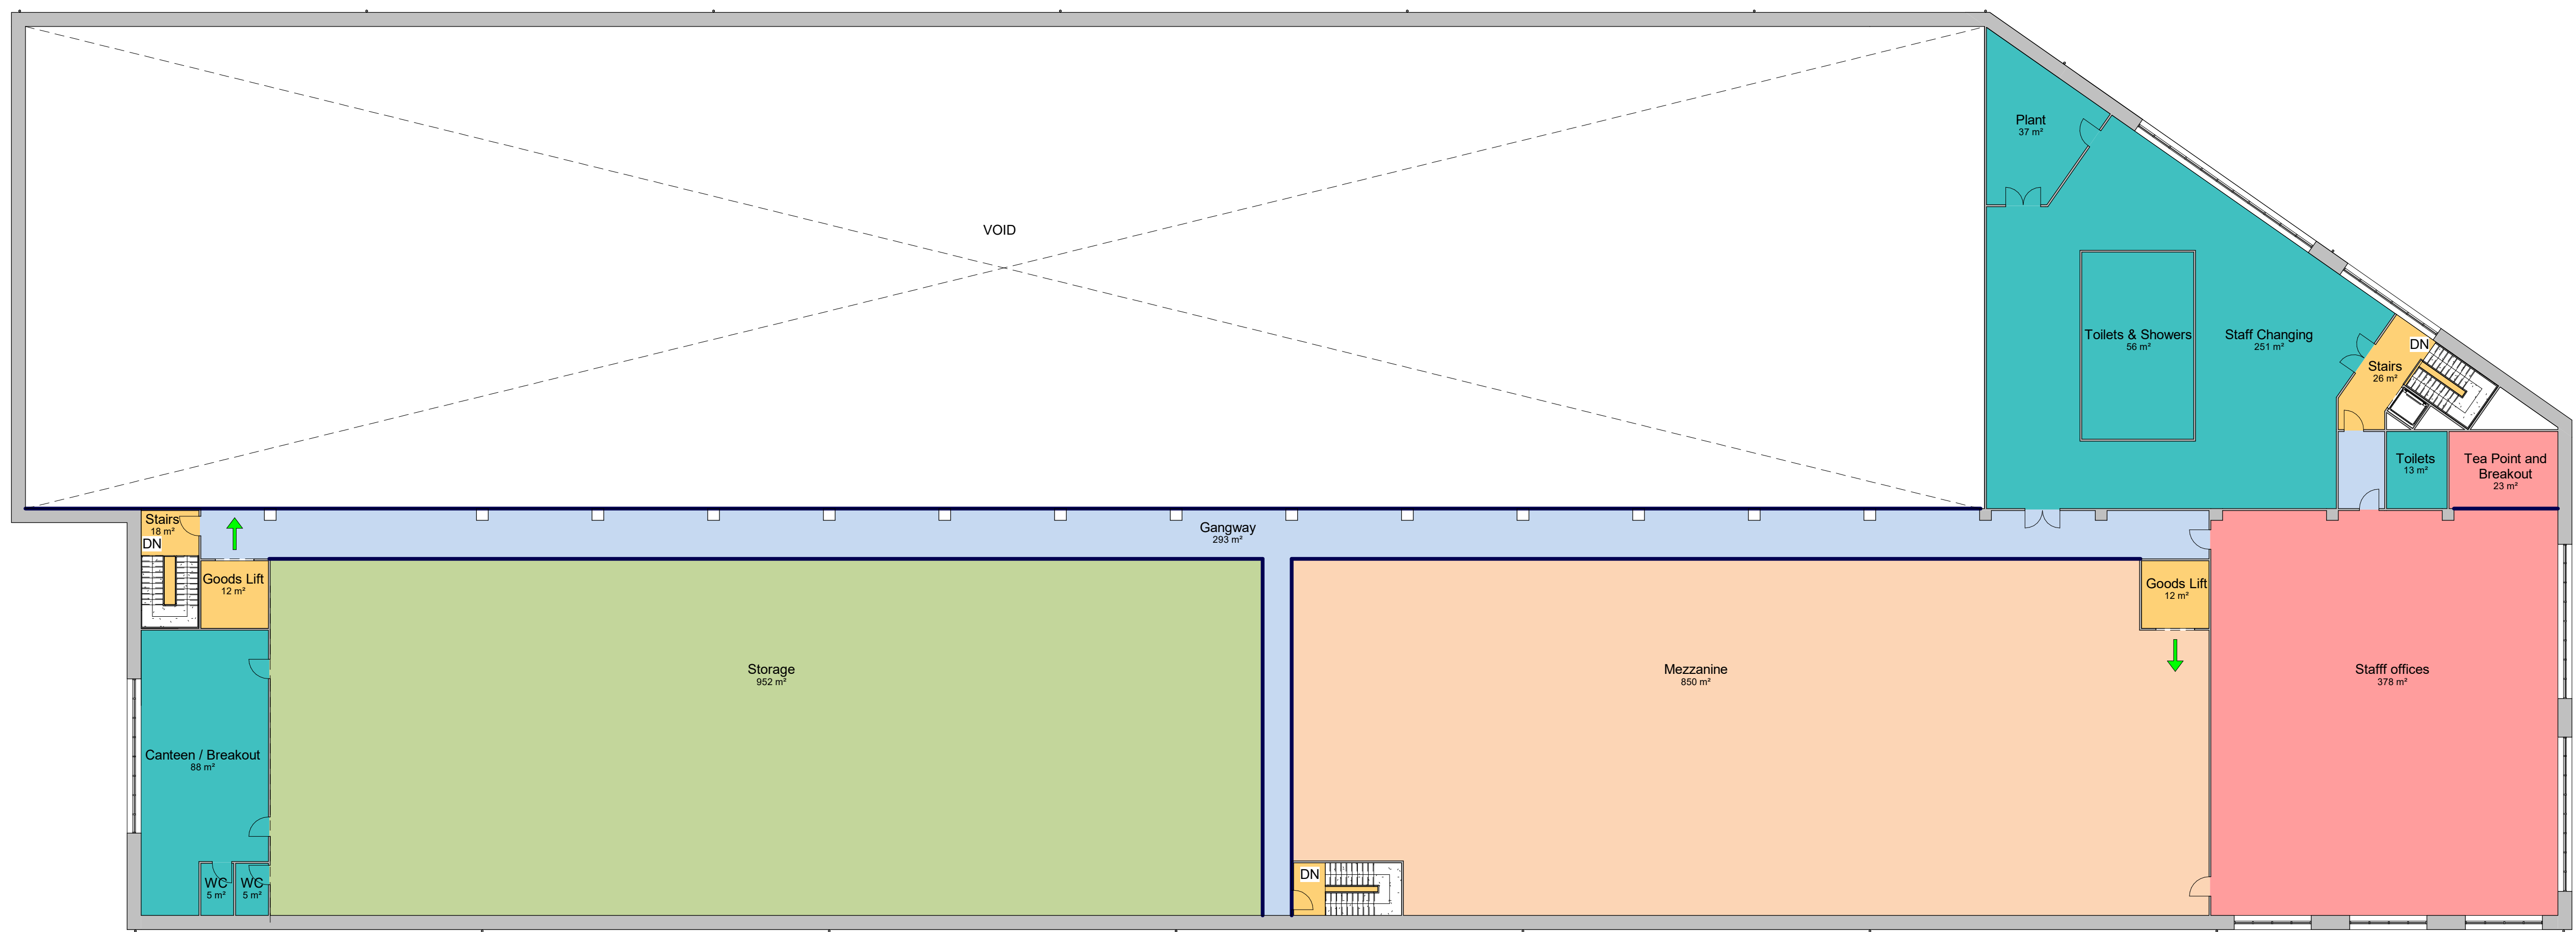

01 - Proposed Mezzanin Plan  
1 : 200

- General Notes
1. Contractor to verify all dimensions and check level datums on site
  2. All of the designs are the sole property of TACP Architects Ltd and may not be used without their written agreement
  3. All prints, specifications and their copyright are the property of TACP Architects Ltd
  4. Do not scale off drawings
  5. All dimensions shall be checked on site before commencement of shop drawings, manufacture and all discrepancies must be reported to TACP Architects Ltd

Risk Assessments

| Revisions |      |             |    |       |
|-----------|------|-------------|----|-------|
| Rev       | Date | Description | By | Check |
|           |      |             |    |       |
|           |      |             |    |       |
Consultants

Client  
**Magellan Aerospace (UK) Limited**

Project Title  
**MAGELLAN**

Drawing Title  
**Magellan Wrexham New Facility**

Proposed Floor Plans

|            |          |          |            |         |
|------------|----------|----------|------------|---------|
| Scale      | Date     | Drawn By | Checked By | Office  |
| 1 : 200@A0 | 25/09/20 | ACR      | MG         | Wrexham |

|            |                                                |          |
|------------|------------------------------------------------|----------|
| Job Number | Project*Originator*Zone*Level*Type*Role*Number | Revision |
| 20028      | MA-TACP-PB-ZZ-DR-A-100                         |          |