




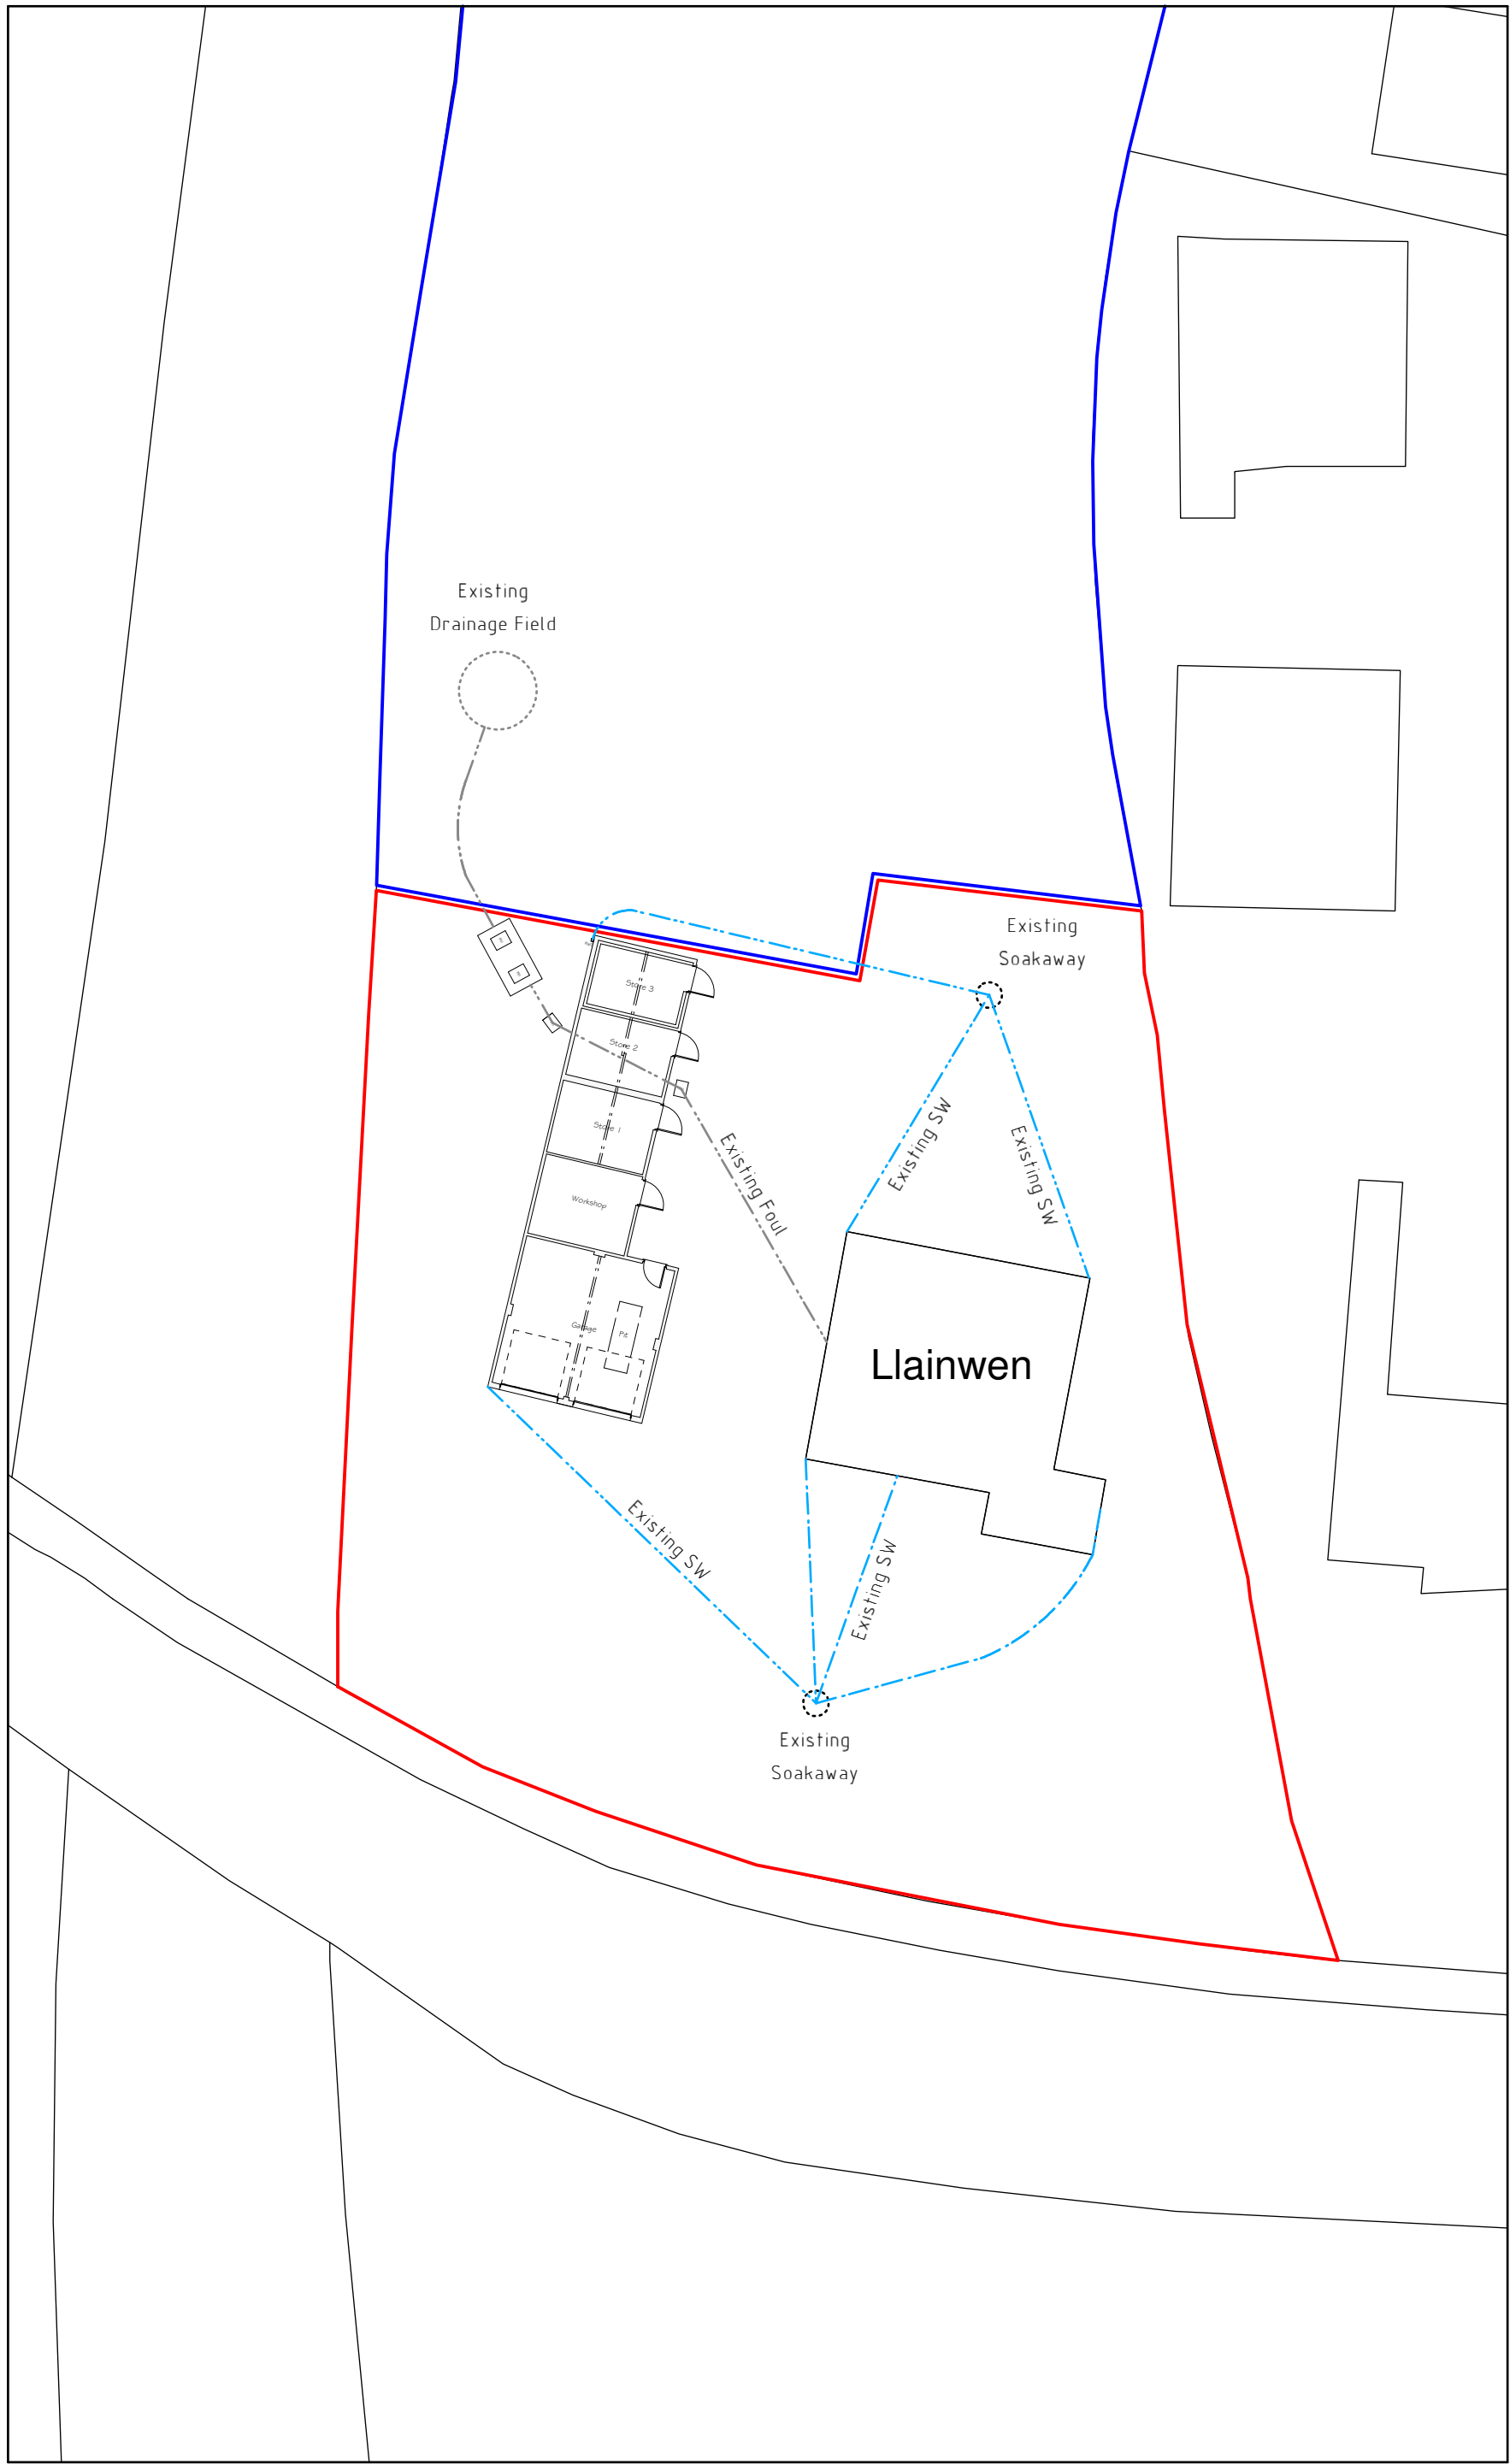

Existing Drainage

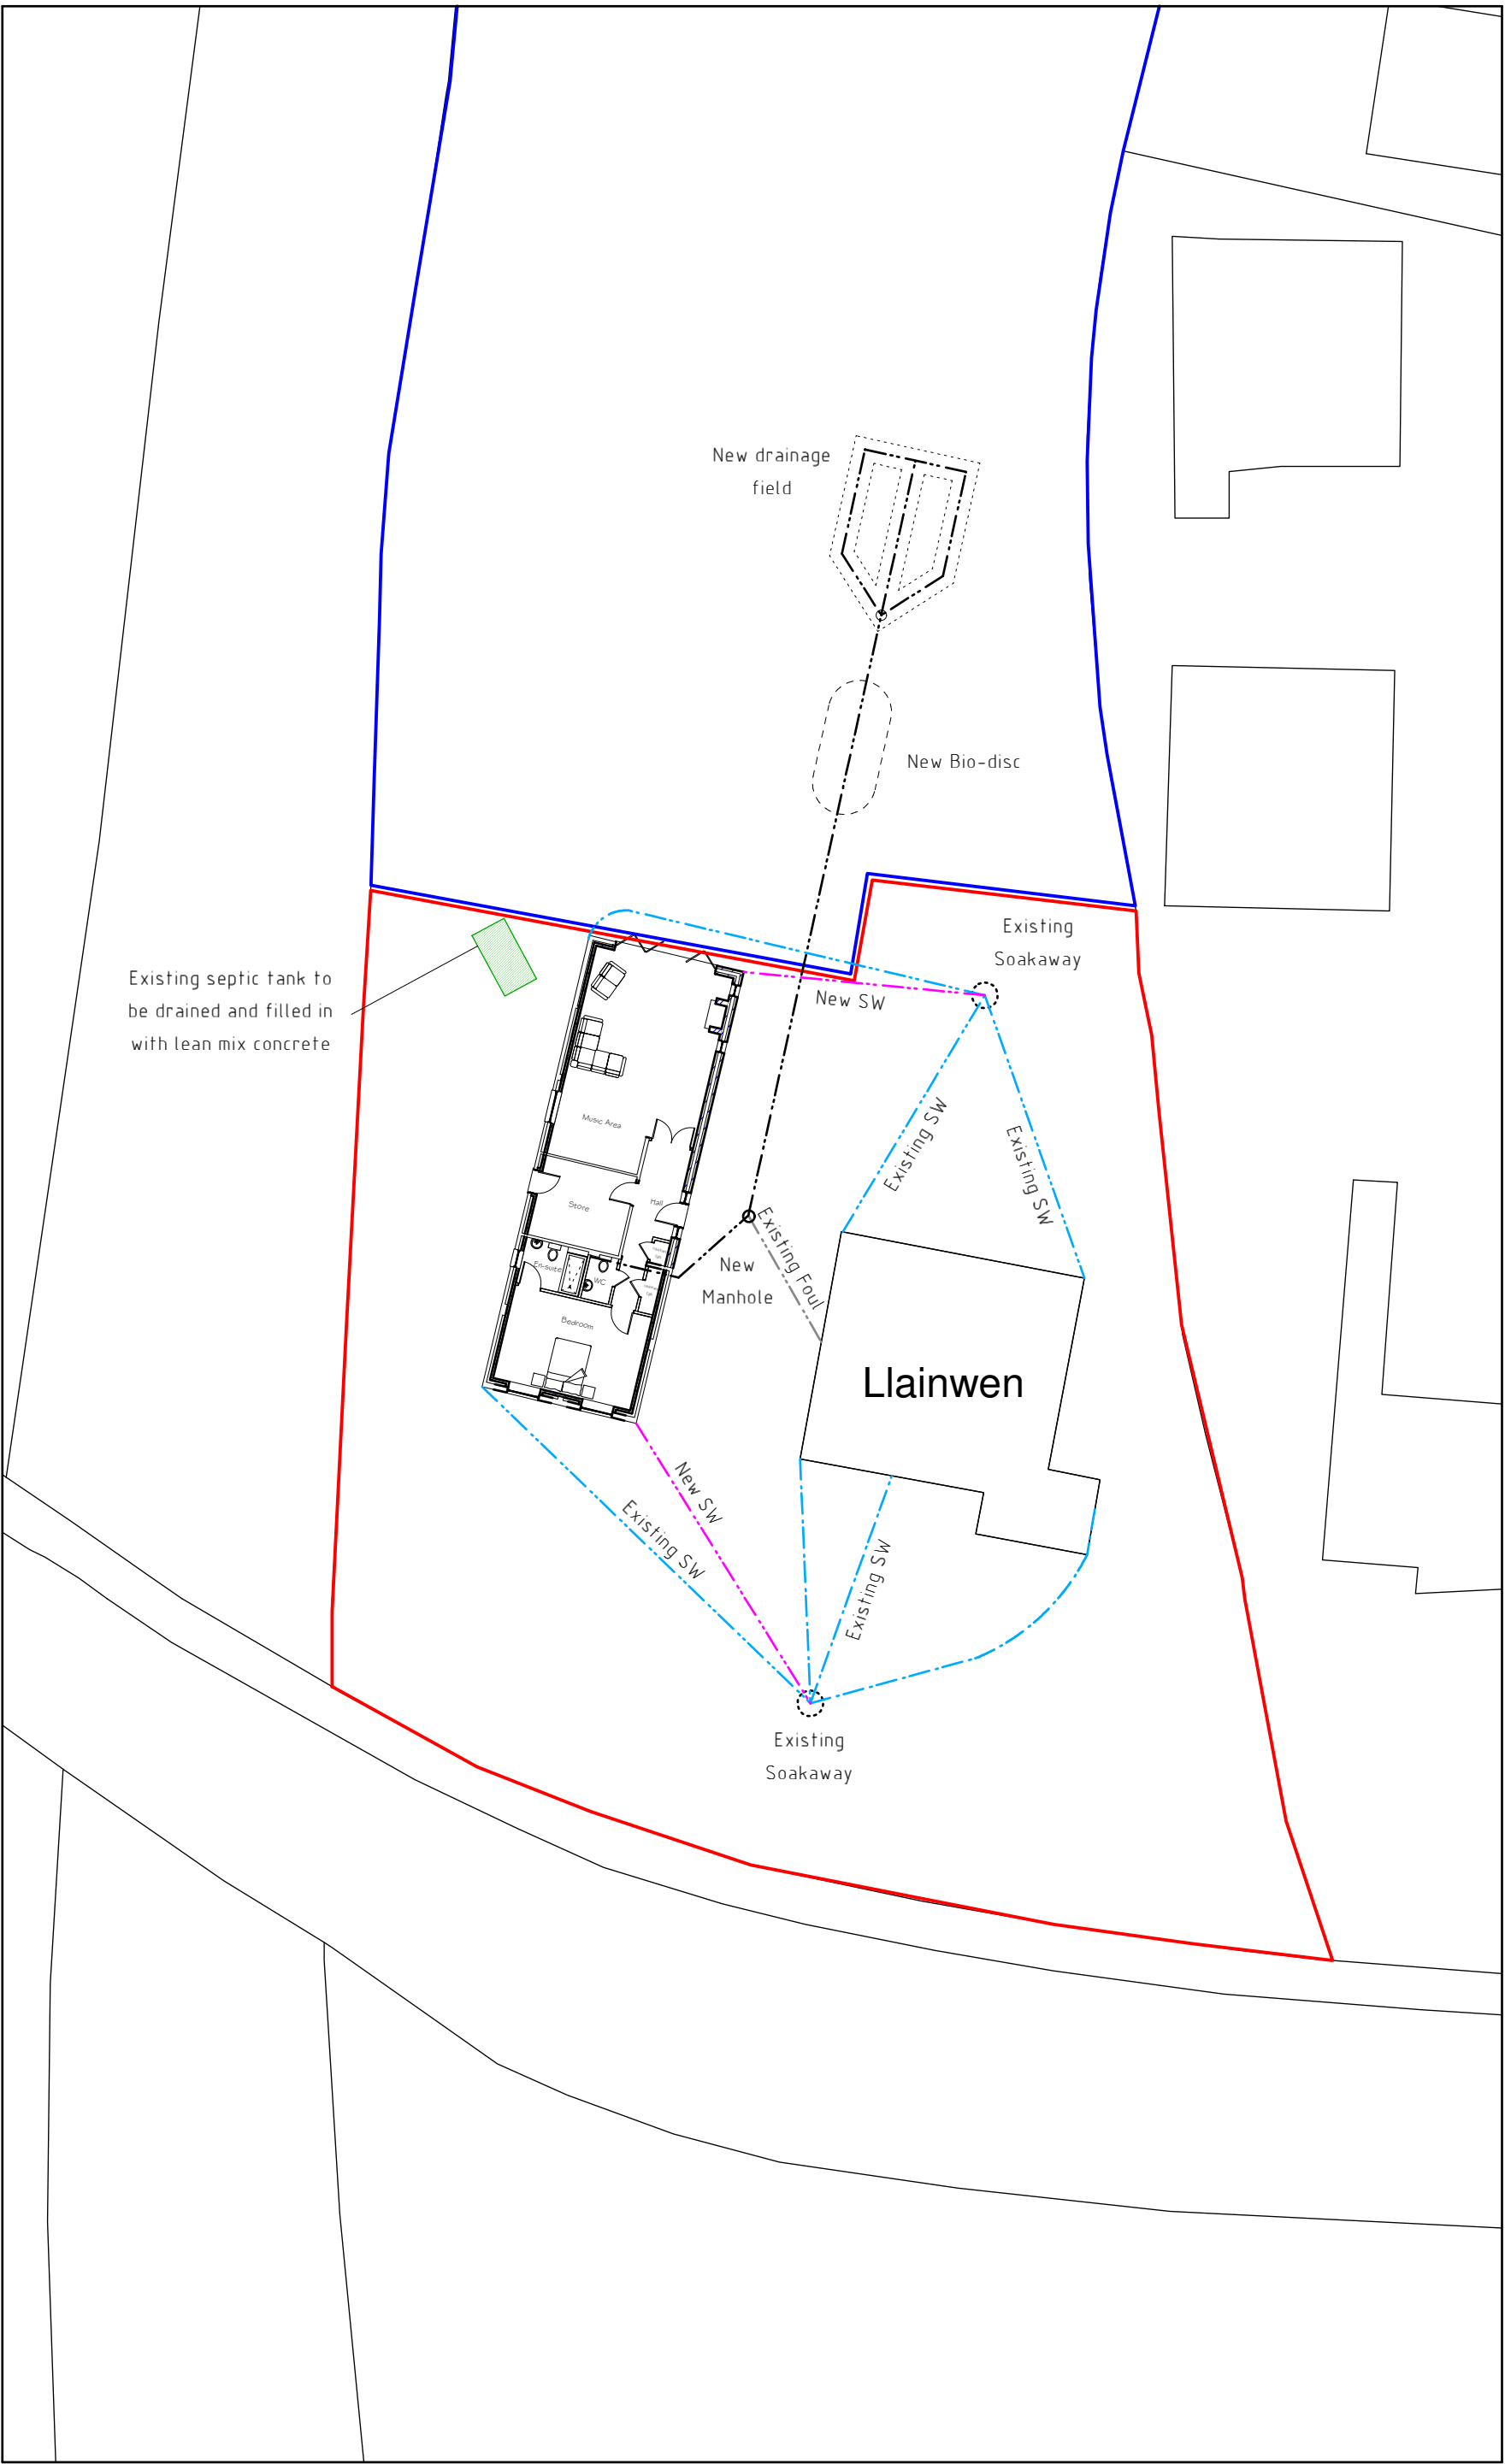

Proposed Drainage

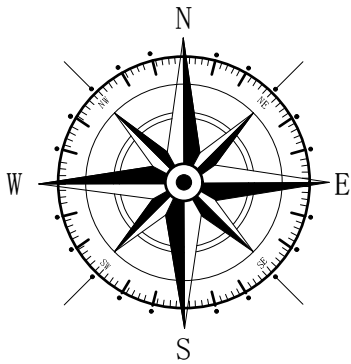

Key

- Surrounding Buildings
- Application Site
- Land Owned
- Existing Surface Water
- Proposed Surface Water
- Proposed Foul Drain
- Existing Foul Drain

Rev	Date	Detail	Initial

Project:
Proposed alterations at
Llainwen, Berse Road,
Caego, Wrexham,
LL11 6TS

Title: Drainage Plan	Scale: (A2) 1:250
-------------------------	----------------------

Drawn By: J Felgate	Date: Feb 2021
Drawing No: M114/005	Sheet: 1 of 1

blueprint
architectural services

LABC partner

Office 3K4,
Redwither Business Tower,
Wrexham. LL13 9XT
Tel: 01978 356500
www.blueprintarchitectural.com
© copyright all rights reserved