




PROPOSED NORTH EAST ELEVATION

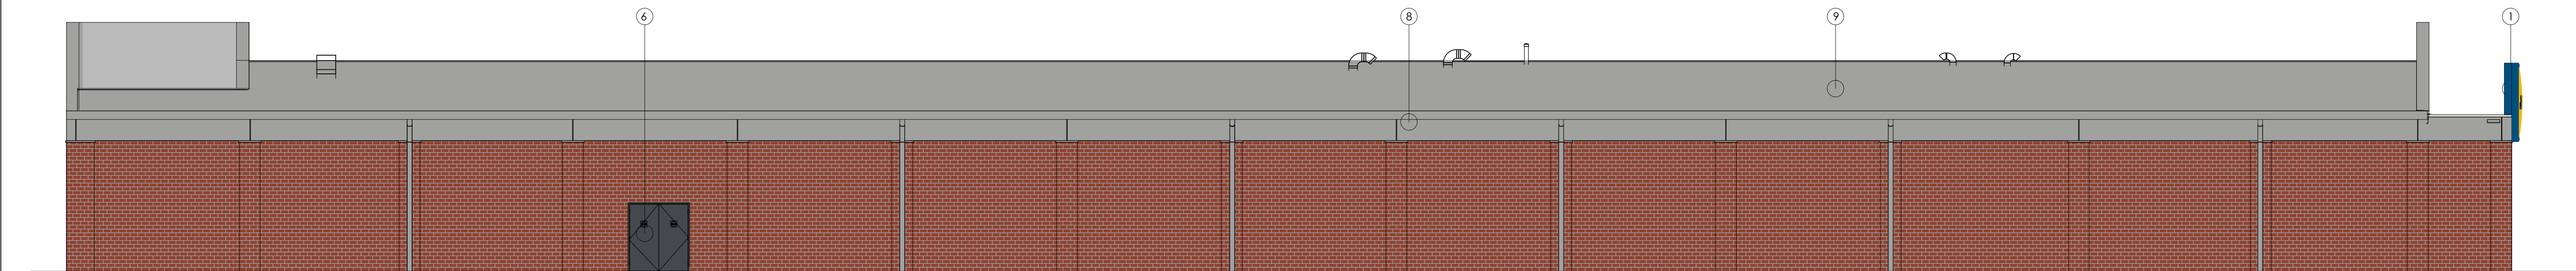


PROPOSED SOUTH WEST ELEVATION

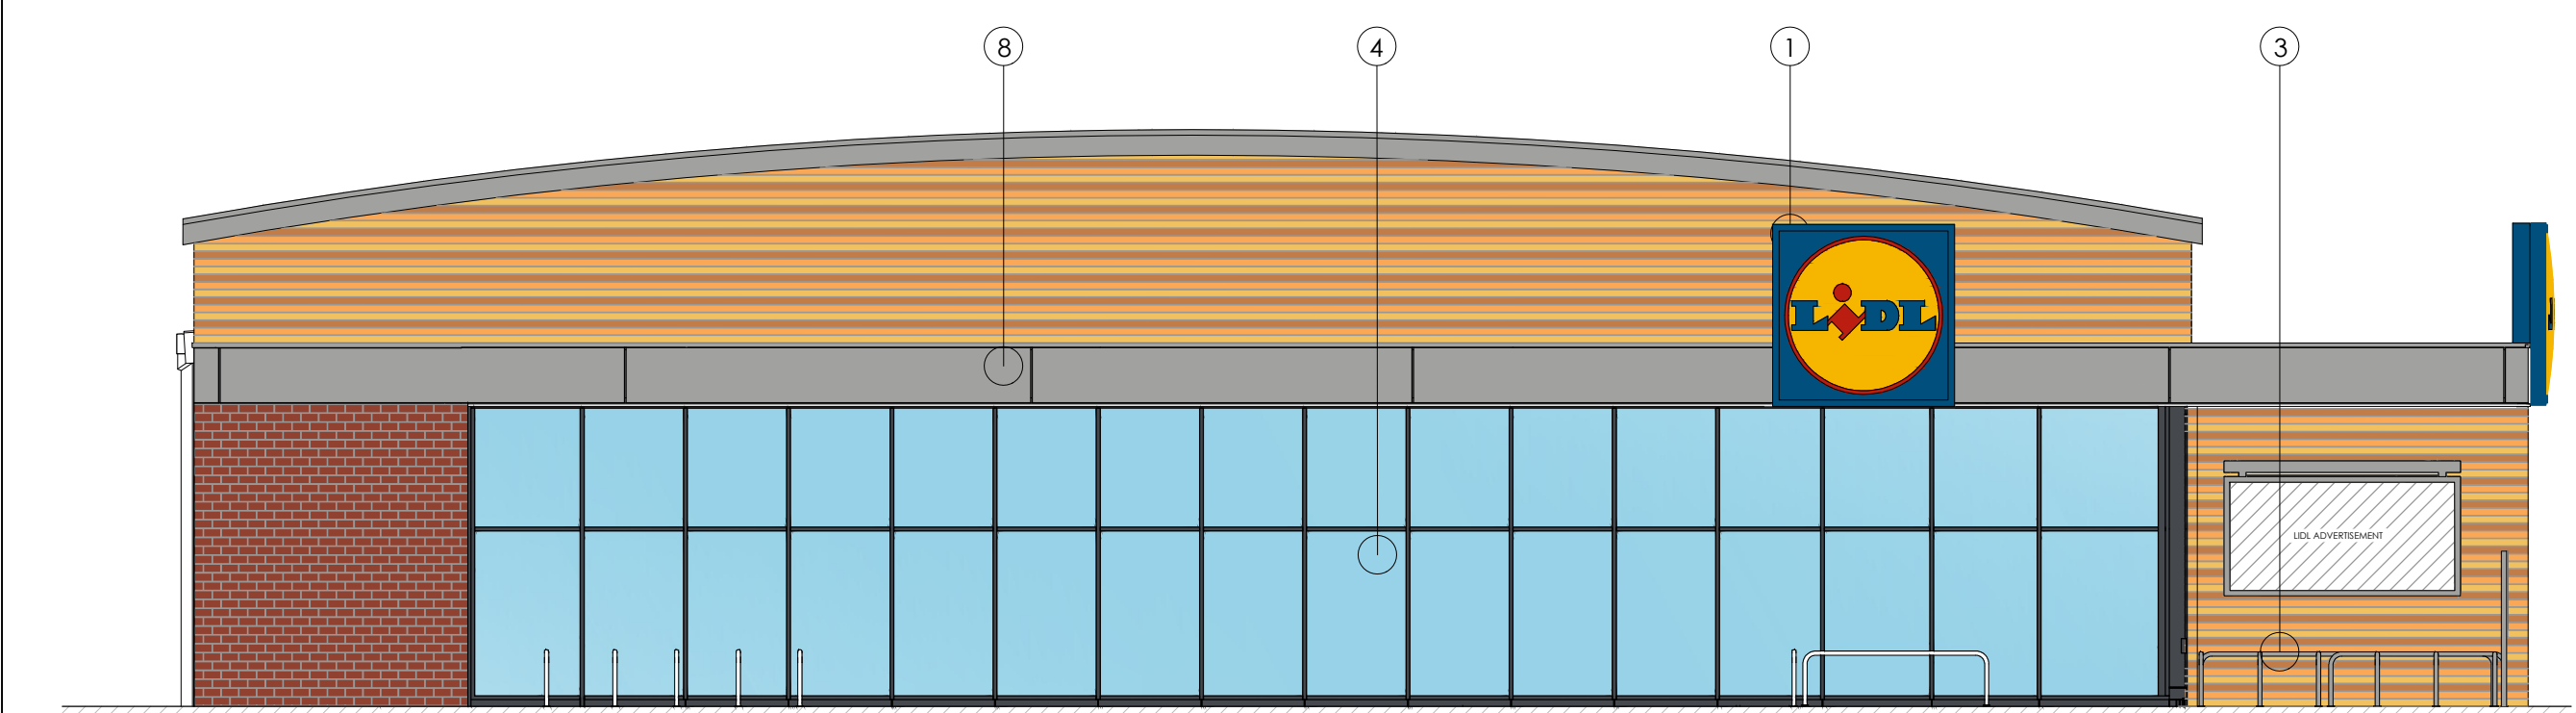

PROPOSED SOUTH EAST ELEVATION

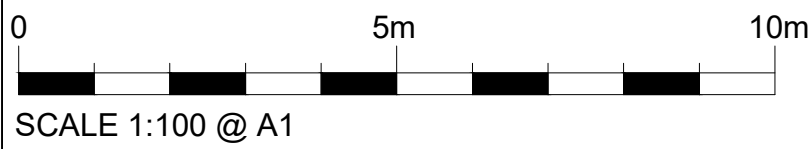

- PROPOSED MATERIALS FINISHES  
DRAWING TO BE READ IN CONJUNCTION WITH LIDL SPECIFICATION.  
MATERIALS INDICATED ARE ILLUSTRATIVE ONLY AND MAY NOT MATCH THE FINAL FINISH.
- 1 NEW LIDL SIGNAGE INTERNALLY ILLUMINATED 2500mm X 2500mm
  - 2 PARAPET CLADDING COLOUR SILVER RAL 9006
  - 3 STAINLESS STEEL TROLLEY BAYS/RAILS
  - 4 PROPOSED FULL HEIGHT CURTAIN WALL GLAZING COLOUR GRAPHITE GREY RAL 7024
  - 5 PROPOSED WELFARE WINDOW COLOUR GRAPHITE GREY RAL 7024
  - 6 PROPOSED DOOR/SLIDE DOORS/ UTILITY ROOM COLOUR GRAPHITE GREY RAL 7024
  - 7 PROPOSED DELIVERY DOCK SECTION DOOR COLOUR GRAPHITE GREY RAL 7024 WITH DOCK SHUTTER
  - 8 NEW METAL CLADDING TO SORTERS, FACIAS, NEW TRIM, FLASHING, GUTTERS AND RWP COLOUR SILVER RAL 9006 150 @ RWP'S TO HAVE ANTI CLIMB GUARDS
  - 9 PROPOSED COMPOSITE ROOF CLADDING TO BE INSTALLED TO MATCH SURROUNDING AREA, COLOUR: RAL 9006.
  - 10 HOV BOLLARD 1500mm HIGH BLACK AND YELLOW
  - 11 WALL MOUNTED BILLBOARDS SHOWN INDICATIVELY SUBJECT TO SIGNAGE APPROVAL
  - 12 GALVANISED SHEFFIELD CYCLE STANDS
  - 13 GALVANISED STAINLESS STEEL DRIVERS STAIRS
- BRICKWORK WALLS & PERS/URAOON RED BRICK OR SIMILAR
- HIGH LEVEL CLADDING PANELS IN RAL 9006
- TIMBER CLADDING

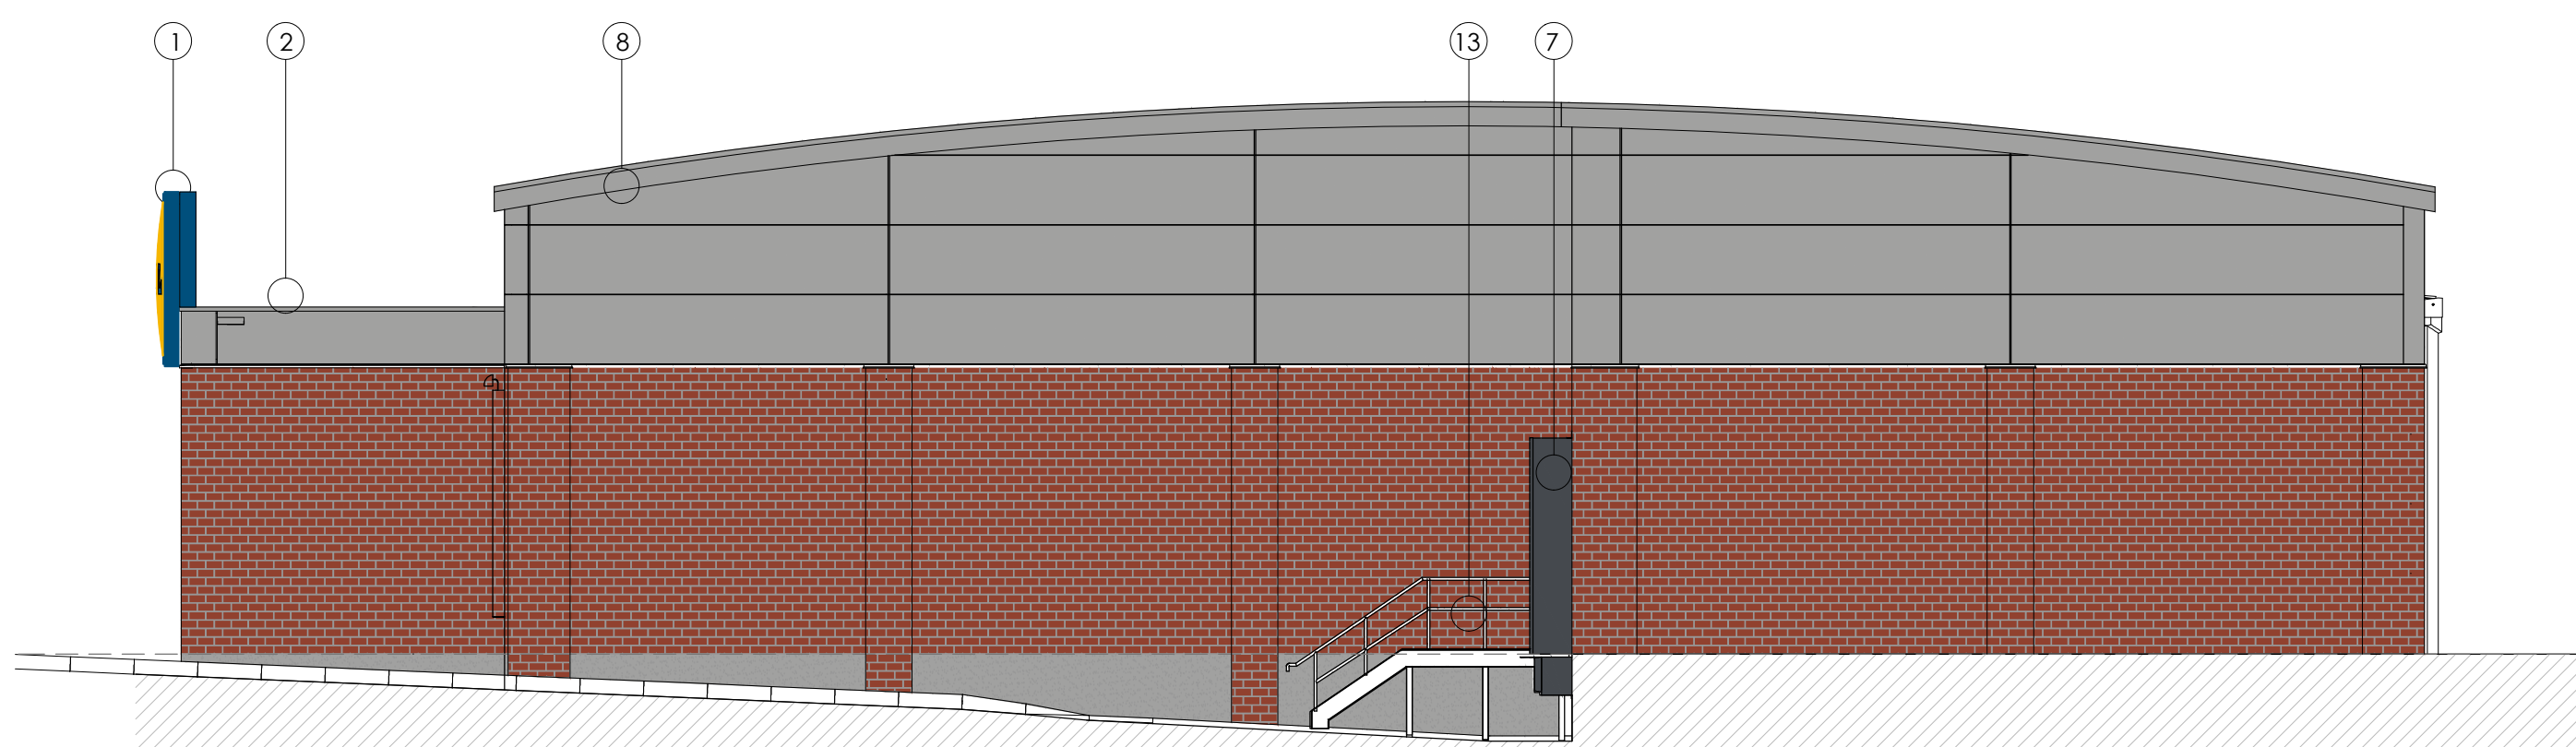

PROPOSED NORTH WEST ELEVATION

**IMPORTANT INFORMATION**  
Dimensions to be confirmed on site prior to start of works and ODAS to be informed of discrepancies immediately. No dimensions to be scaled from this drawing.  
All materials and works are to be carried out in accordance with current British Standards, Euro Codes, Planning Approval, current Building Regulations and Codes of Practice as appropriate.  
Party Wall Act - Notices under the Party Wall Act are to be served by the property owner or appointed third party by property owner.  
Health and Safety - CDM 2015 Regulations apply to all construction works to be carried out and apply to designers, contractors and the client. As such all parties have duties under these regulations.

| GENERAL NOTES   |  |
|---|--|
| CURRENT LIDL DESIGN STANDARDS "TYPE 12 & 14 CORPORATE SPECIFICATION UK" ISSUE 2018.ECO IN CONJUNCTION WITH "2018.3"                                                 |  |
| CONTRACTOR MUST REFER TO LIDL SPECIFICATION DESIGN STANDARD DOCUMENTS AND MUST ALSO READ CONSTRUCTION DRAWINGS IN CONJUNCTION WITH ALL APPROVED PLANNING DOCUMENTS. |  |
| FOR ALL INTERNAL WALL, FLOOR & CEILING FINISHES REFER TO CODED FINISHES PLANS                                                                                       |  |
| ALL ELEVATIONS TO BE RENDERED TO CURRENT LIDL SPECIFICATION, REFER TO PROPOSED ELEVATIONS 18019 AL 301 FOR FURTHER DETAILS                                          |  |
| NEW M&E TO LIDL SPECIFICATION THROUGHOUT, REFER TO M&E CONSULTANTS DRAWINGS FOR FURTHER INFORMATION                                                                 |  |
| ALL PROPOSED DOORS TO LIDL SPECIFICATION REFER TO DOOR SCHEDULE FOR FURTHER INFORMATION                                                                             |  |
| NEW ALUMINIUM RAINWATER GOODS THROUGHOUT REFER TO SECTION, ELEVATIONS AND ROOF DETAILS FOR FURTHER INFORMATION.                                                     |  |
| PROPOSED FFL REFER TO STRUCTURAL ENGINEER DETAILS   |  |
| Notes   |  |



| Rev | Date     | Description                                                                                             | Revised By | Checked By |
|-----|----------|---|------------|------------|
| E   | 21.07.20 | ROOF COLOUR (NUMBER 9 IN LEGEND) REPLACED TO MATCH ROOF PLAN (RAL 9006)                                 | GAP        | ---        |
| D   | 02.07.20 | TENDER DRAWINGS UPDATED TO SUIT CLIENTS COMMENTS, COLOUR OF CURTAIN WALL, CORPORATE LOGO AND BILLBOARDS | SMT        | GAP        |
| C   | 16.04.19 | ELEVATIONS AND BUILDING UPDATED IN ACCORDANCE WITH APPROVED PLANNING DESIGN AND LIDL SPECIFICATION      | GAP        |            |
| B   | 17.05.19 | ELEVATIONS UPDATED TO LATEST LIDL SPECIFICATION                                                         | GAP        |            |
| A   | 18.04.19 | ELEVATIONS UPDATED TO LATEST LIDL SPECIFICATION                                                         | GAP        |            |

|                                                               |                                 |
|---------------------------------------------------------------|---------------------------------|
| <b>Client:</b><br>LIDL GREAT BRITAIN LTD.<br>RUNCORN, WA7 1SE | <b>Project No:</b> 16055        |
| <b>Project Name:</b><br>BODHYFRYD, WREXHAM                    | <b>Drawing No:</b> AT 301_REV E |
| <b>Drawing Title:</b><br>PROPOSED ELEVATIONS                  | <b>Drawn By:</b> DWG            |
| <b>Drawing Status:</b> TENDER                                 | <b>Checked By:</b> GAP          |
|                                                               | <b>Date:</b> APR 2020           |
|                                                               | <b>Scale @ A1:</b> 1:100        |

**ONE DESIGN**  
ARCHITECTURAL SERVICES

One Design Architectural Services Ltd  
Unit 1 Merchants Quay,  
Phase II, Ashley Lane, Shipley,  
West Yorkshire, BD17 7DB  
Tel: 01274 591188  
www.onedesignarchs.com  
mail@onedesignarchs.com  
Registered in England & Wales No: 8355643

ARCHITECTURE