



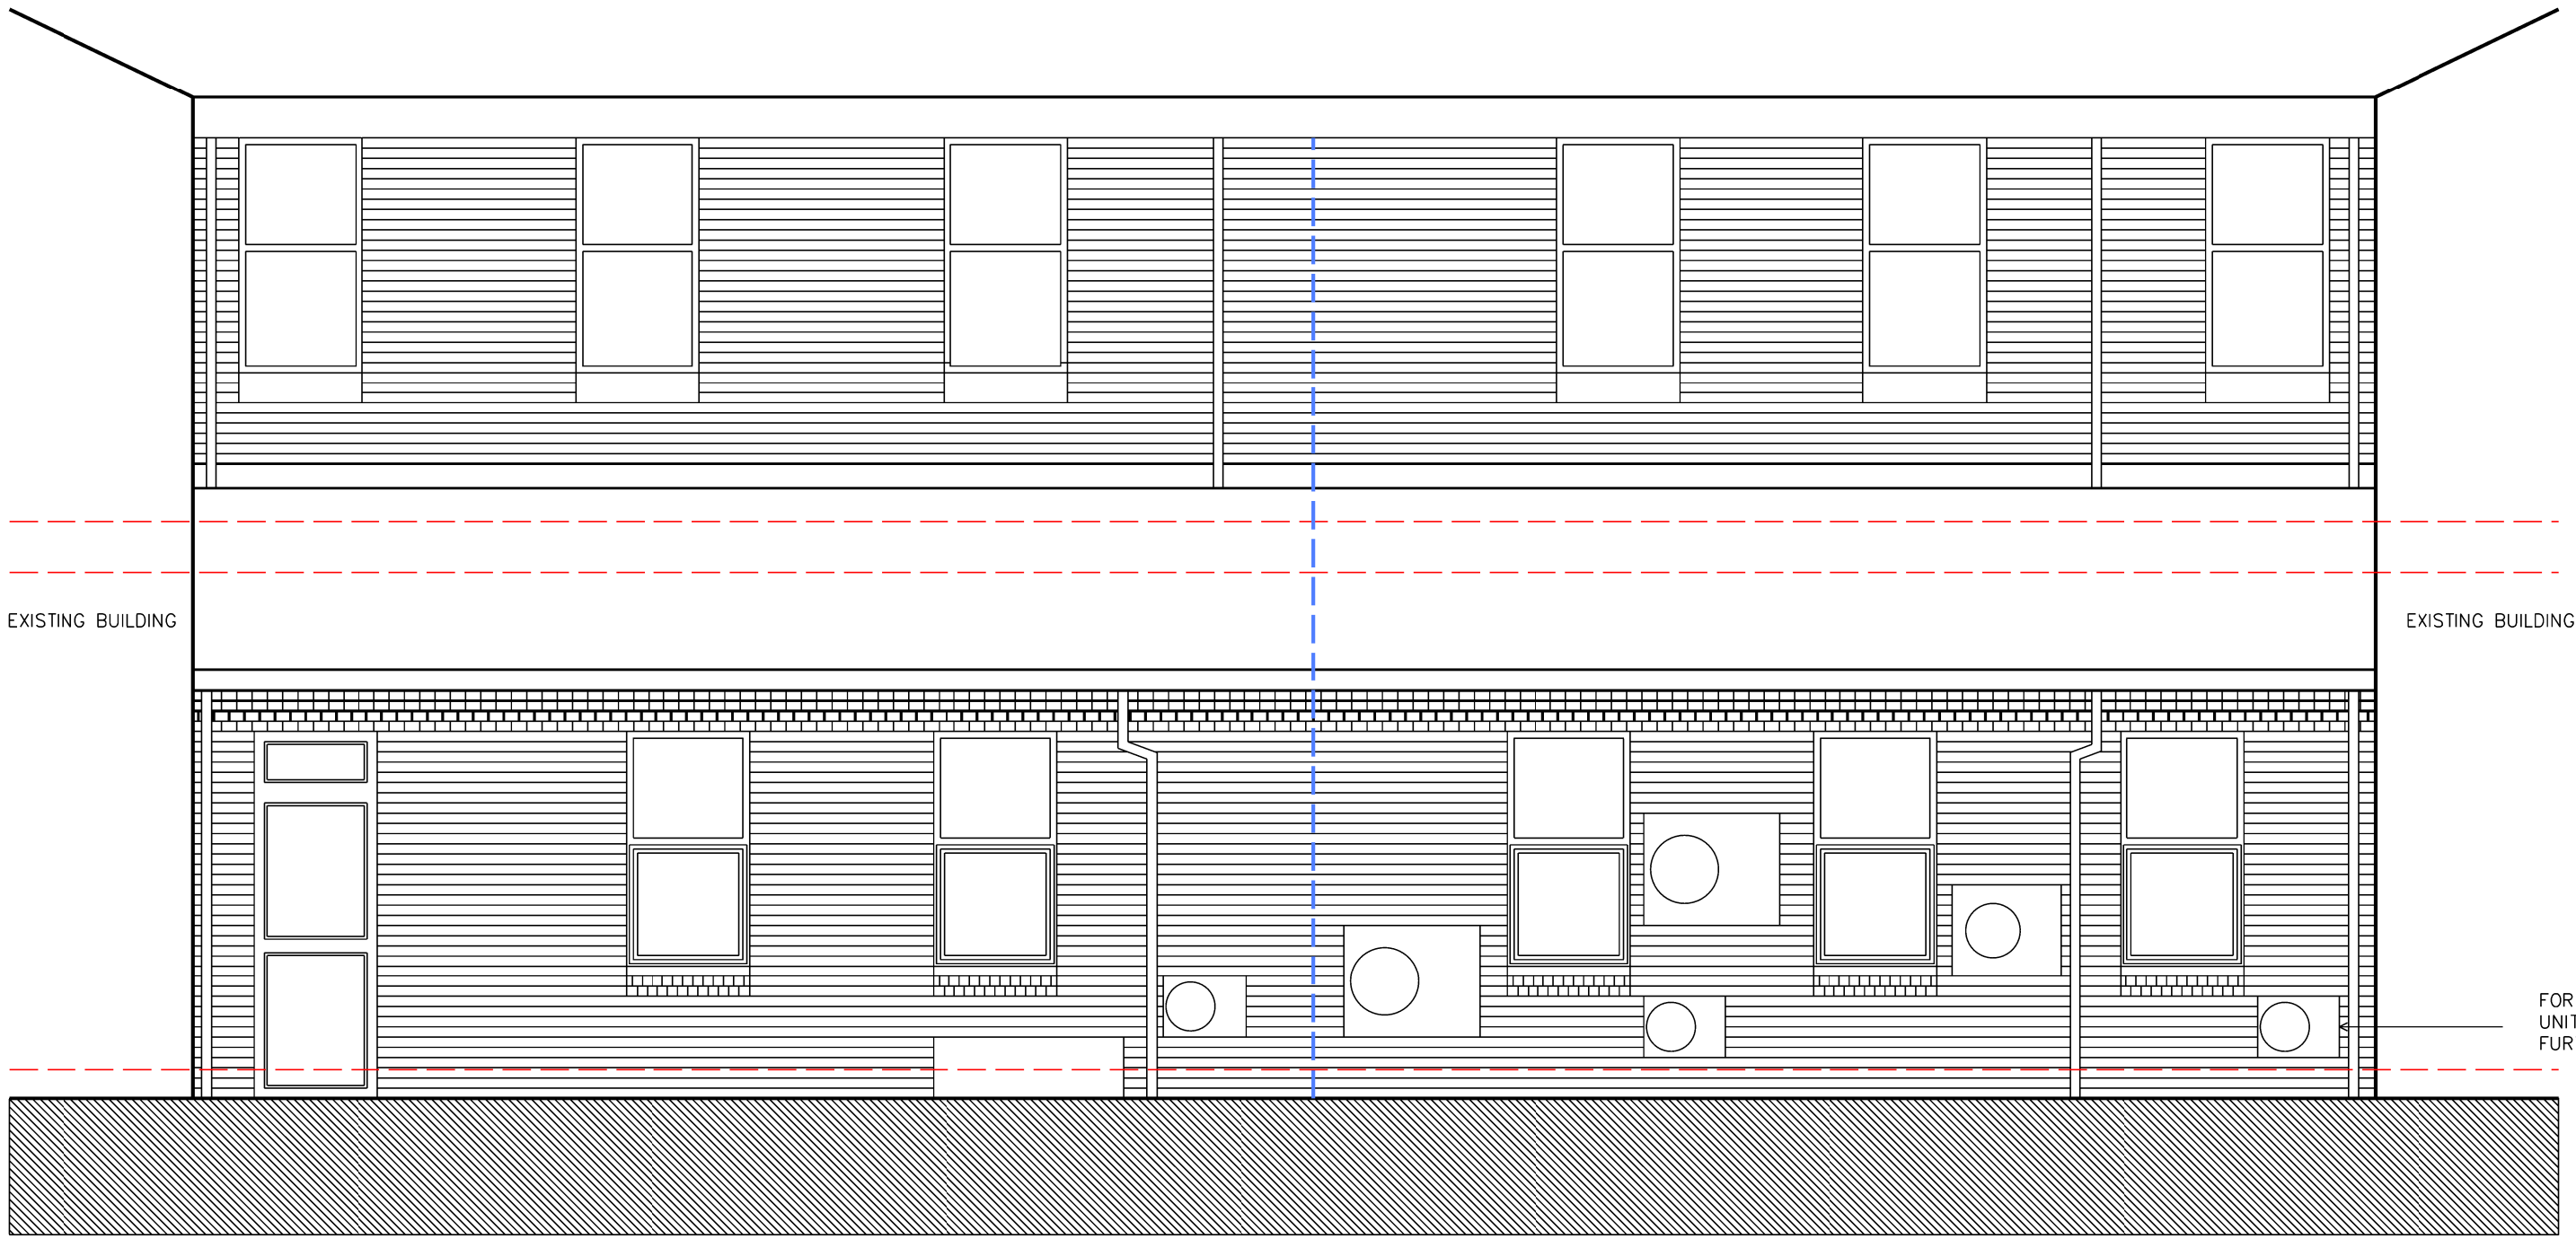

EXISTING NORTH ELEVATION 01
FINISHED FLOOR LEVEL ———
APPROXIMATE LOCATION OF EXISTING LIGHTING PROTECTION ———

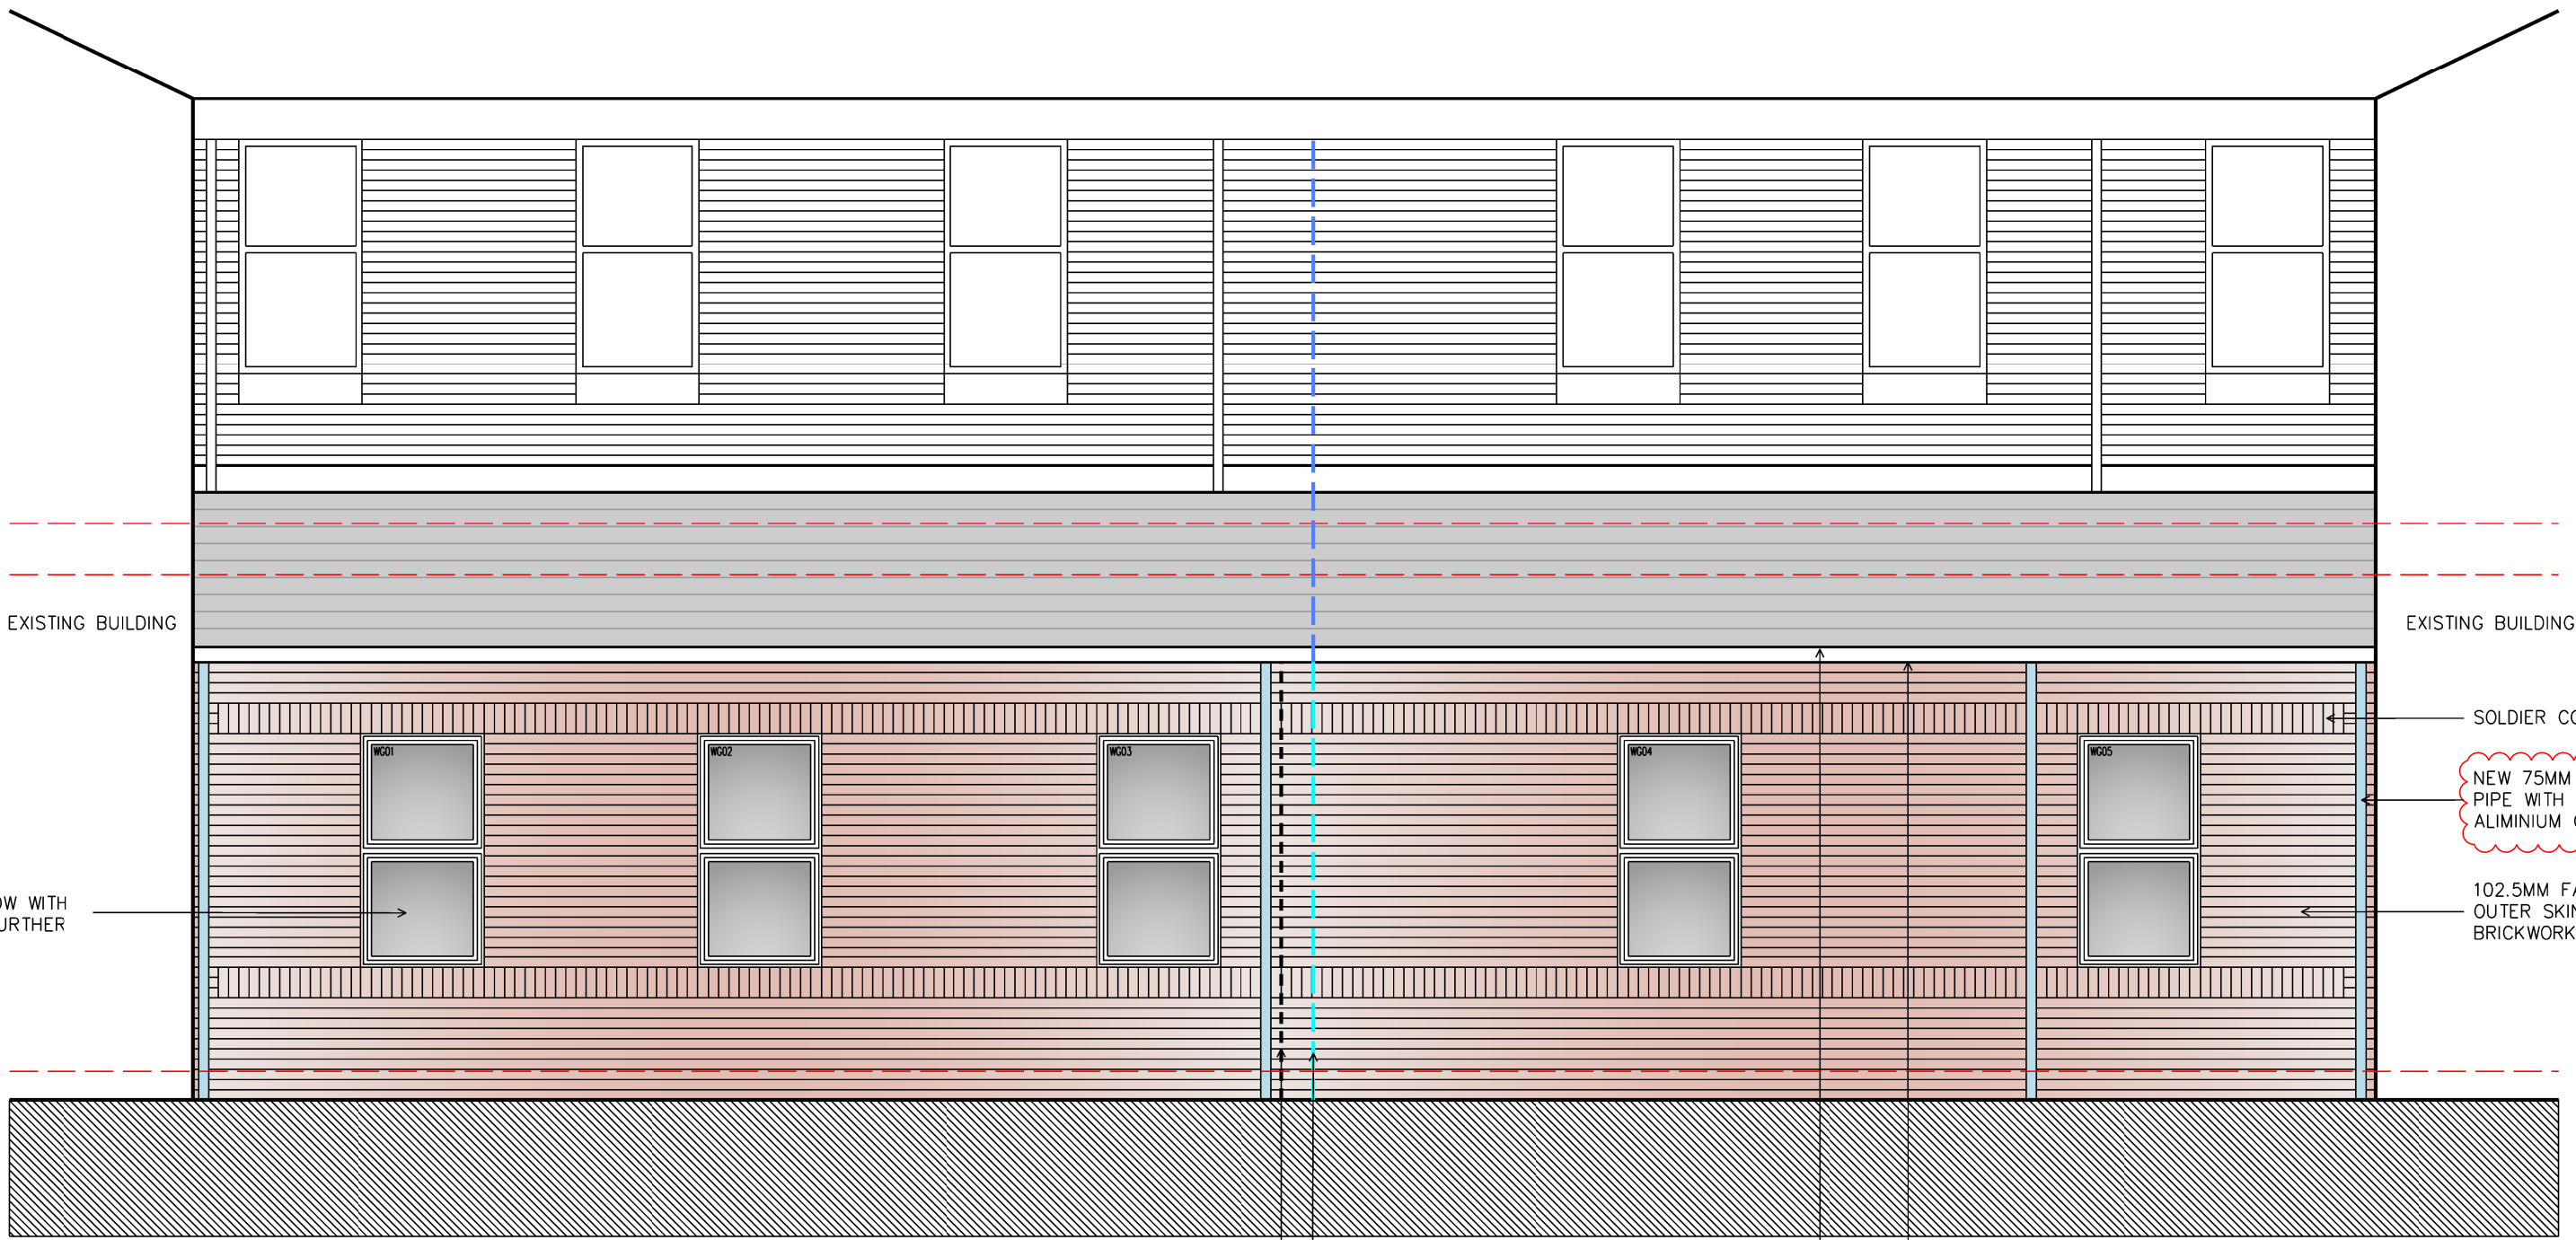



PROPOSED NORTH ELEVATION 01
FINISHED FLOOR LEVEL ———
APPROXIMATE LOCATION OF EXISTING LIGHTING PROTECTION ———
PROPOSED LOCATION OF NEW LIGHTING PROTECTION CONNECTION ———
MOVEMENT JOINT ———

CONTRACTOR TO ALLOW FOR NEW CONNECTION TO EXISTING LIGHTNING PROTECTION AND MOVEMENT OF EXISTING EARTHING INSPECTION PITS, ALL TO M&E ENGINEERS DESIGN AND DETAIL.

NEW UVPC GUTTER TO MATCH EXISTING

CONTRACTOR TO ALLOW FOR MOVEMENT JOINT WITH SLEEVE DESONDING TIE, INCLUDING COMPRESSIBLE FILLER AND WATERPROOF SEALANT, COLOUR OF SEALANT TO MATCH MORTAR JOINTS

PRELSTI EPDM OR EQUAL APPROVED ROOF COVERING ON THEMATAPER IT45 TAPERED ROOF INSULATION, SEE DRAWING 300 FOR FURTHER DETAILS

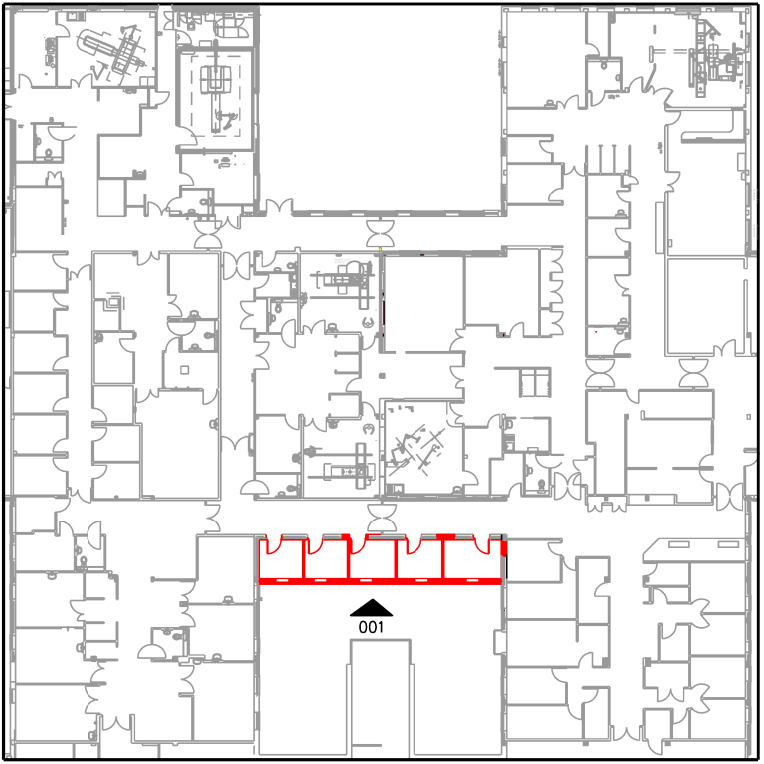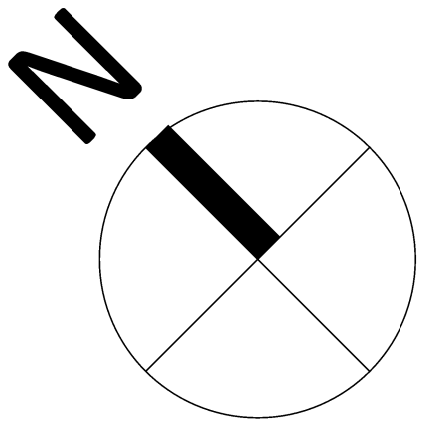

LOCATION PLAN AS PROPOSED N.T.S

General Notes

1. Contractor to verify all dimensions and check level datums on site
2. All of the designs are the sole property of TACP Architects Ltd and may not be used without their written agreement
3. All prints, specifications and their copyright are the property of TACP Architects Ltd
4. Do not scale off drawings
5. All dimensions shall be checked on site before commencement of shop drawings, manufacture and all discrepancies must be reported to TACP Architects Ltd

PROJECT NOTES:

THIS DRAWING IS TO BE READ IN CONJUNCTION WITH DRAWINGS 001 & 100.
WITHIN COSTINGS ALLOW FOR DISPOSAL OFF SITE FOR ALL ITEMS TO BE REMOVED.
PRIOR TO COMMENCEMENT OF THE WORKS, CONFIRM WITH THE CLIENT IF THERE ARE ANY ITEMS TO BE SET ASIDE FOR REUSE OTHER THEN THOSE ALREADY INDICATED.
ALL DIMENSIONS TO BE CHECKED ON SITE PRIOR TO ANY WORKS BEING UNDERTAKEN.
PROPOSED LOCATIONS OF NEW LIGHTNING PROTECTION AND RELOCATED EARTHING INSPECTION PITS TO BE CHECKED ON SITE BEFORE ANY WORK IS UNDERTAKEN.

Risk Assessments

Revisions

Rev	Date	Description	By	Check
T1	19/11/01	Drawing issued for tender.	LT	ST
T2	19/11/08	Note for gutter and rainwater downpipes revised & clouded.	LT	ST

Consultants

Client

Betsi Cadwaladr University Health Board

Project Title

Nuclear Medicine Gamma Camera

Drawing Title

Elevations as Existing & Proposed-NMS Courtyard
Offices Scheme

Scale	Date	Drawn By	Checked By	Office
1:50@A1	Oct 19	LT	ST	Wrexham

Project No.	Project	Originator	Zone	Level	Role	Number	Revision
19003	NMS-TACP-WMH-ZZ-DR-A-002						T2

TACP Architects Ltd
Pembroke House
Ellice Way
Wrexham Technology Park
Wrexham LL13 7YJ
T: 01978 291161
E: admin@tacparchitects.co.uk
www.tacparchitects.co.uk



Architecture • Interior Design • Healthcare Planning • Conservation • Masterplanning • Sustainable Design