




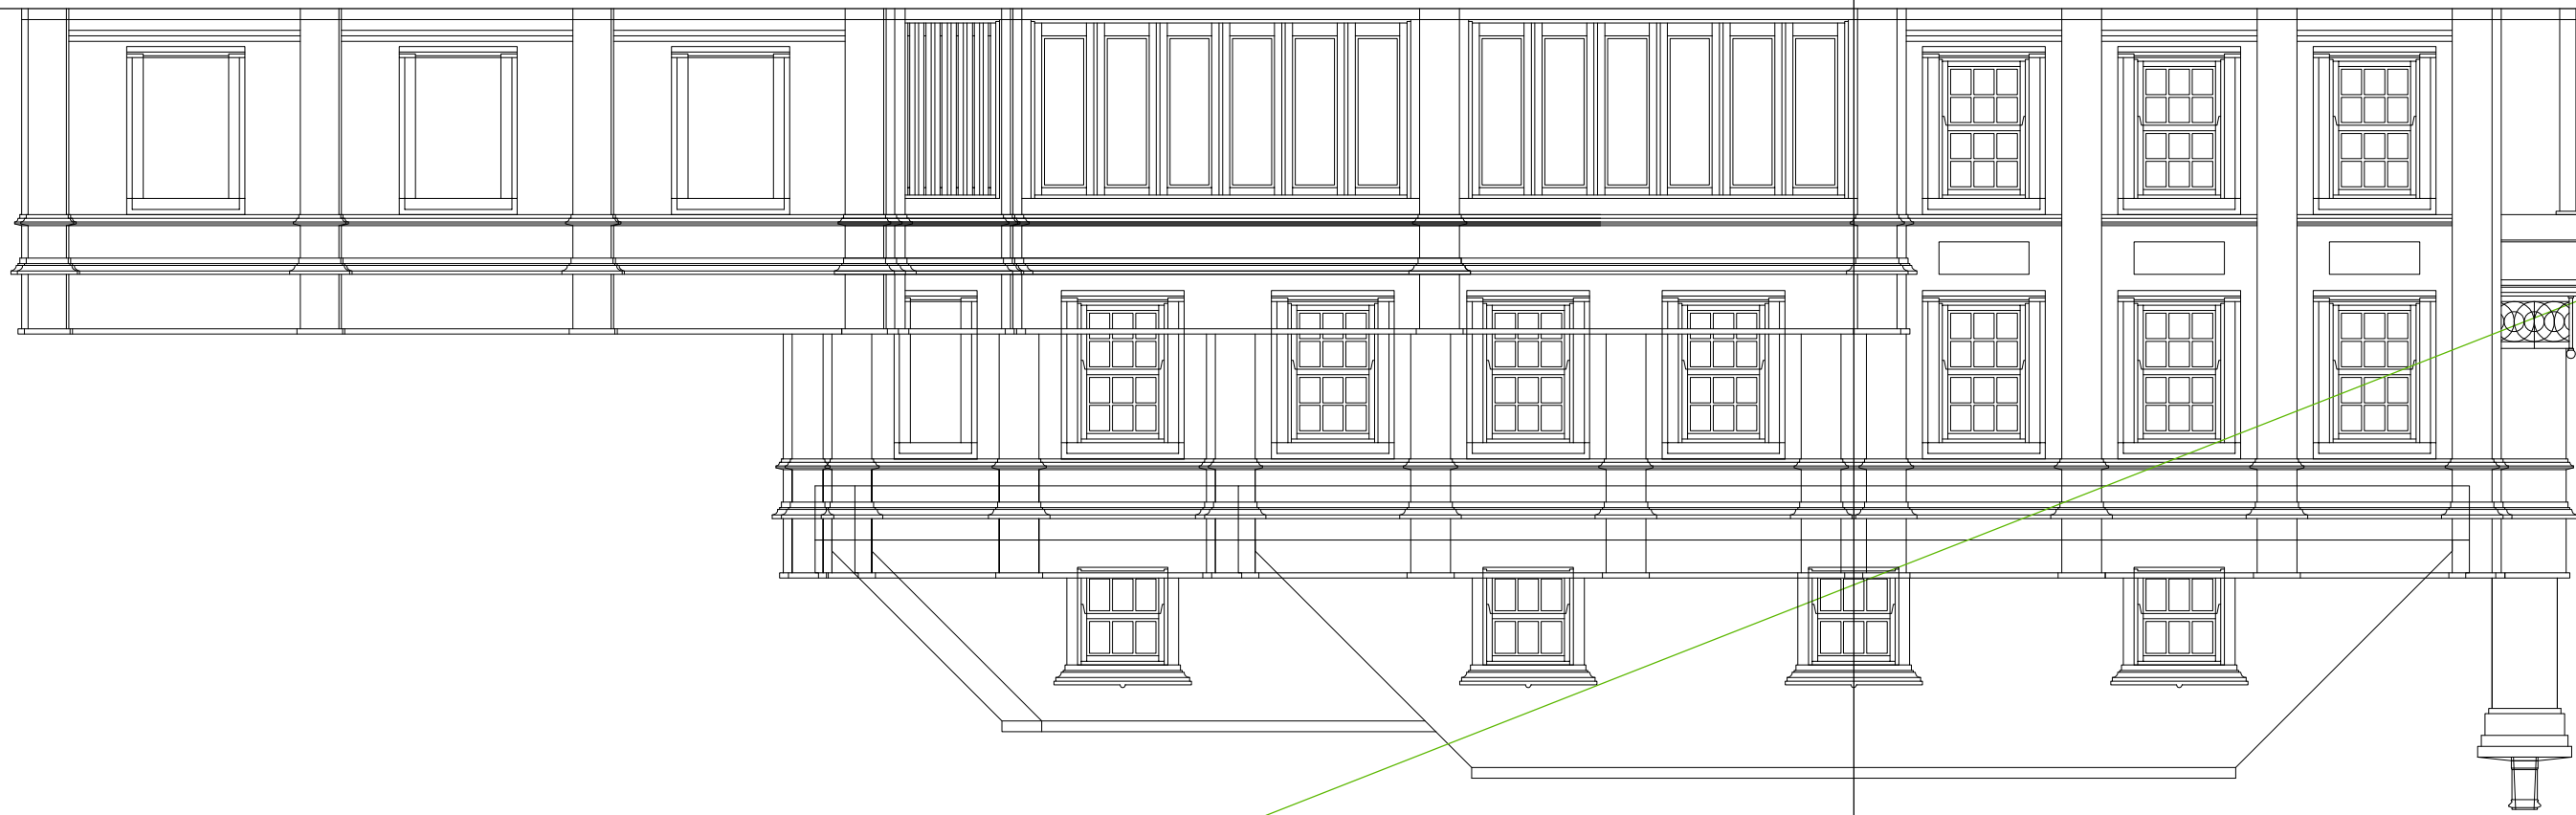

[ Facing brickwork to approved sample with stone detailing ]

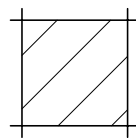

Denotes extent of existing dwelling to be retained, replanned and refenestrated

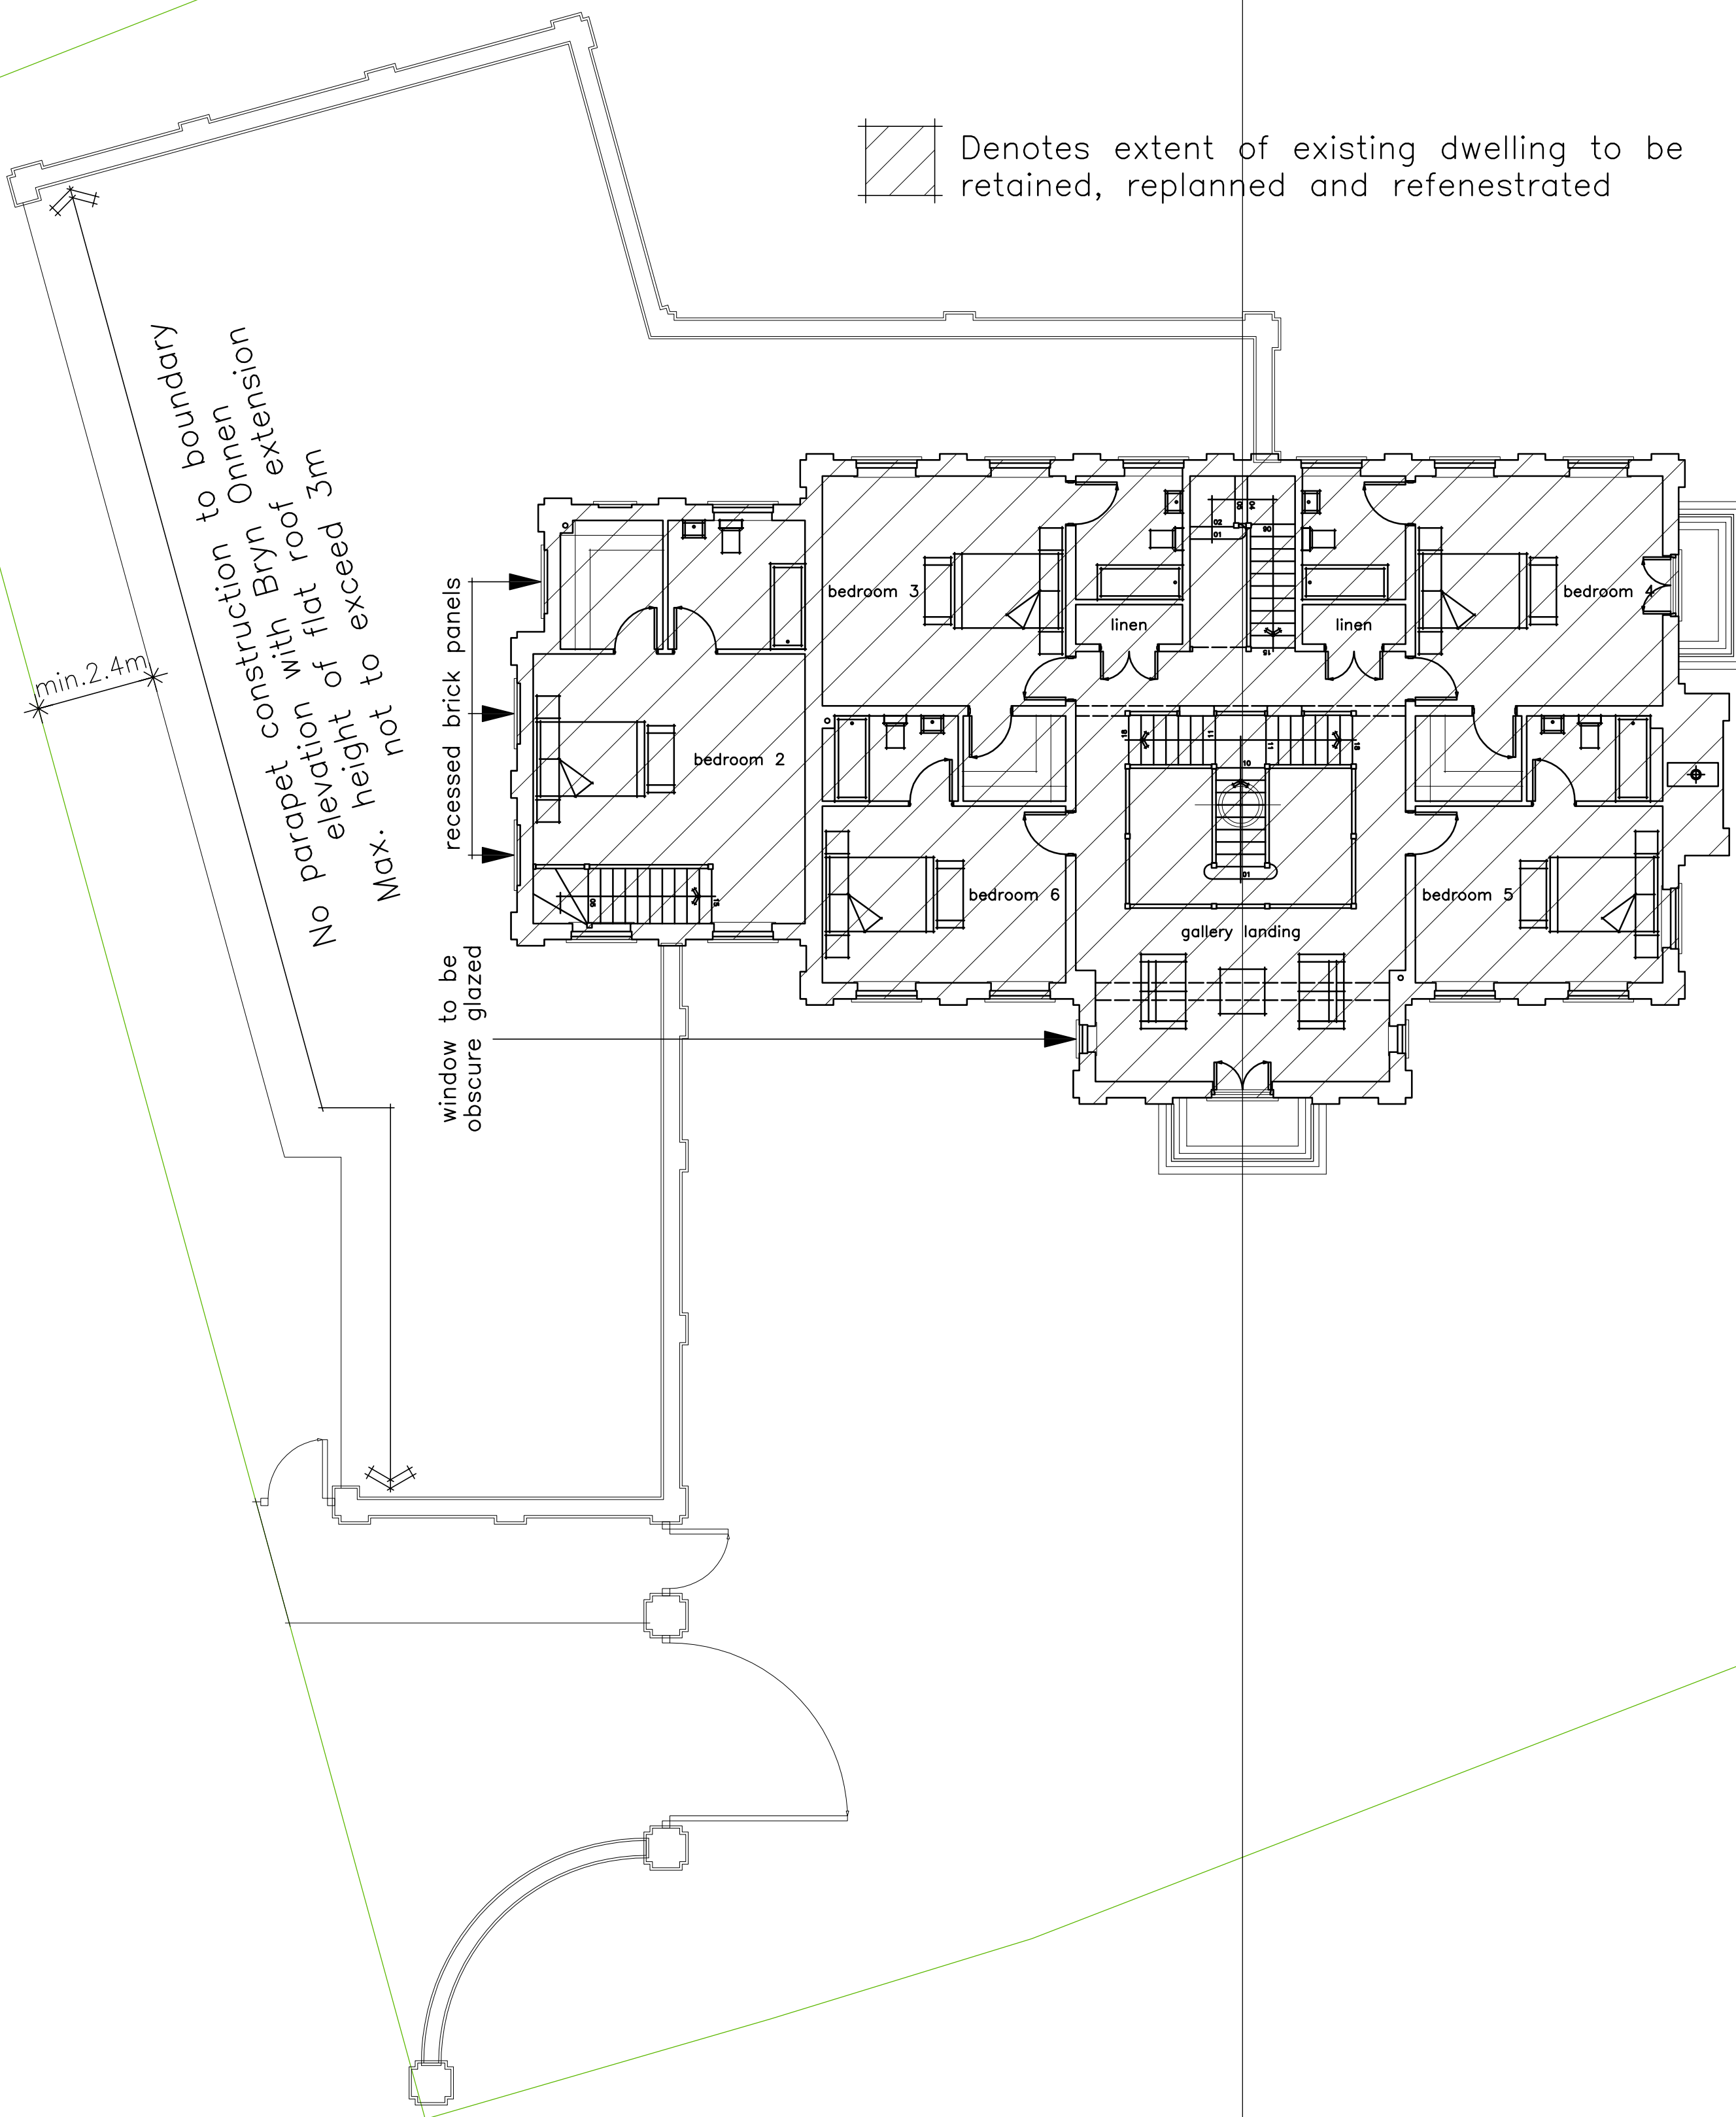

Proposed First Floor Plan



REVISIONS

|       |          |                                                         |
|-------|----------|---------------------------------------------------------|
| REV.B | 08.02.21 | EXTENSION BOUNDARY WALL<br>REPOSITIONED 2.4M FROM FENCE |
| REV.A | 19.01.21 | NOTES ADDED                                             |



S M ARCHITECTURAL LIMITED  
T/A: HOMEWOOD DESIGN  
THE COACH HOUSE  
BURLEIGH LODGE  
BURLEIGH DRIVE  
OFF SUTTON ROAD  
MILE OAK  
TAKWORTH  
STAFFORDSHIRE  
B79 9PE  
T : 01827 289898  
E : INFO@HOMEWOODDESIGN.CO.UK  
W : WWW.HOMEWOODDESIGN.COM

CLIENT:  
M J RUSSELL

PROJECT:  
PROPOSED ALTERATIONS  
& EXTENSIONS  
MIDLAKE HOUSE  
OFF HILLOCK LANE  
GRESFORD

DRAWING TITLE:  
PROPOSED FLOOR PLANS  
& ELEVATIONS  
[ SHEET 2 OF 4 ]

PLANNING DRAWING

|                   |                |
|-------------------|----------------|
| SCALE<br>1:100@A1 | CHECKED<br>SM  |
| DATE<br>NOV.2020  | DRAWN BY<br>EC |

|                |    |           |
|----------------|----|-----------|
| DWG.NO<br>1222 | 04 | REV.<br>B |
|----------------|----|-----------|