



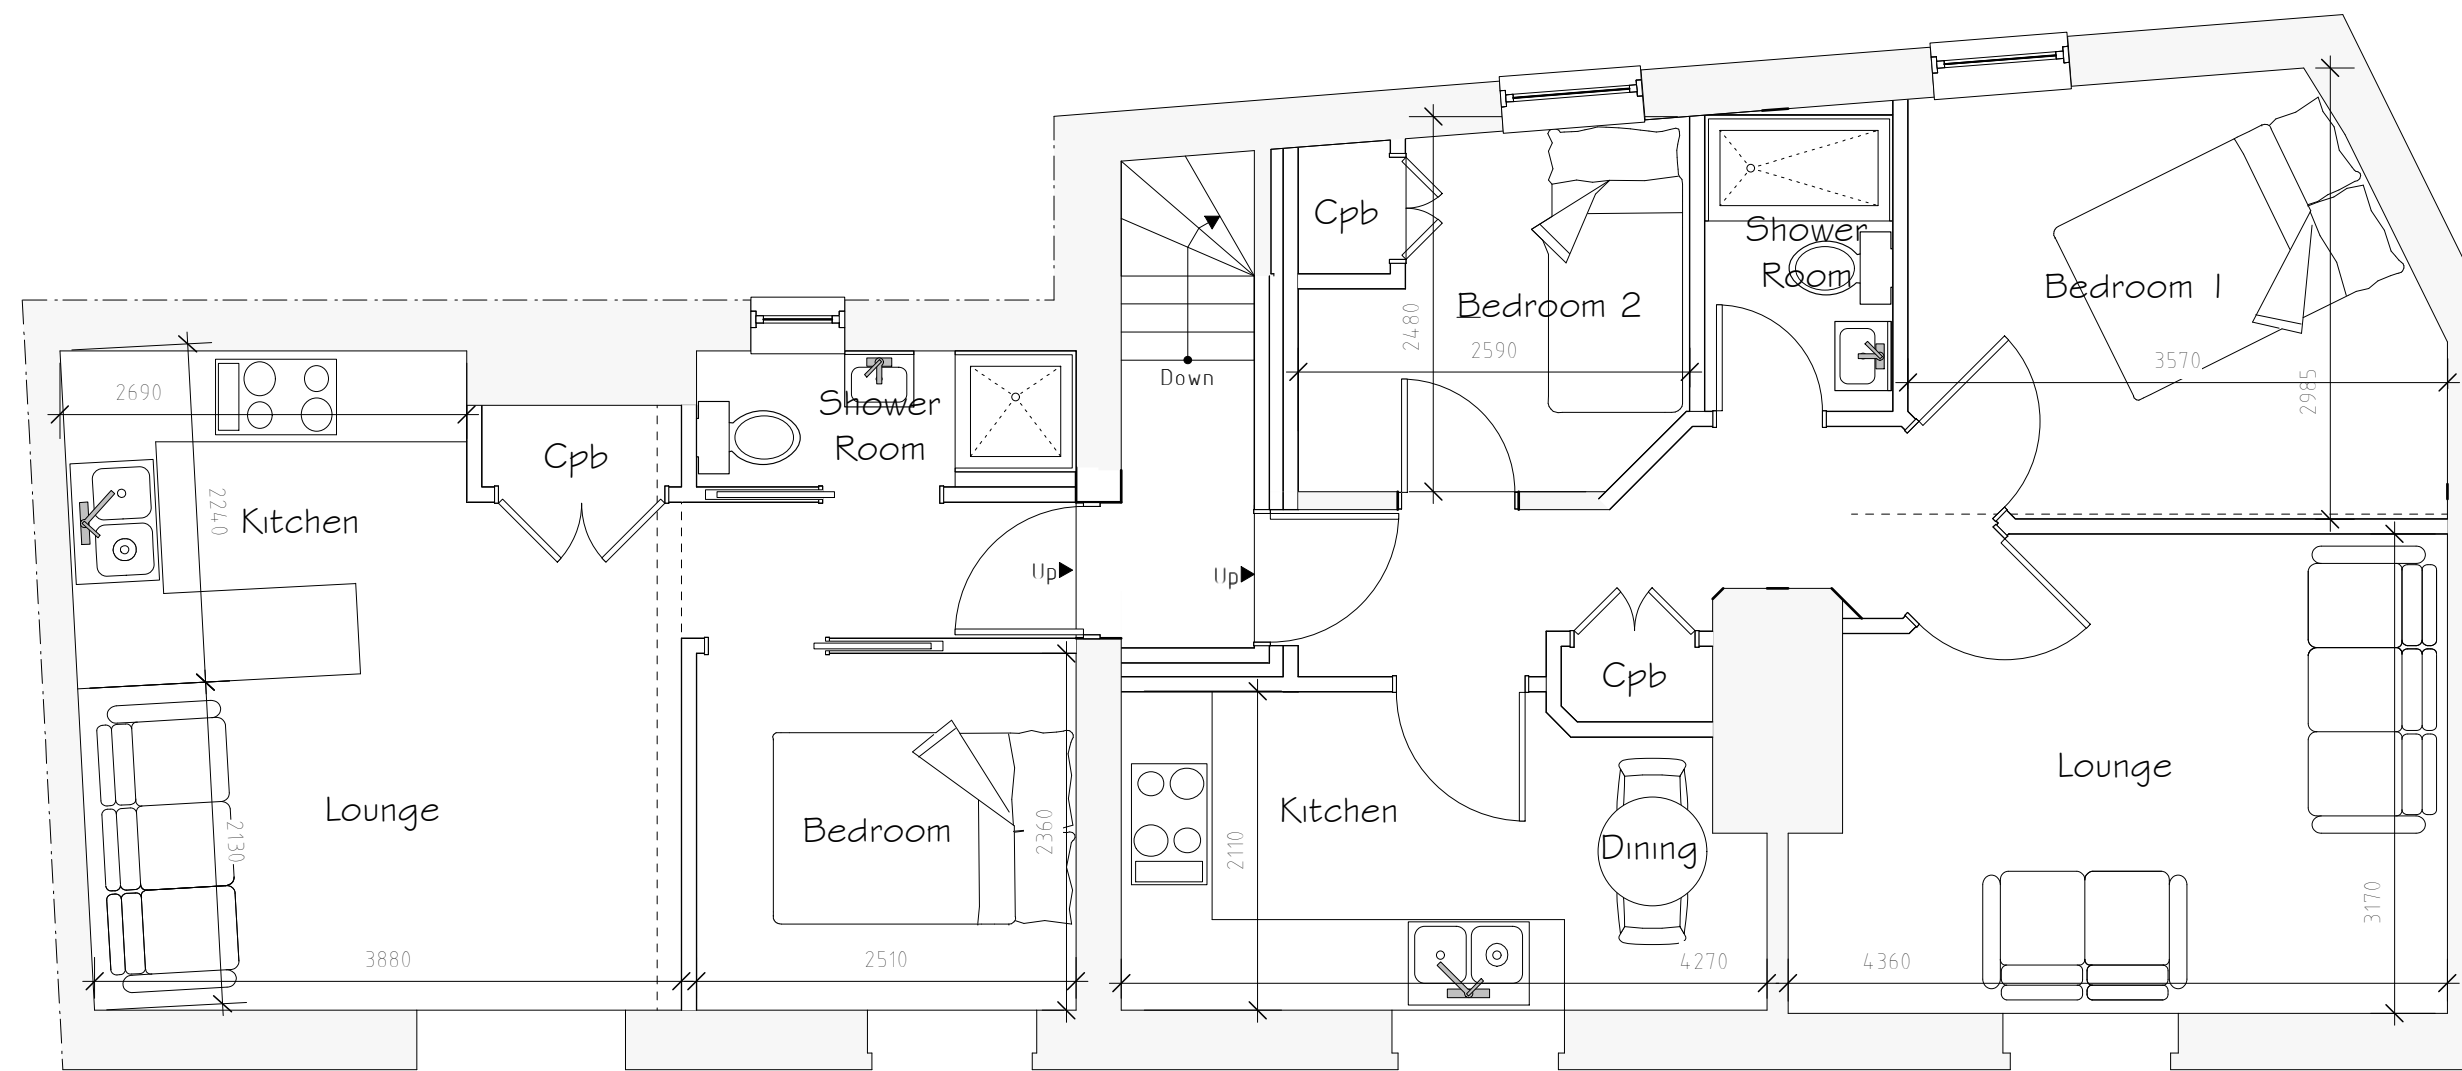

1 Bedroom Apartment

2 Bedroom Apartment


Second Floor Plan 1:50

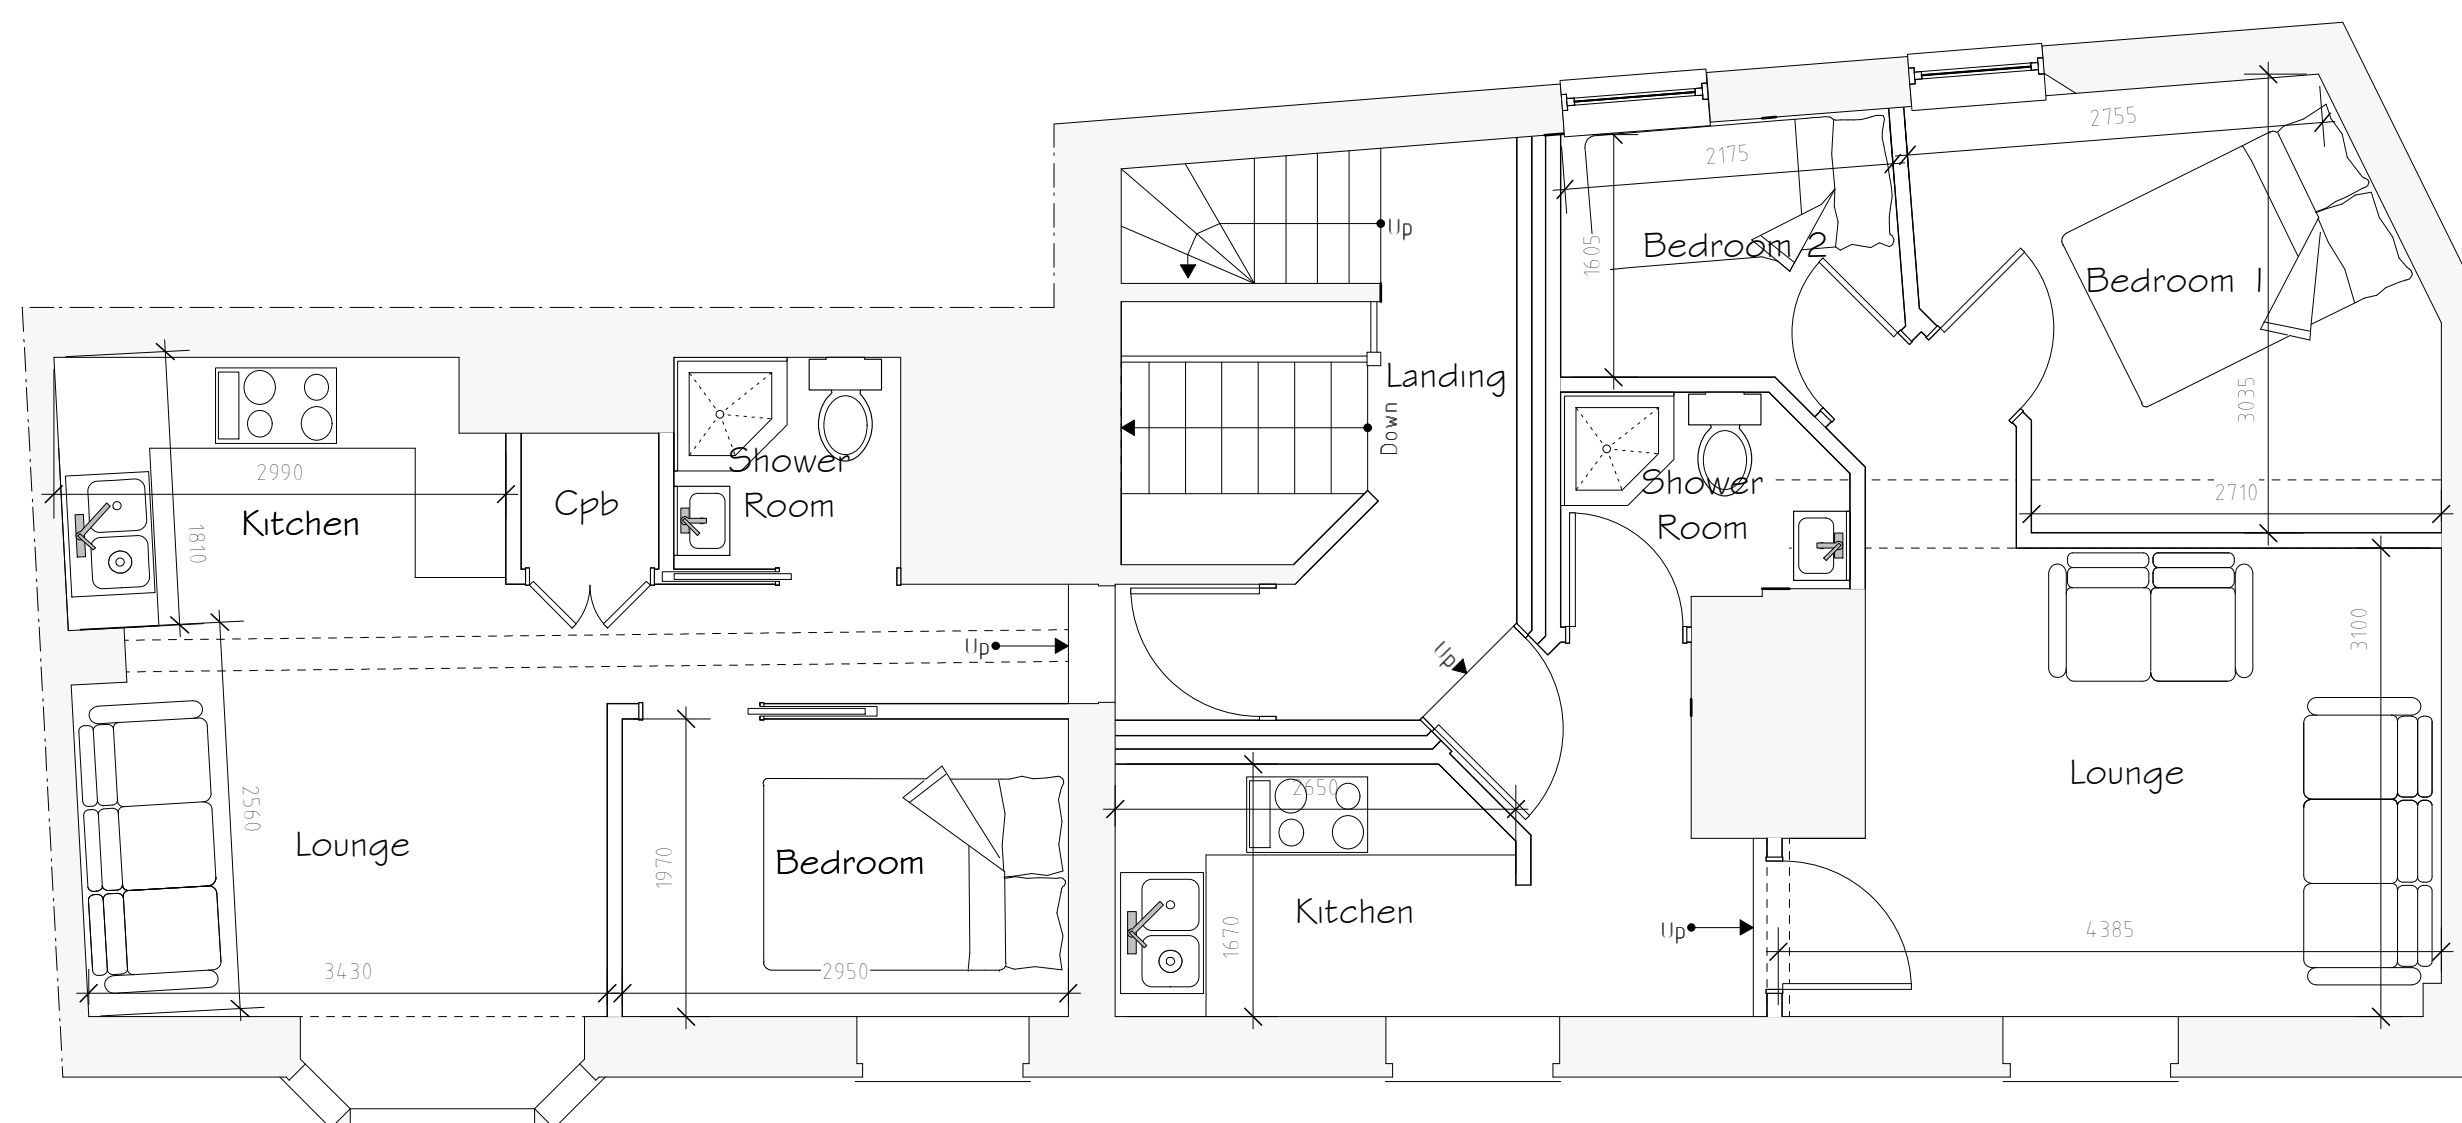

1 Bedroom Apartment

2 Bedroom Apartment

First Floor Plan 1:50

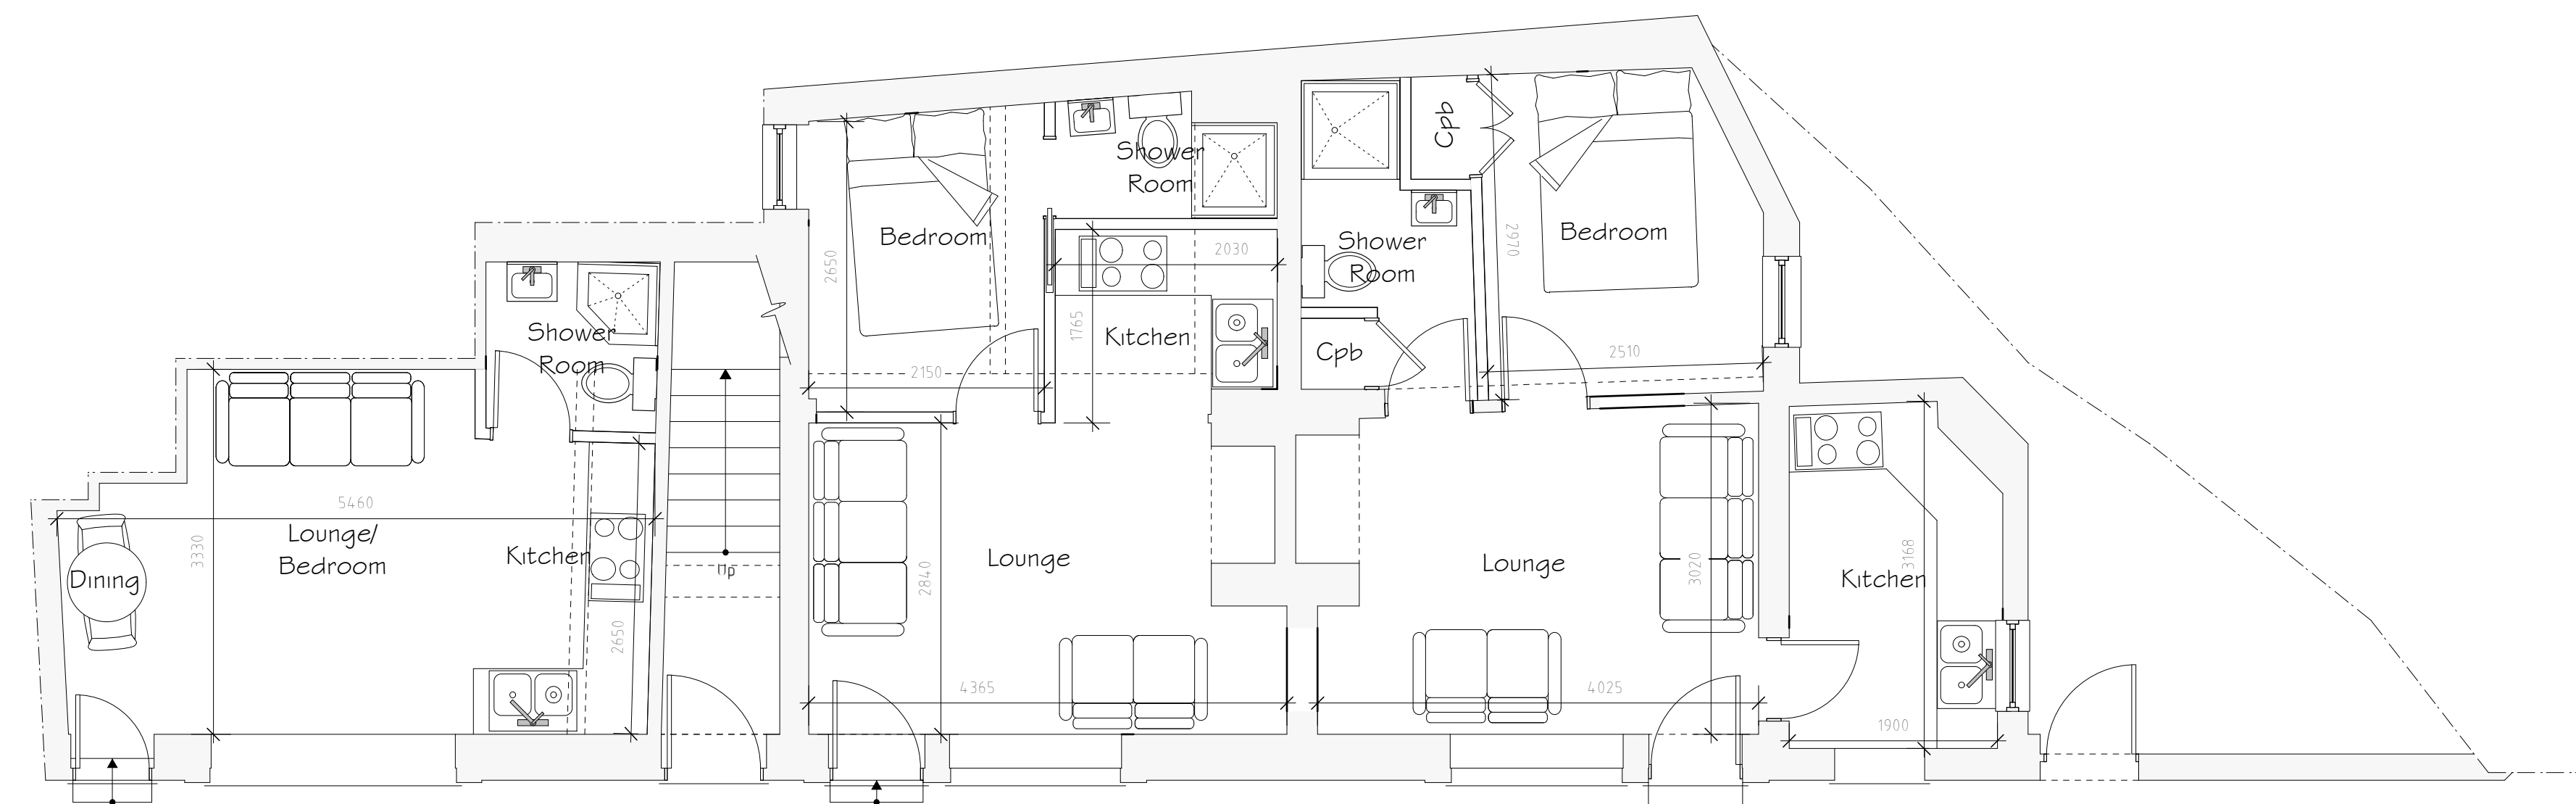

Studio Apartment

1 Bedroom Apartment

1 Bedroom Apartment

Ground Floor Plan 1:50

Rev	Date	Detail	Initial
Project: Proposed Conversion at, 1-3 College Street, Wrexham, LL13 8LU.			
Title: Planning		Scale: (A1) 1:50	
Drawn By: D Edwards		Date: Oct 2020	
Drawing No: JC156/003		Sheet: 1 of 2	

blueprint architectural services	
	Office 3K4, Redwither Business Tower, Wrexham. LL13 9XT Tel: 01978 356500 www.blueprintarchitectural.com © copyright all rights reserved