



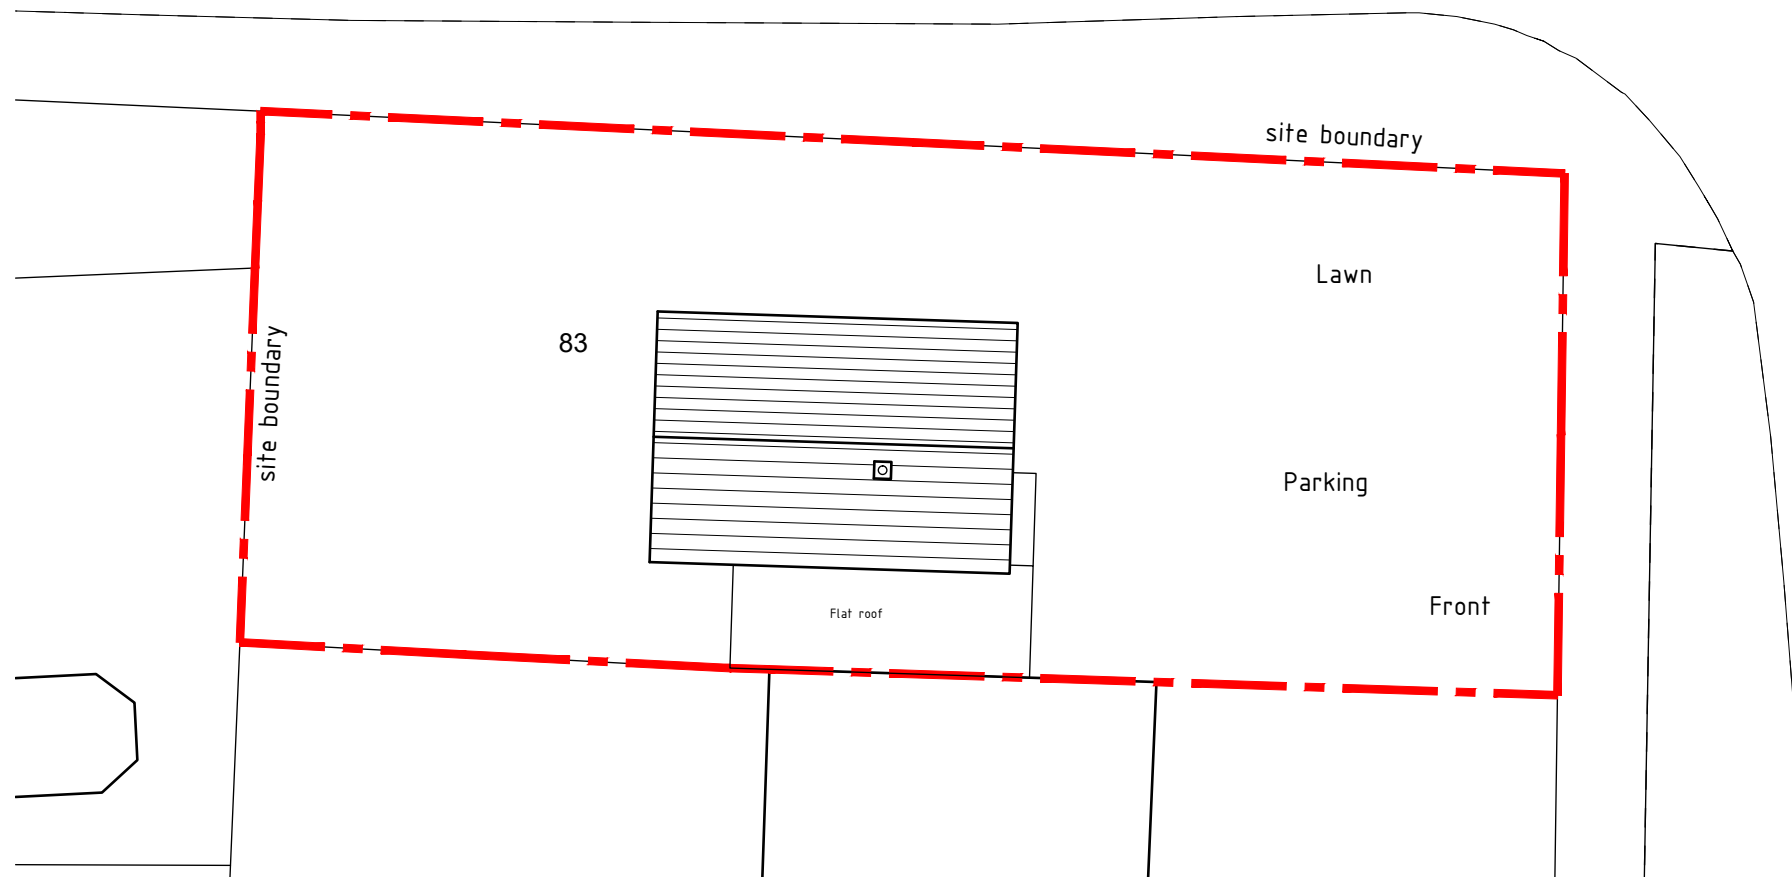


As Existing Site plan 1:200

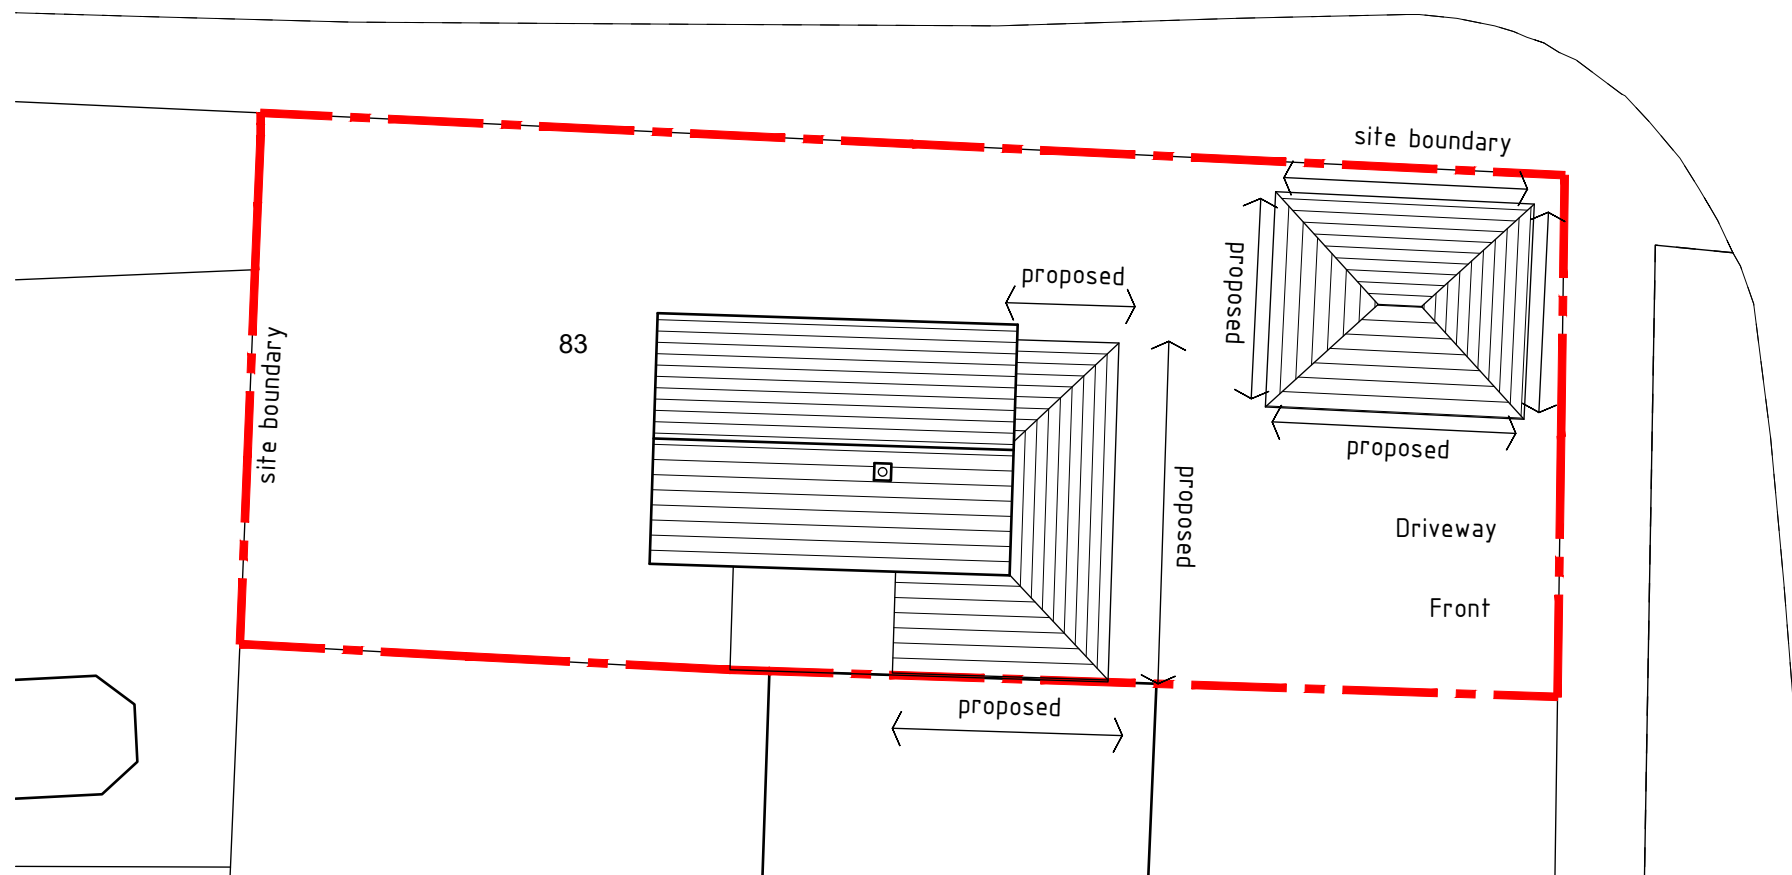

Proposed Site plan 1:200


1:200

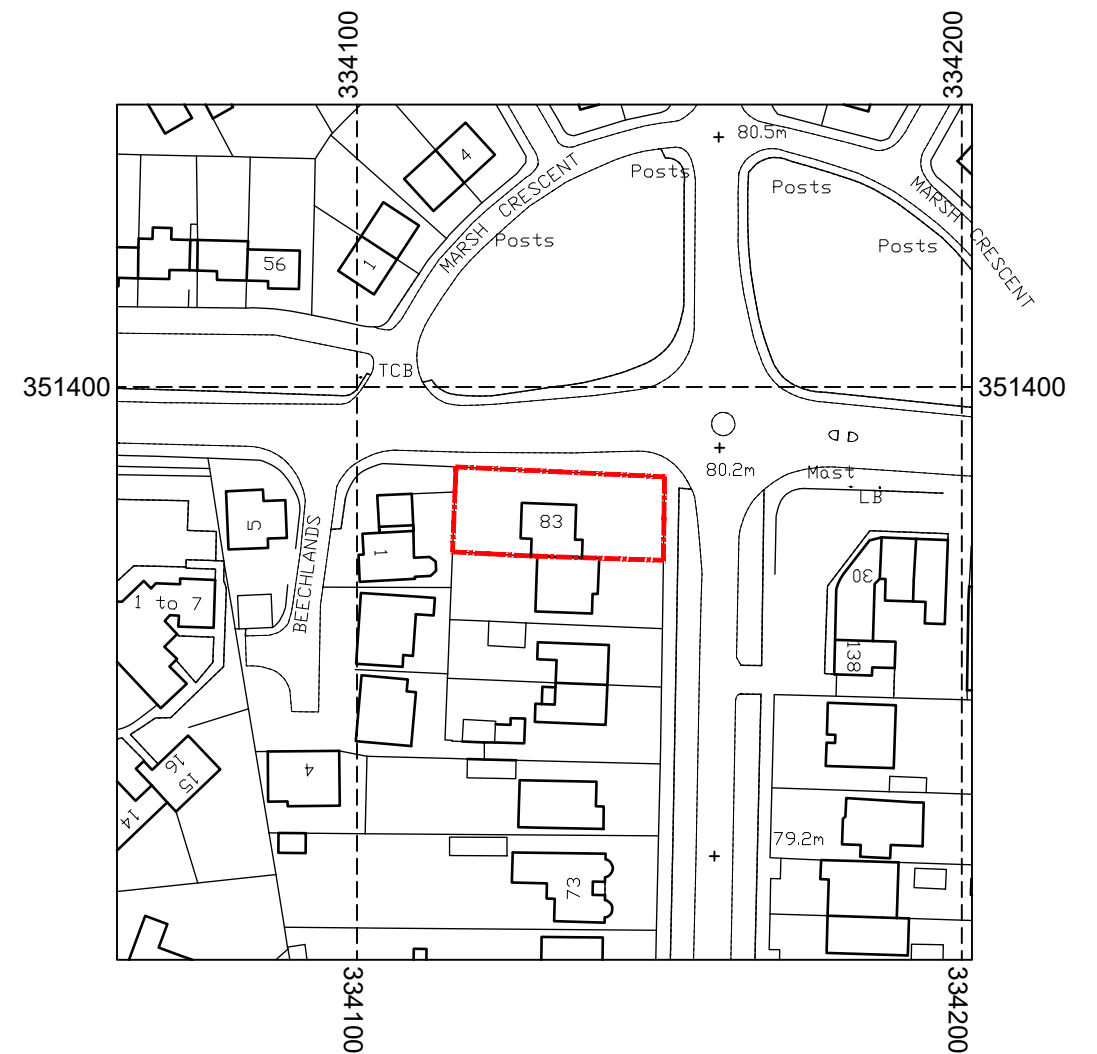

Site location plan 1:1250

1:1250

©Crown Copyright and database rights
2019 OS 100047474

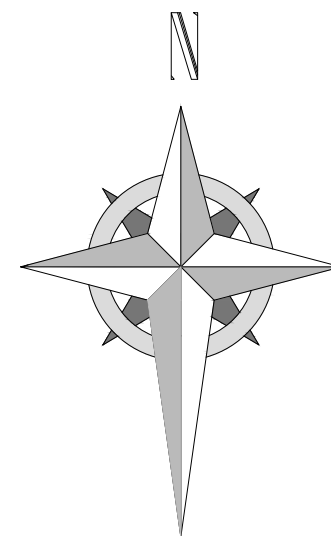

Project; 83 Park Avenue, Wrexham, LL12 7AW	
Title; Site Location & Site plans	Scale (A3); 1:200 & 1:1250
Dwg No; CA/PD/05	Date; 08.01.2021
Revision;	