


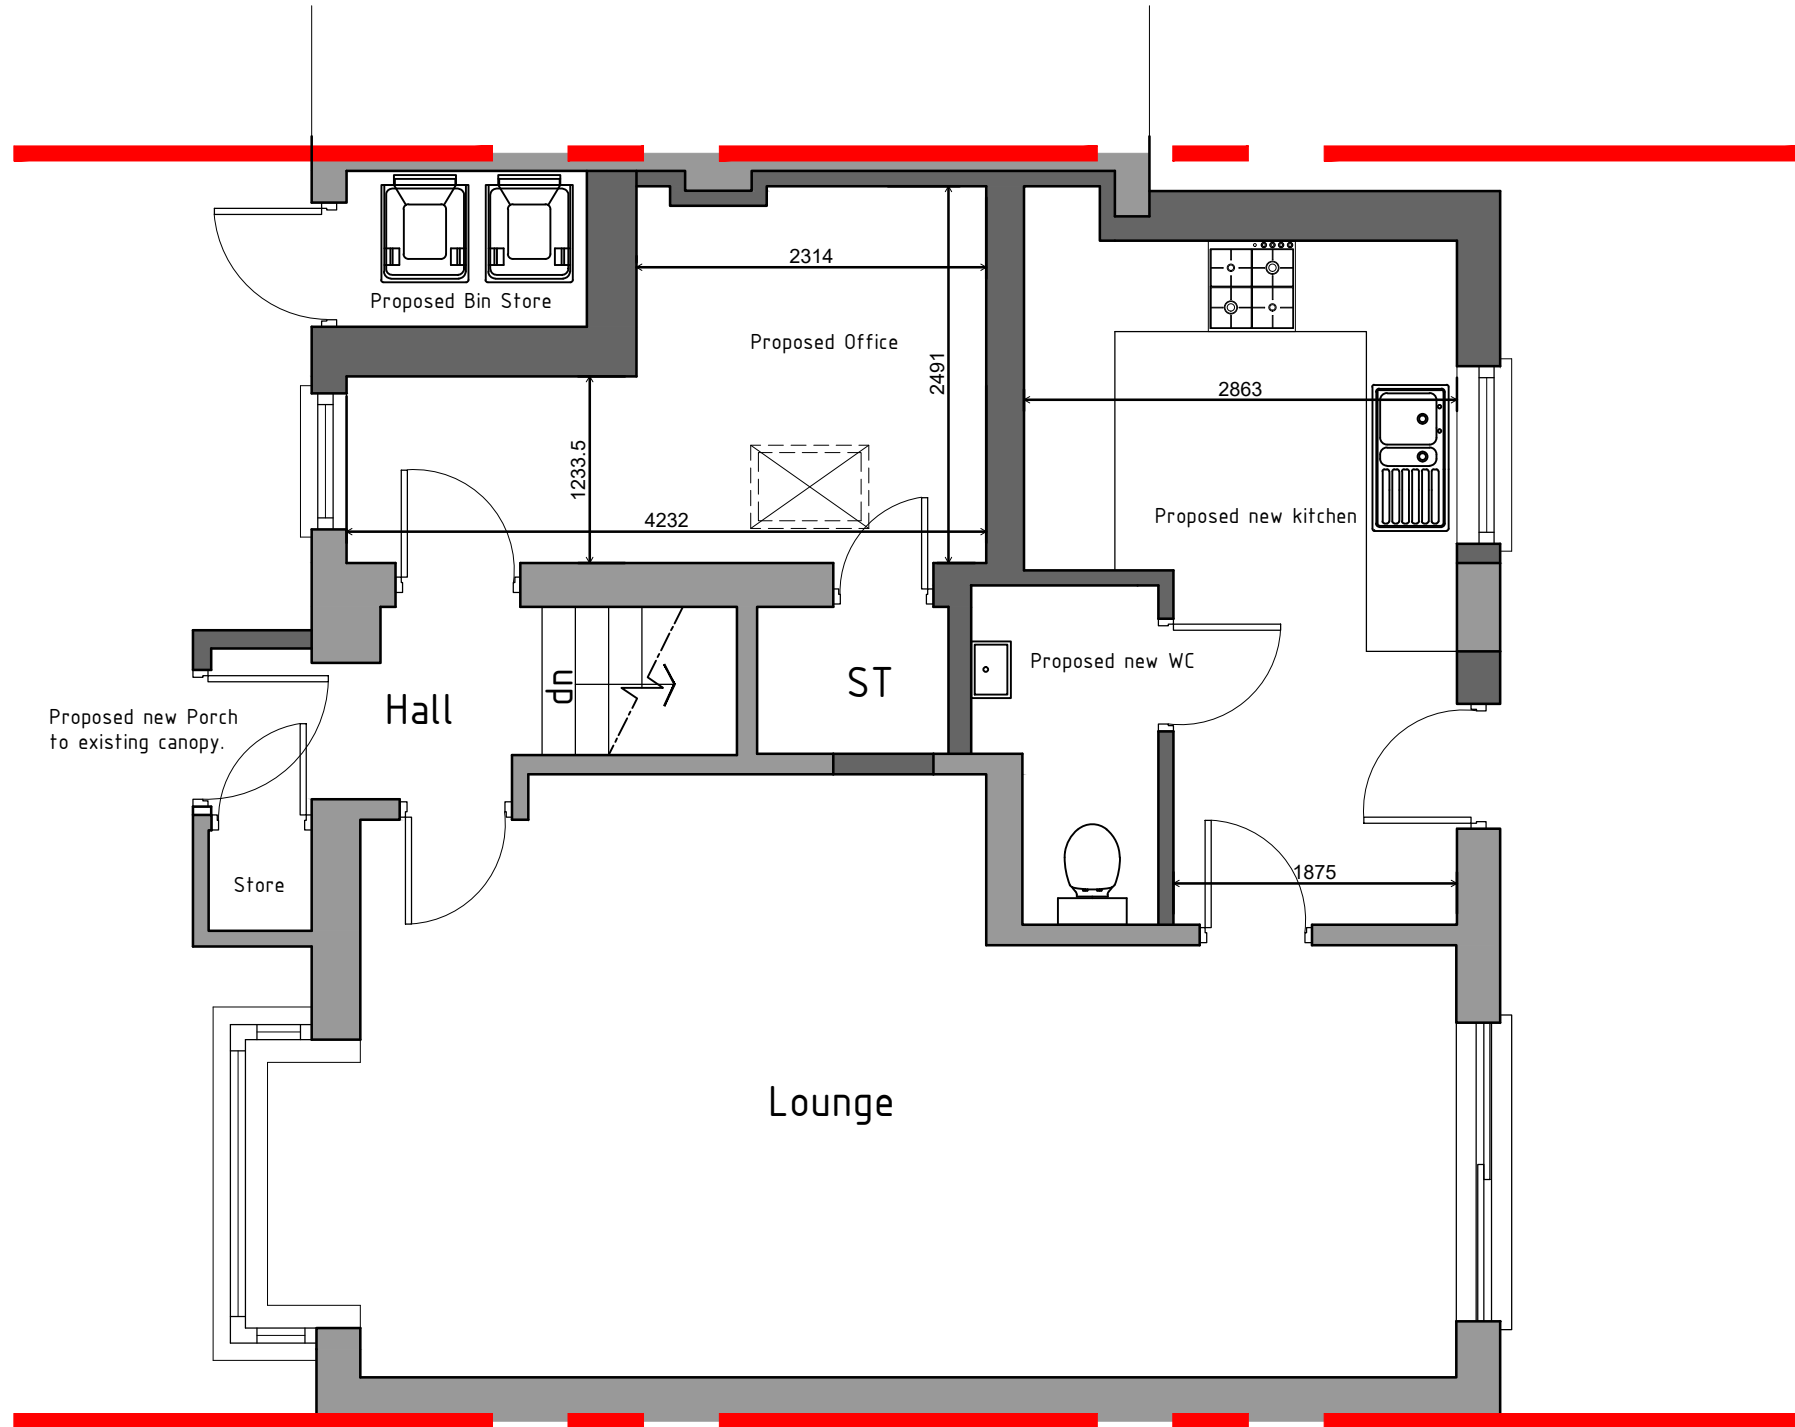

Proposed
Ground Floor

HDS ARCHITECTURAL SERVICES
HDS Architectural Services, The Foundry,
15 Yorke Street, Wrexham
LL13 8LW
Tel (01978) 345250
www.hdsarchitectural.co.uk

Project; 1 Eastfield Court, Marchweil, Wrexham, LL13 8JB	
Title; Ground Floor Plan as Proposed	Scale (A2); 1:50
Dwg No; EC/PD/03	Date; October 2020
Revision;	