


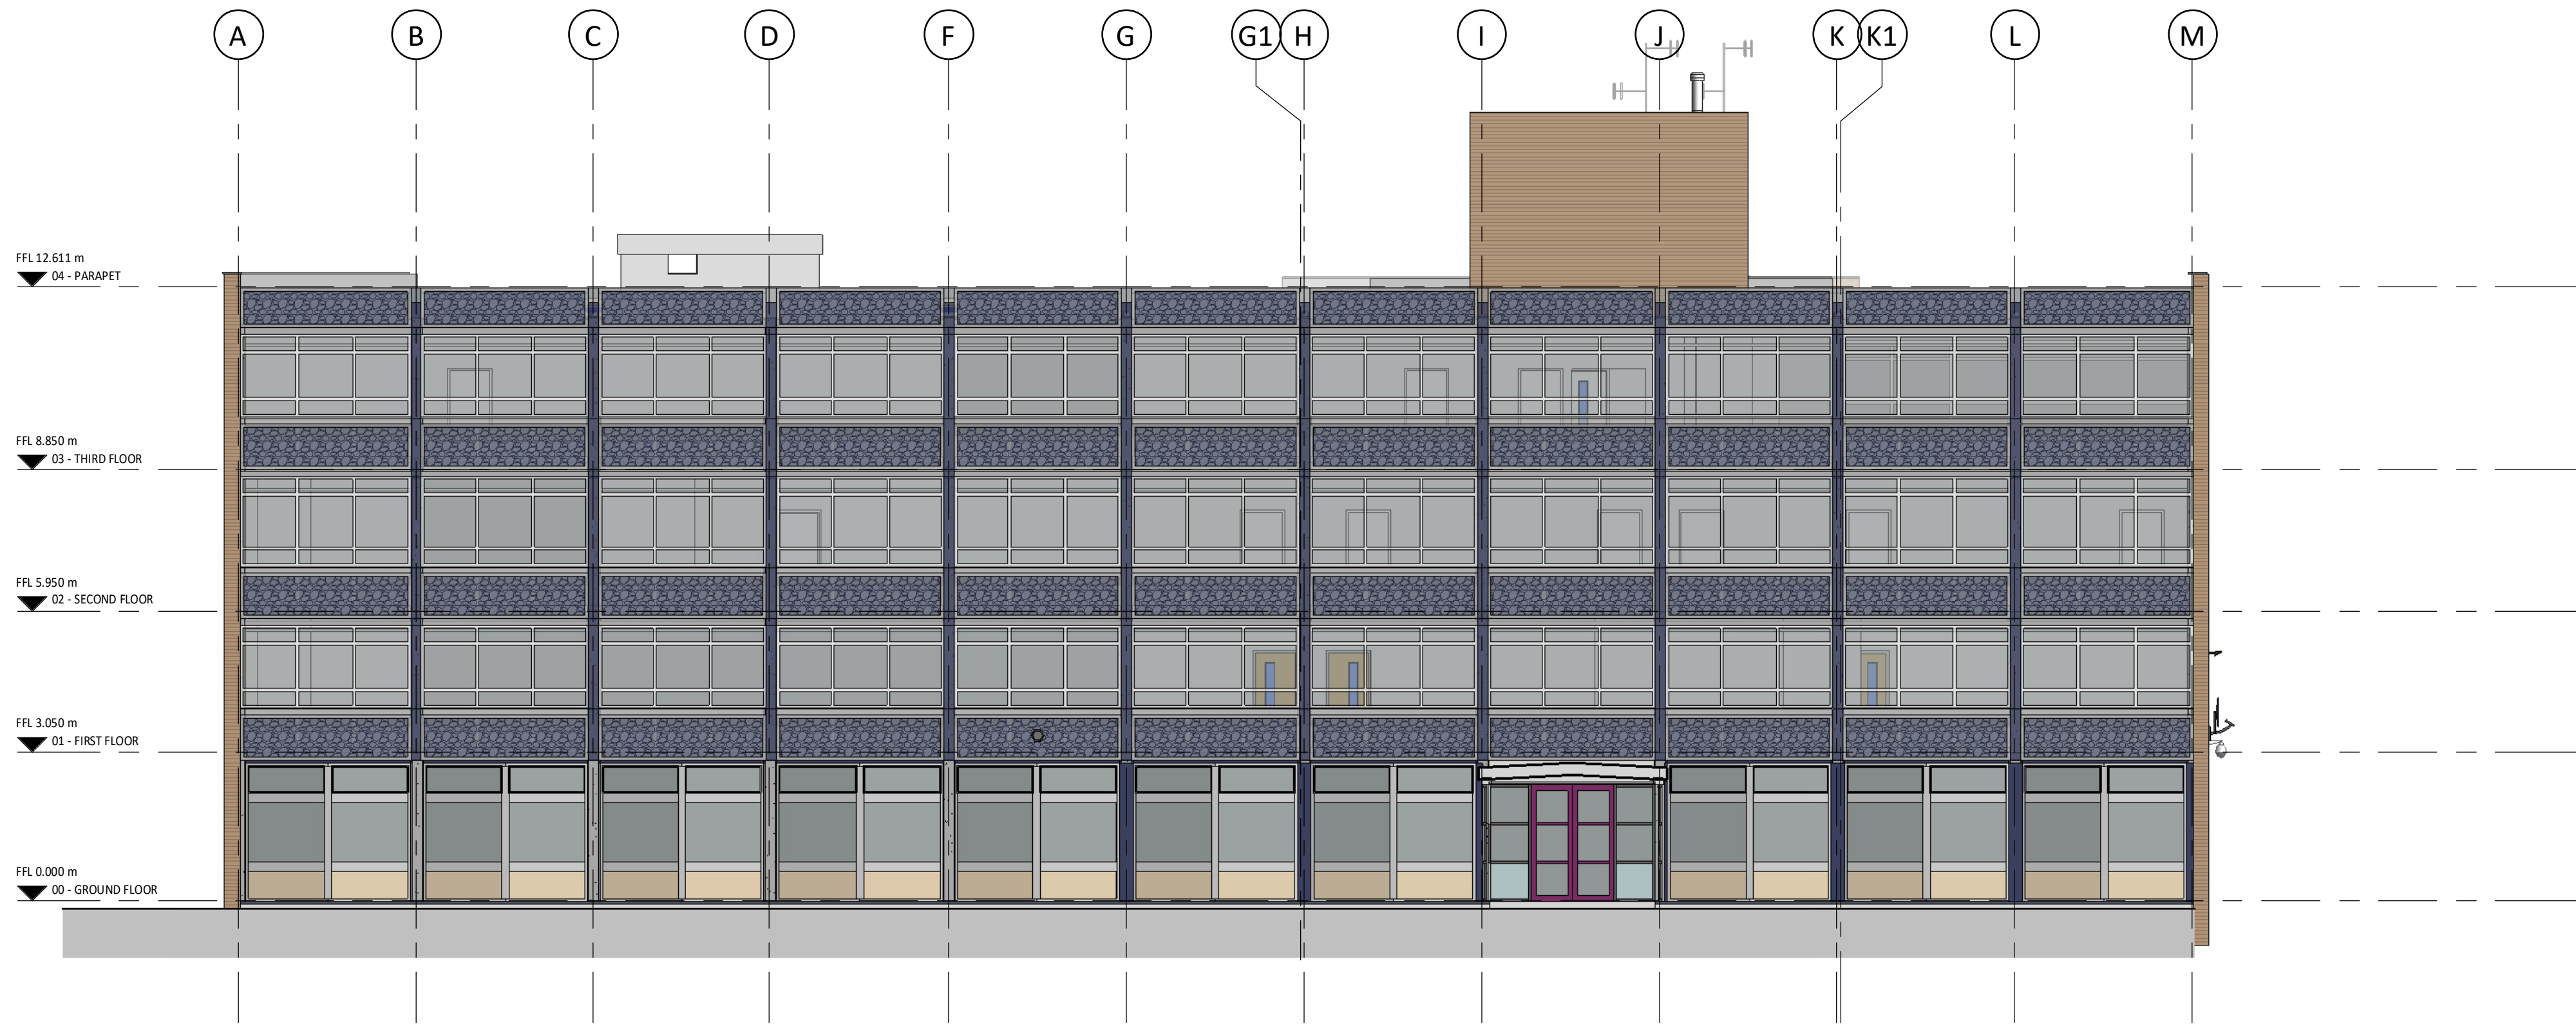

1 | EXISTING - SOUTH ELEVATION
SCALE: 1 : 100



2 | EXISTING - WEST ELEVATION
SCALE: 1 : 100

P2	SECOND ISSUE	30.06.20	SD
P1	FIRST ISSUE	27.02.20	RB

REV	DESCRIPTION	DATE	BY
P2	SECOND ISSUE	30.06.20	SD
P1	FIRST ISSUE	27.02.20	RB

THIS DRAWING IS THE COPYRIGHT OF AINSLEY GOMMON ARCHITECTS. DO NOT SCALE FROM THIS DRAWING. WORK TO FIGURED DIMENSIONS ONLY. CHECK ALL DIMENSIONS ON SITE. ANY DISCREPANCIES TO BE NOTIFIED TO THE ARCHITECT. ELEMENTS OF STRUCTURE SHOWN ARE INDICATIVE AND FOR GUIDANCE. FINAL DESIGN TO BE AS STRUCTURAL ENGINEERS DETAILS AND SPECIFICATION.

PROJECT

REFURB OF CROWN BUILDINGS, WREXHAM for WREXHAM CBC

DRAWING TITLE

EXISTING ELEVATIONS - SOUTH+WEST

SCALE	@A1	DATE	DRAWN	CHECKED
SCALE	1 : 100	27/02/20	RB	MF

STATUS	S2	PURPOSE OF ISSUE	REV
STATUS	S2	FOR INFORMATION	P2

JOB No C1025 | DRAWING No CBW-AGA-A1-ZZ-DR-A-0021 |

AG | AINSLEY GOMMON ARCHITECTS

THE OLD POLICE STATION, 15 GLYNNE WAY, HAWARDEN, CH5 3NS
Tel: 01244 537 100 | wales@agarchitects.co.uk | www.agarchitects.co.uk
Ainsley Gommon Architects Ltd. Registered in England & Wales No 4187948
Registered Office: 1 Price Street, Hamilton Square, Birkenhead CH41 6JH

PRINTED: 30/06/2020 17:28:15