




TREVALYN WOOD, ROSSETT - 373

ARCHITECTURAL EMPORIUM Ltd
EMAIL: mail@architectural-emporium.co.uk
WEB: www.architectural-emporium.co.uk
ADDRESS: 13 Hope St, Liverpool, L1 9BQ
PHONE: +44 (0)151 363 0000

0 2.5 5 10 20

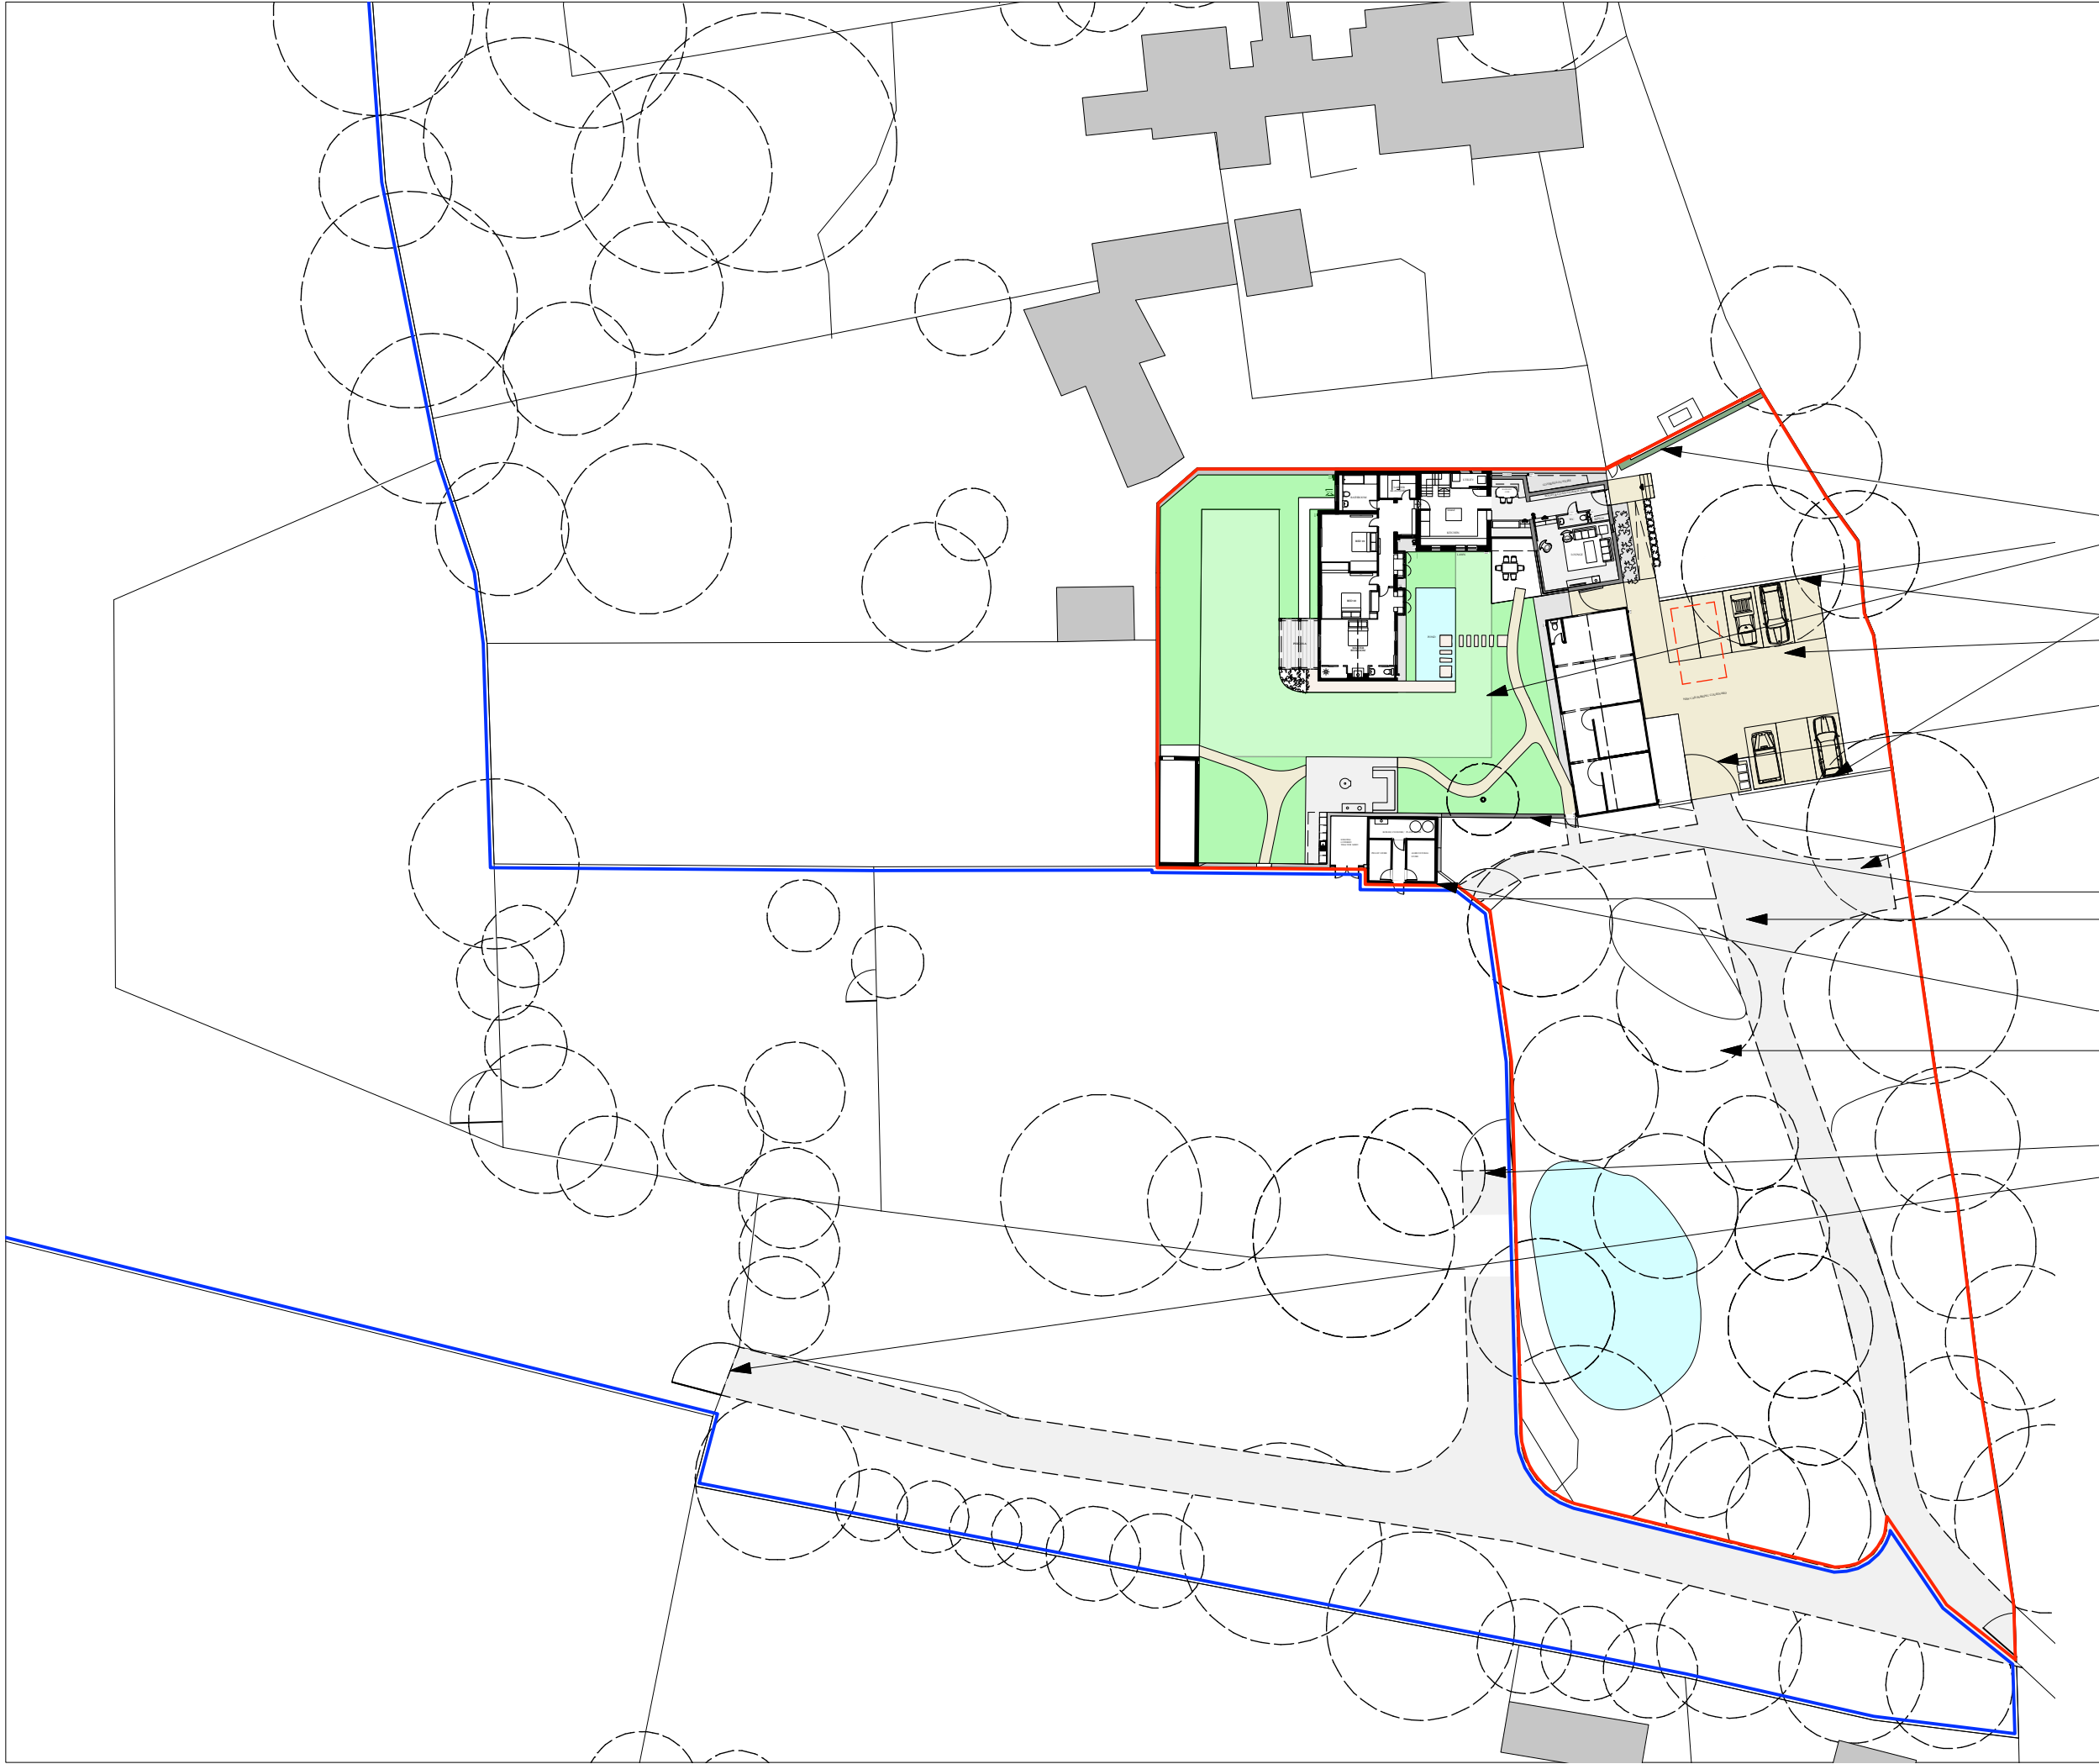

- North Point

- Application Site Boundary

Existing access gate replaced with 2000mm high timber gate new 2000mm high mixed native 'instant' hedge to boundary with neighbour. Existing metal fence and hedge/planting to remain in place with new instant hedges planted behind on applicants land.

Existing brick paved courtyard to be landscaped
900mm high stone walls in matching stone with timber gates.

Courtyard car park with electric gated access. Bound gravel finish to be drained to existing pond.

Existing automatic timber vehicular access gate to be relocated to suit new parking arrangements

Turning head where existing visitor parking is located in matching finish

Existing stone wall to be reduced in height to 900mm high and extended in reclaimed stone with timber pedestrian gate to keep rabbits out.

Existing tarmac driveway with gravel over.
Proposed biomass (renewable energy) boiler house and store. Refer to drawing 3.201 for further details.

Existing planted roundabout and roadway to be removed with existing woodland vegetation extended

Proposed new field gate

Existing field gate

Rev A: 14.05.20
Revised planning submission

FOR: PLANNING
CHECKED BY: TW | DRAWN BY: MS
SCALE: 1:500
PAPER SIZE: A3
JOB: TREVALYN WOOD, ROSSETT NO. 373

3.001_Rev_A
FIRST ISSUE: 26.09.19
PROPOSED SITE PLAN_01