


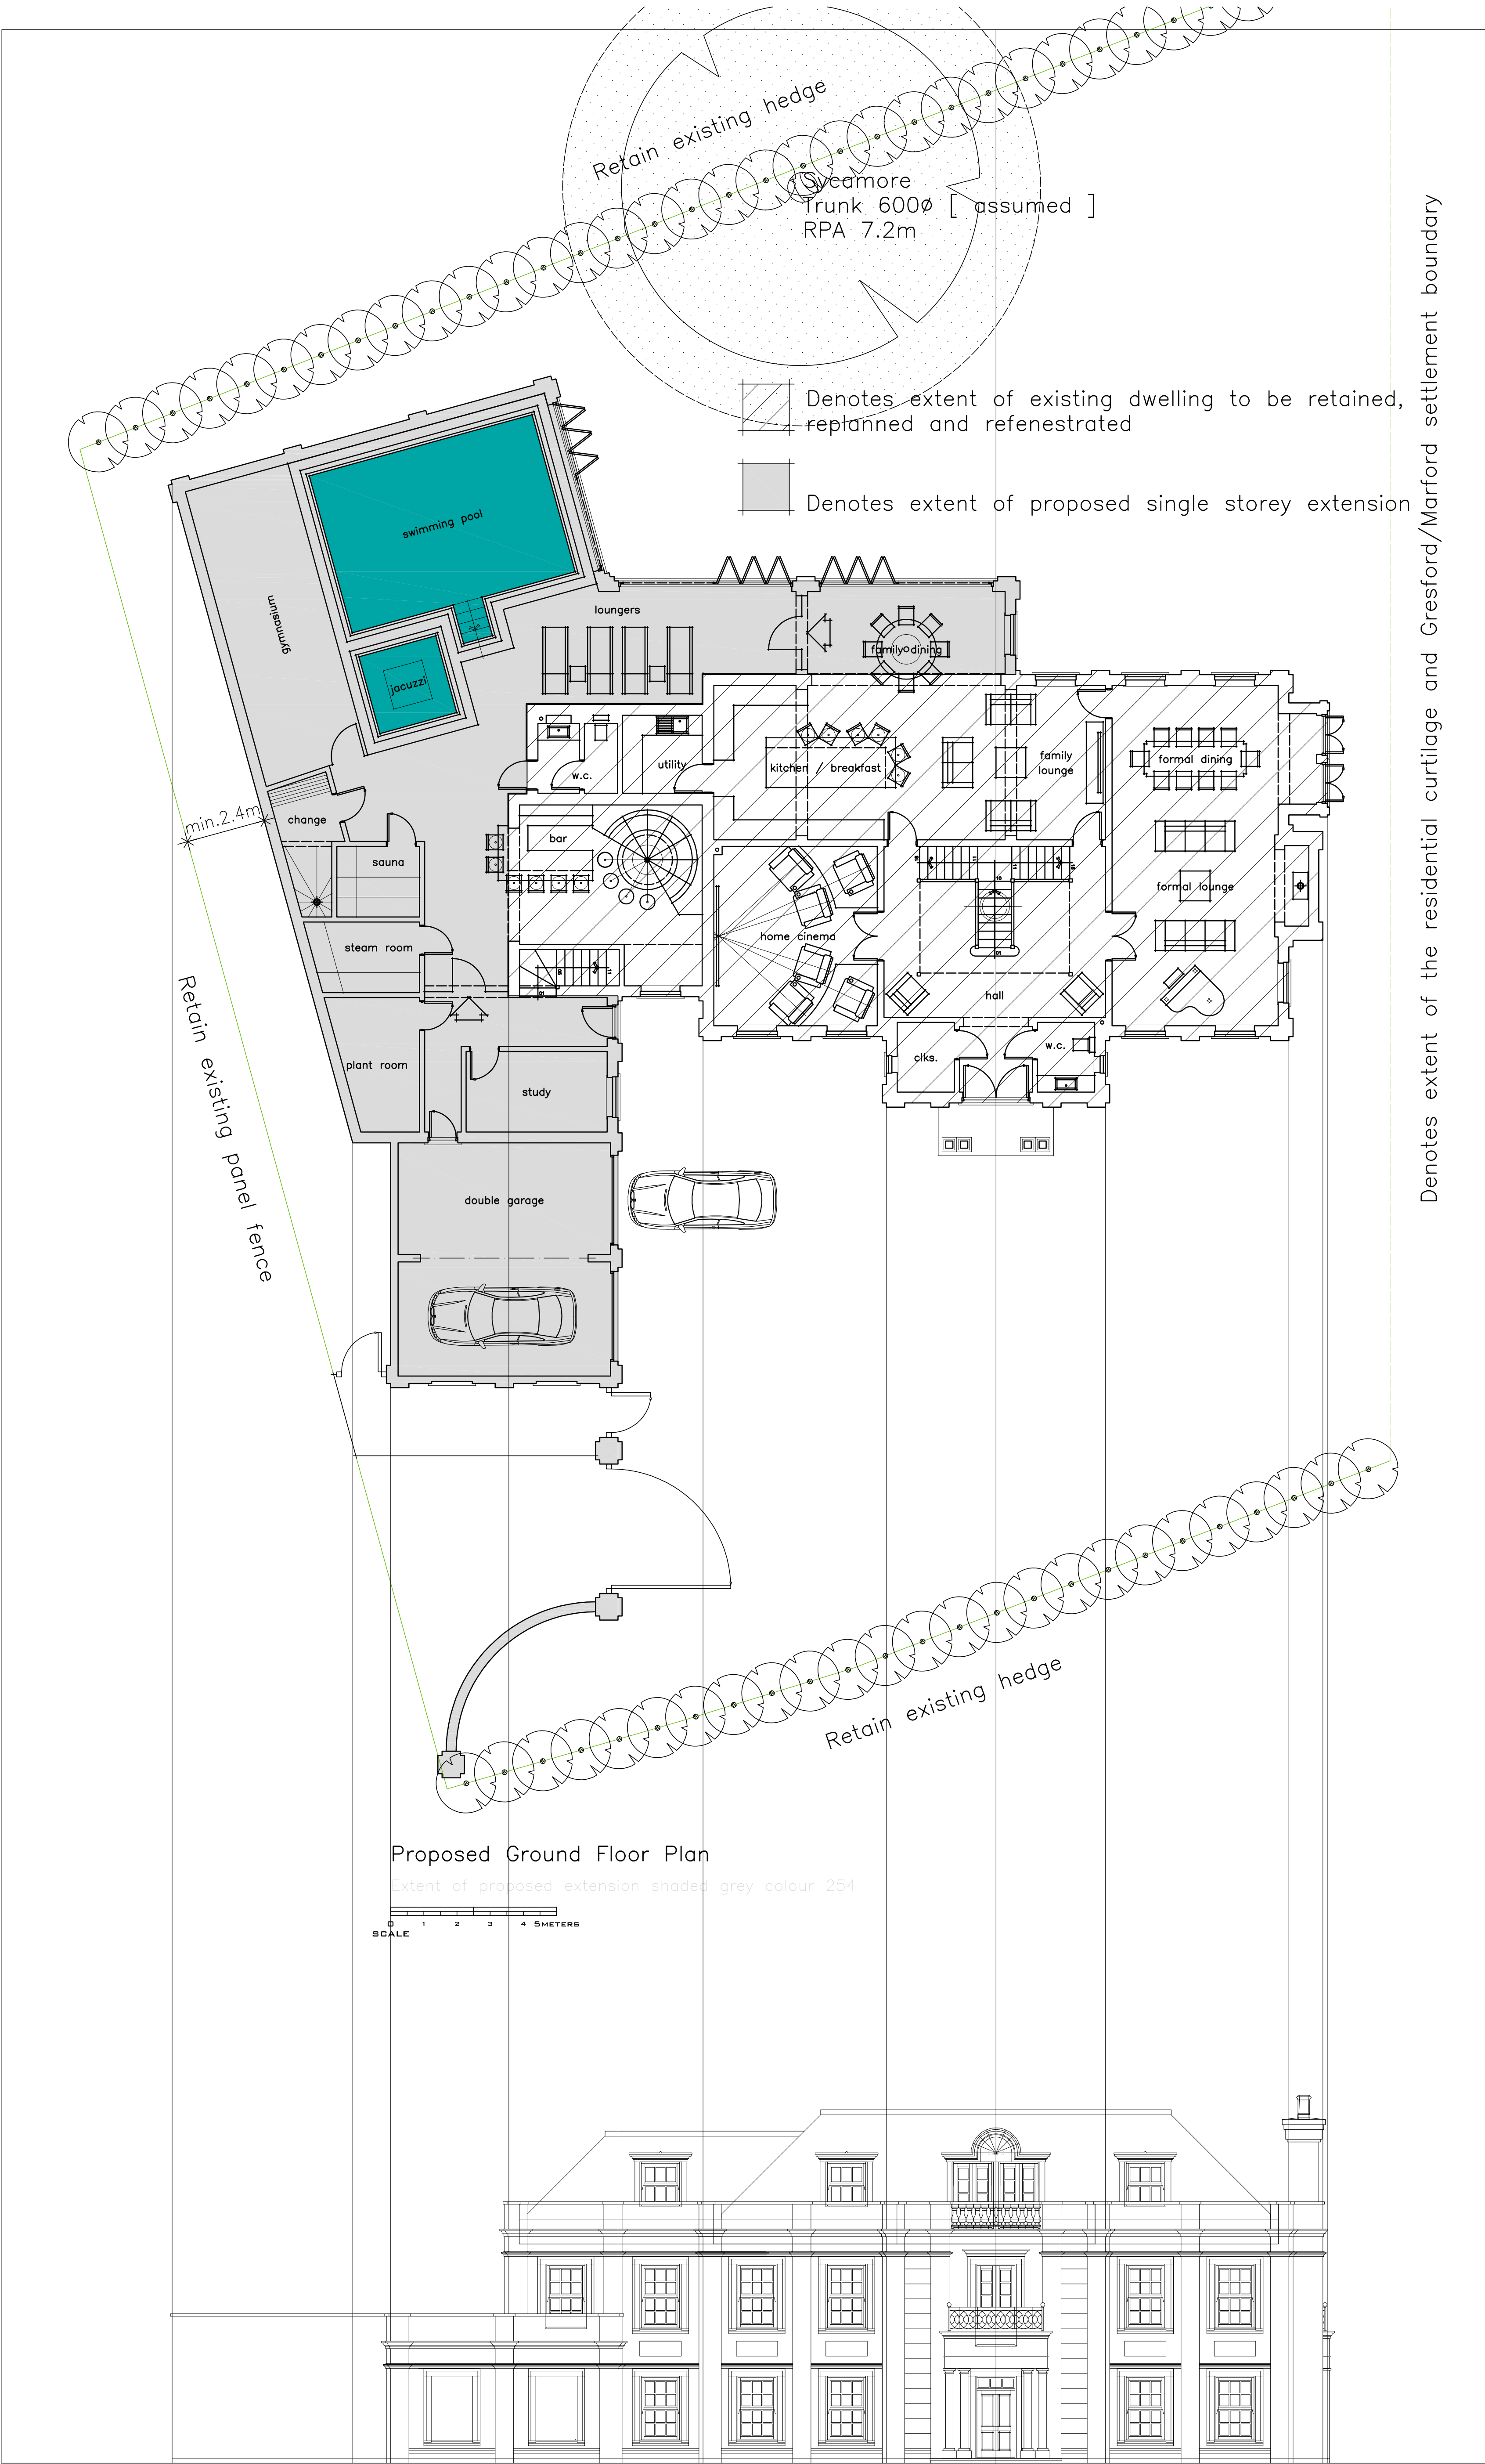

REVISIONS		
REV.C	08.02.21	GARAGE REVERTED BACK
REV.B	05.02.21	GARAGE DETACHED & RELOCATED EXTENSION BOUNDARY WALL REPOSITIONED 2.4M FROM FENCE
REV.A	19.01.21	NOTES ADDED, HEDGE & TREE SHOWN



HOMEWOOD

S M ARCHITECTURAL LIMITED
T/A S HOMEWOOD DESIGN
THE COACH HOUSE
BURLEIGH LODGE
BURLEIGH DRIVE
OFF SUTTON ROAD
MILE OAK
TAKWORTH
STAFFORDSHIRE
B75 3PE
T : 01827 289898
E : INFO@HOMEWOODDESIGN.CO.UK
W : WWW.HOMEWOODDESIGN.COM

CLIENT:
M J RUSSELL

PROJECT:
**PROPOSED ALTERATIONS
& EXTENSIONS
MIDLAKE HOUSE
OFF HILLOCK LANE
GRESFORD**

DRAWING TITLE:
**PROPOSED FLOOR PLANS
& ELEVATIONS
[SHEET 1 OF 4]**

PLANNING DRAWING

SCALE 1:100@A1	CHECKED SM
DATE NOV.2020	DRAWN BY EC

DWG.NO 1222	03	REV. C
----------------	----	-----------