




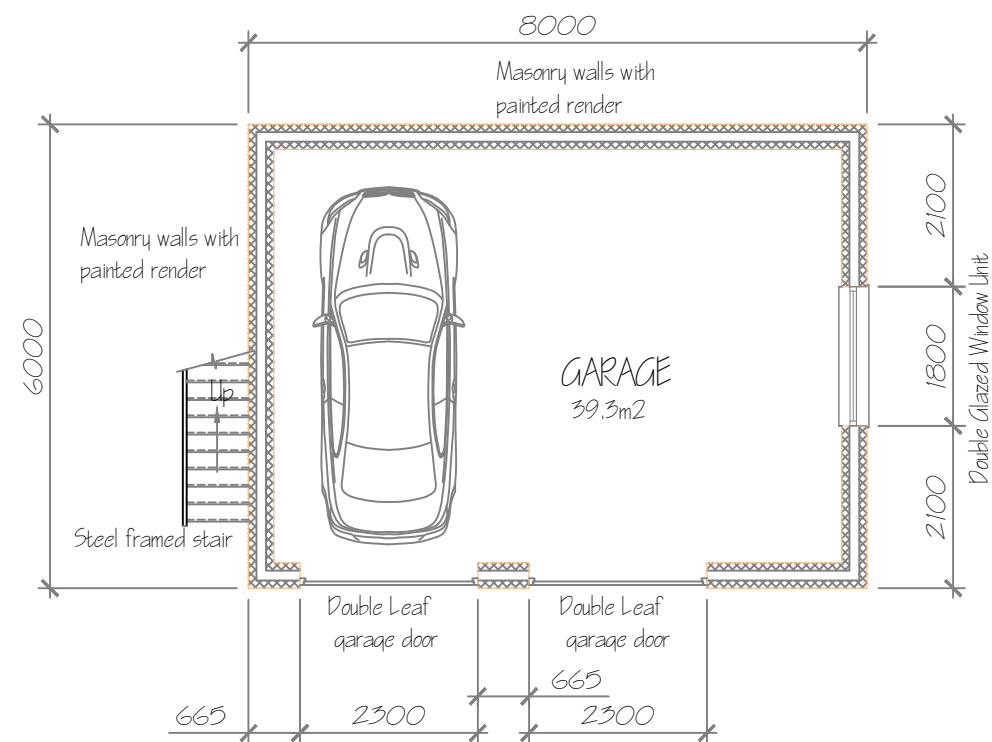


PROPOSED PLAN  
SCALE 1:100

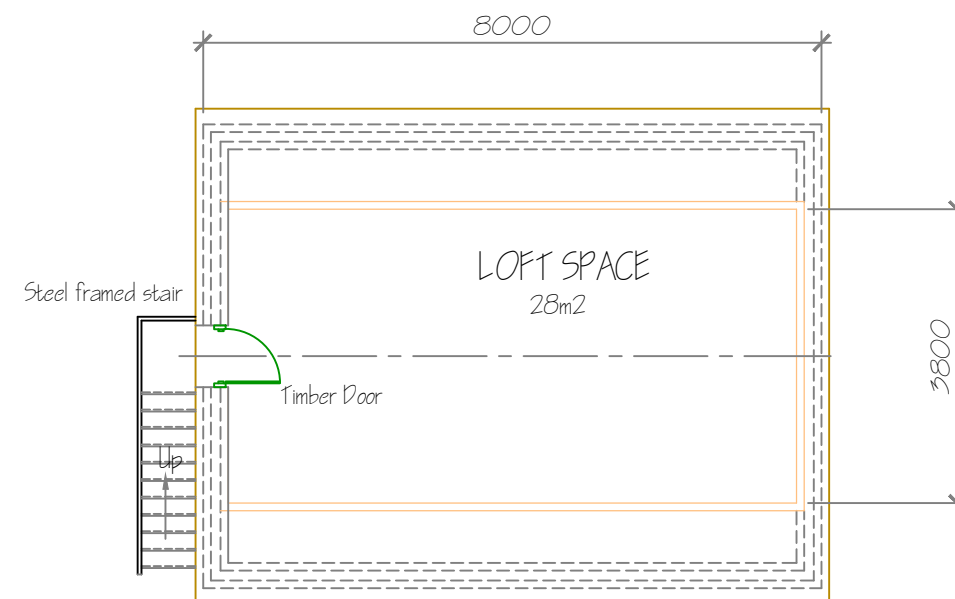

PROPOSED UPPER PLAN  
SCALE 1:100

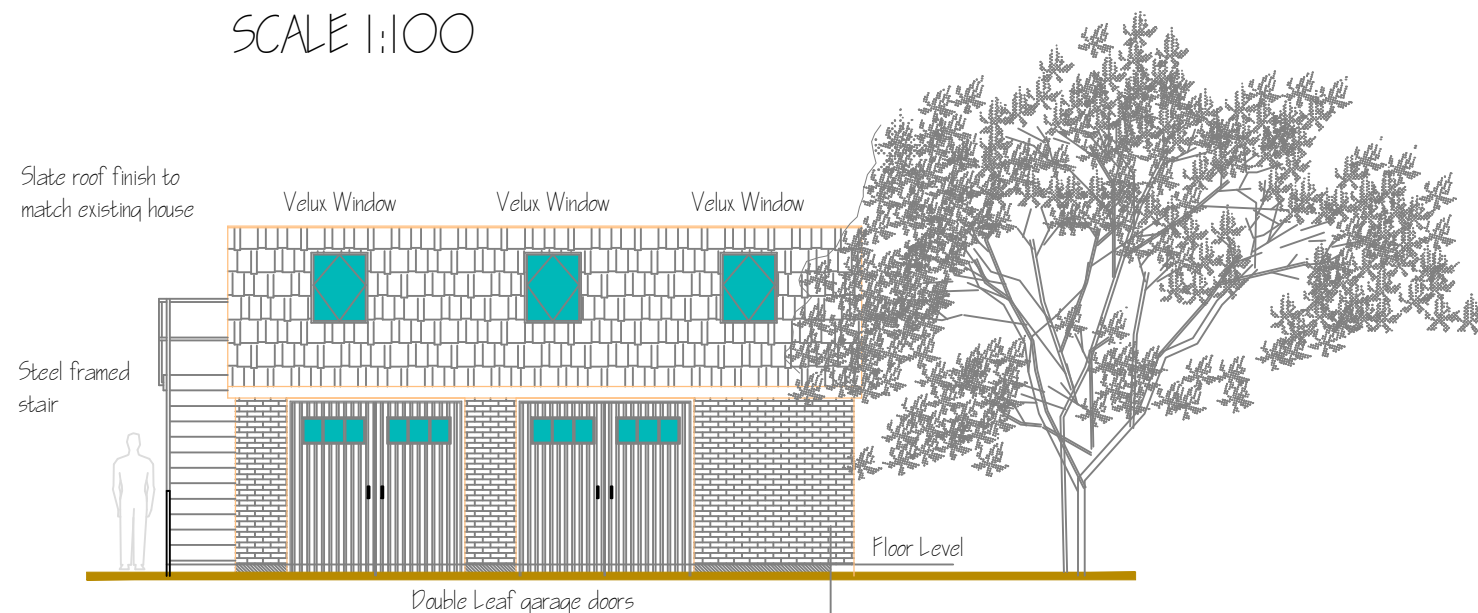

PROPOSED FRONT ELEVATION  
SCALE 1:100

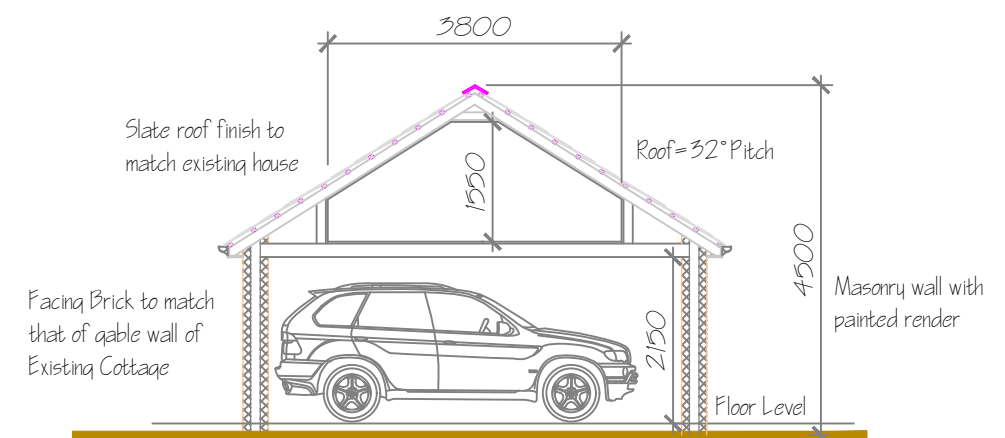

PROPOSED CROSS SECTION  
SCALE 1:100

PLANNING SUBMISSION

**Nevis Architecture**

Telephone 07909 921 955

Email : bob@cairnschadwick.co.uk

Client

MR P.ROBERTS and MISS S. SMITH

Project Name and Address

APRIL COTTAGE  
SUN LANE - BOWLING BANK  
WREXHAM - LL13 9RW

Project

2020/ 200

Development Date  
SEPTEMBER 2020

Current Rev Date  
B 30.11.2020

Scale  
AS SHOWN

A3

Drawing

001