



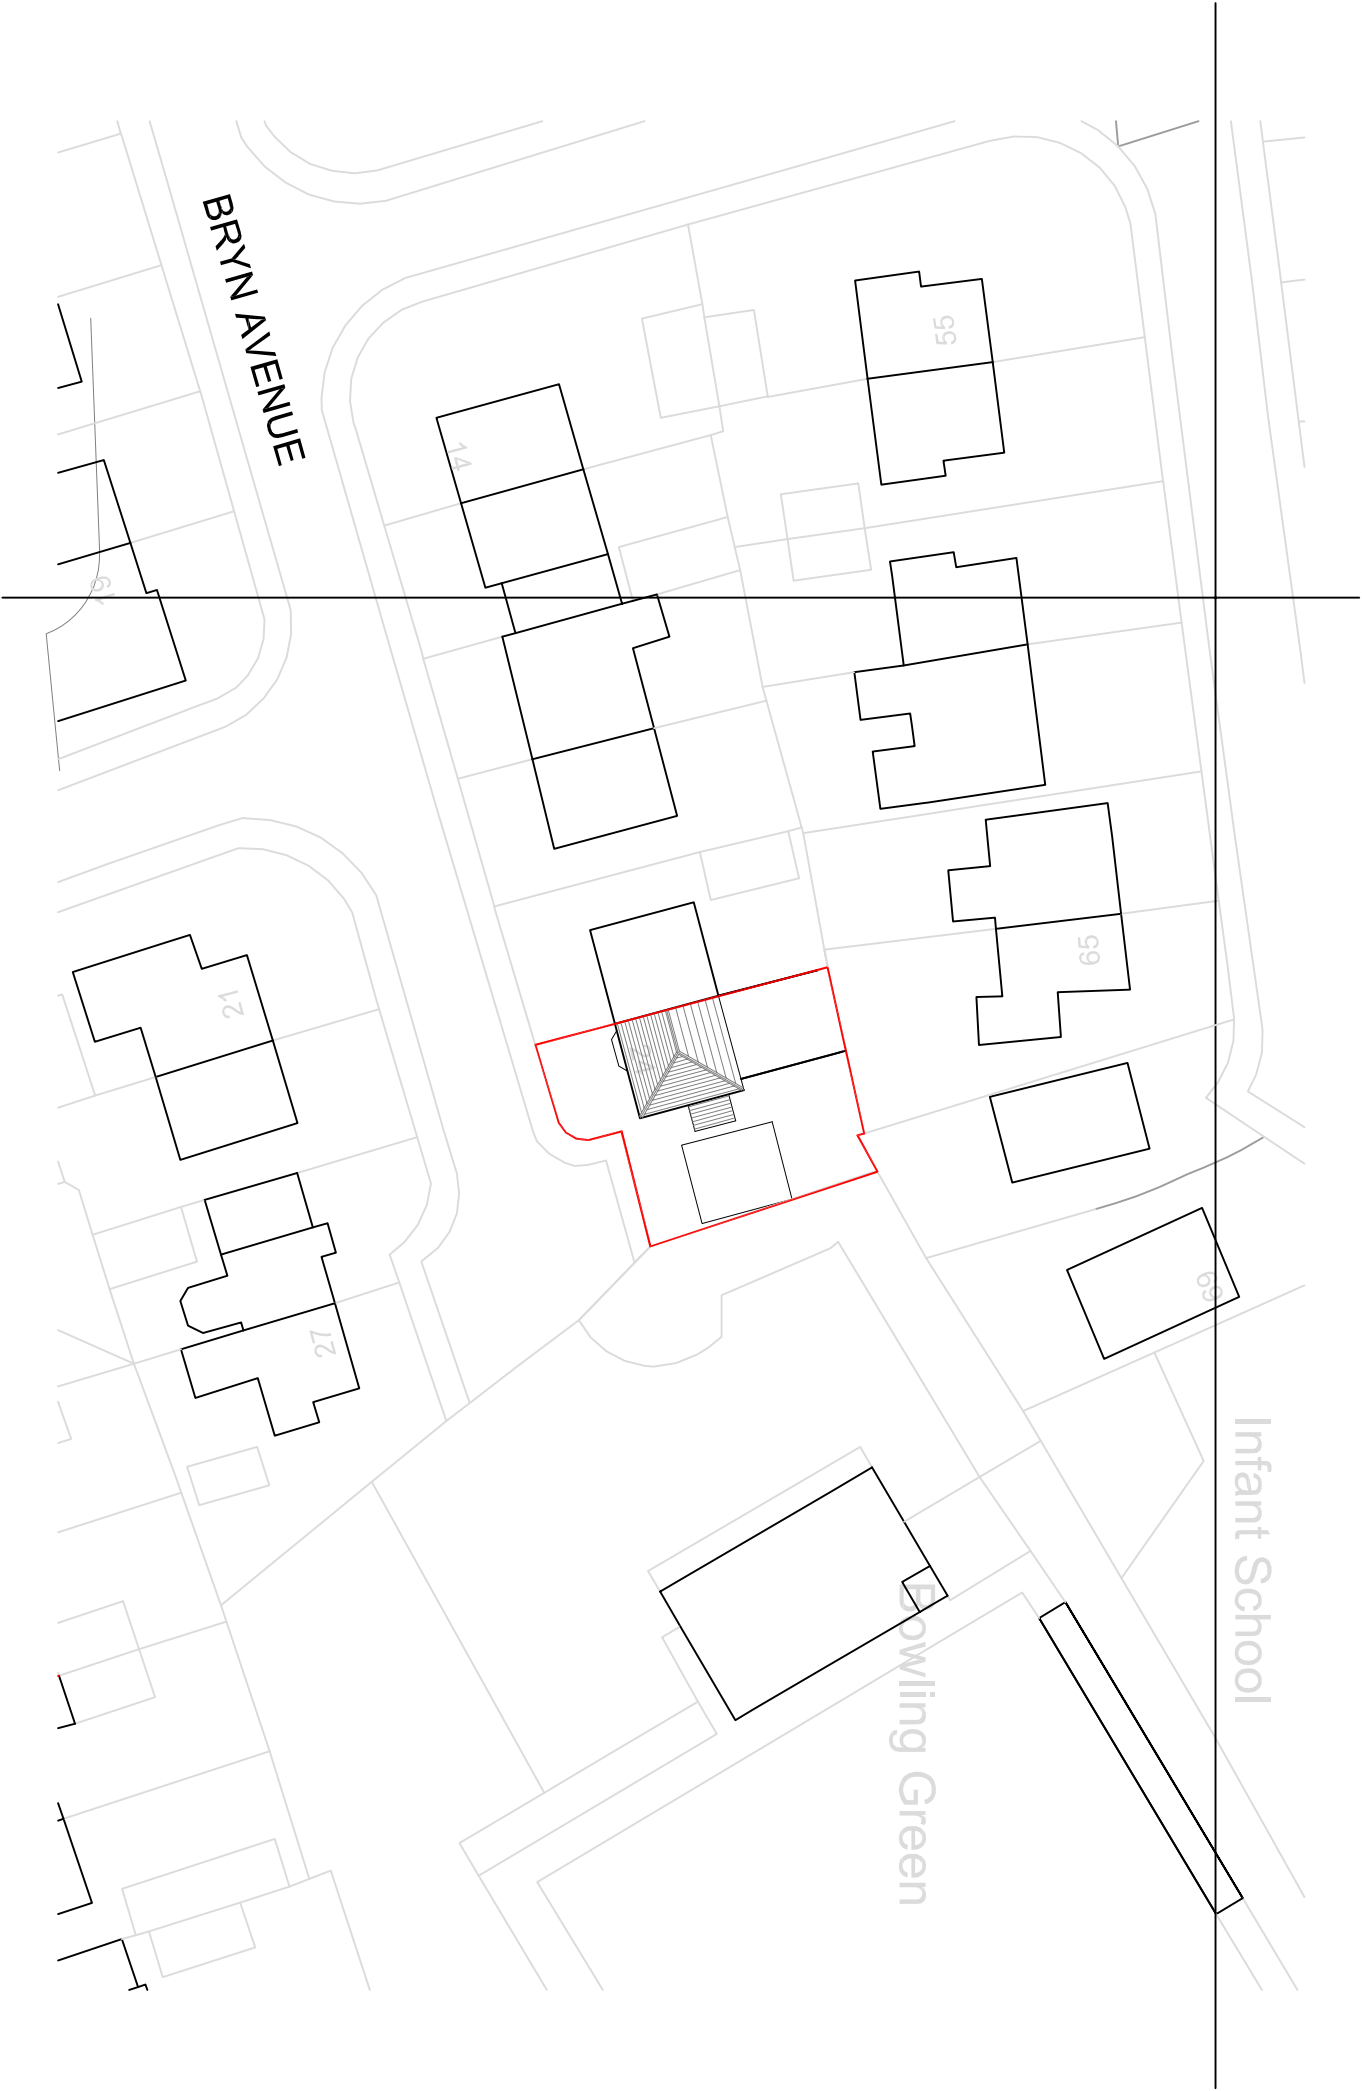

SITE LOCATION PLAN - Scale 1:500

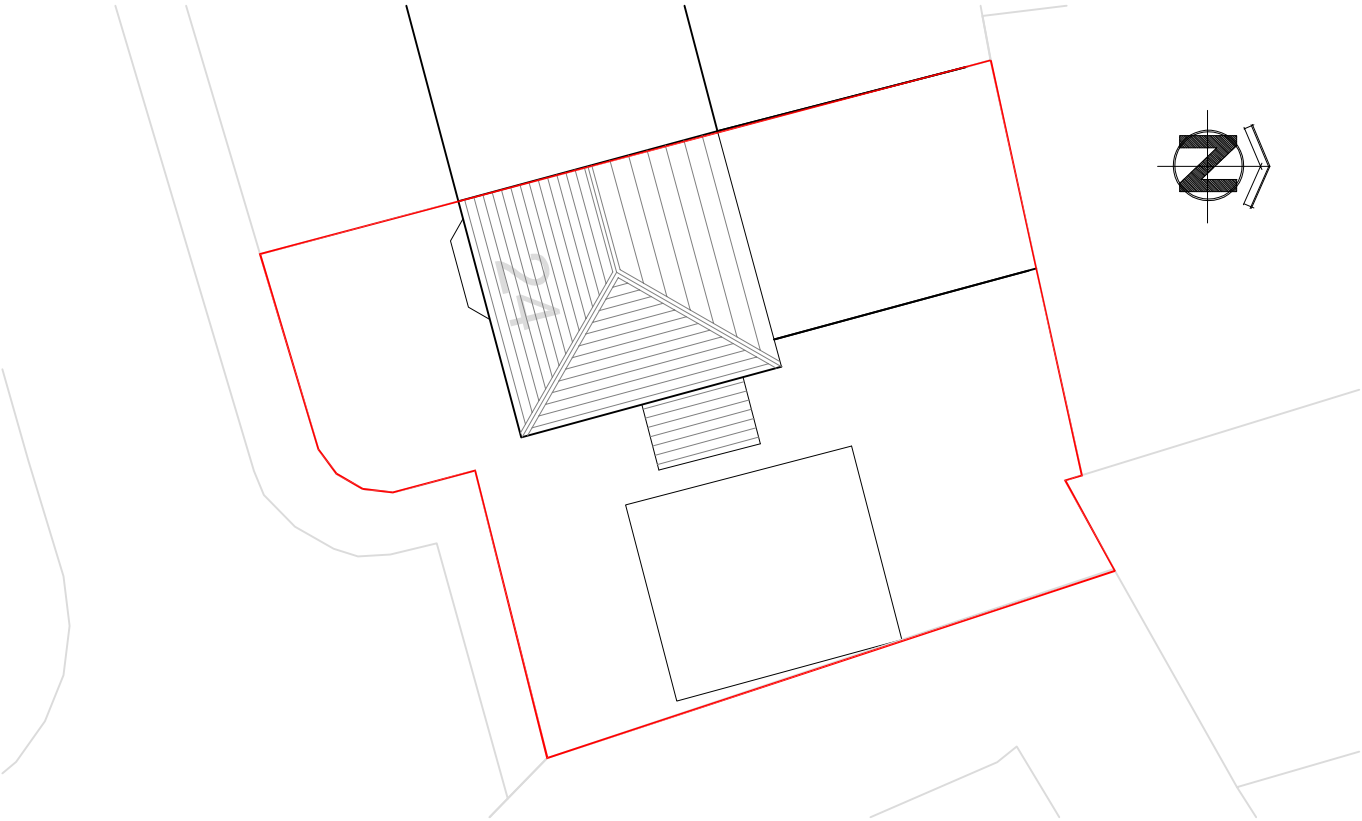

EXISTING SITE PLAN - Scale 1:200

 DESIGN IN SAFETY 57 Charles Street, Brynbo, Wrexham, LL11 5FL Website: www.designinsafety.net E-mail: david@designinsafety.net Telephone: 07734037463  CIAT Association of Chartered Institute of Architects  Chartered Members			
CLIENT: MR & MRS EDWARDS			
ADDRESS: 24, BRYN AVENUE, JOHNSTOWN, WREXHAM, LL14 2SU			
DRAWING TITLE: SITE LOCATION PLAN & EXISTING SITE PLAN			
PROJECT NO: DIS_AD_0070	DRAWING NO: DIS_AD_0070_PL04		
SCALE AT A3: 1:1250	DATE: 10/09/2020	REVISION: A	
All designs are the sole property of Design In Safety and may not be used without written agreement. Any discrepancies must be reported to Design In Safety for clarification. Do not scale off drawings, Site check dimensions are to be taken prior to works commencing.			