


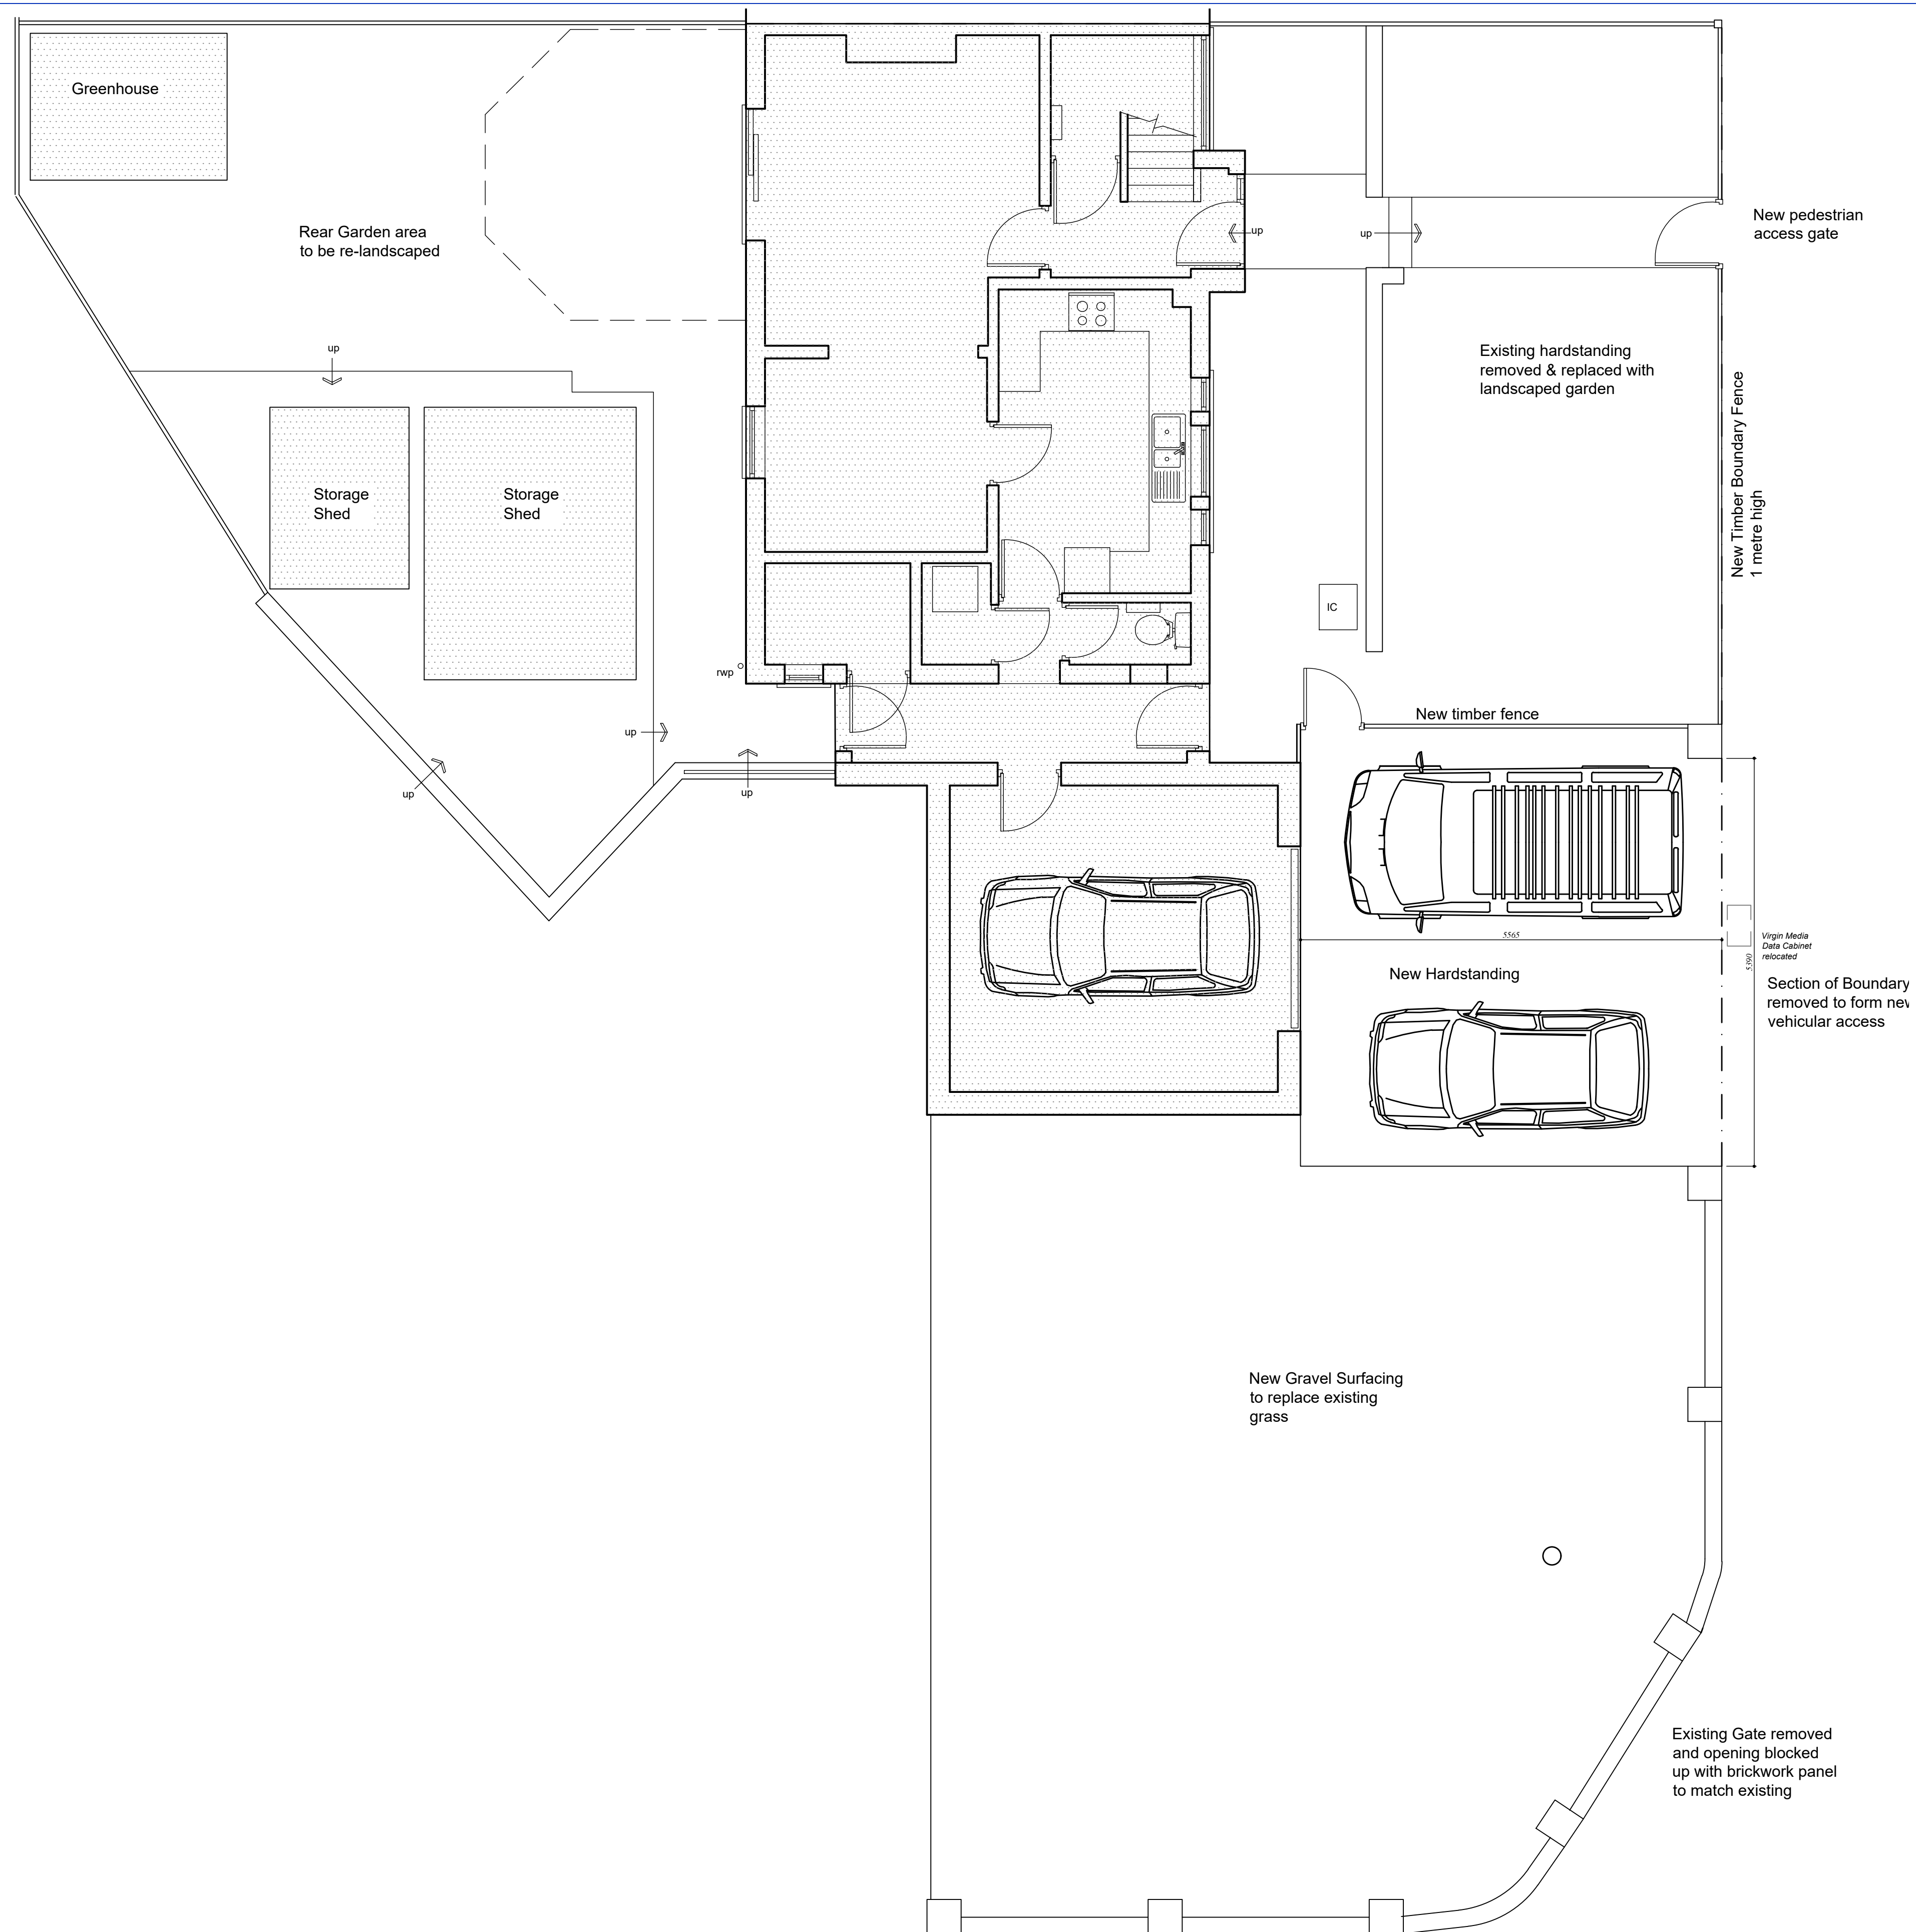

0 1 2 3 4 5 m
SCALE 1 : 50

1. GENERAL NOTE
These drawings have been produced for the purpose of obtaining Planning Permission and/or Building Regulations approval; Not for construction.
CFI Design endeavour to produce drawings that are accurate and precise however dimensions should not be scaled from these drawings.



Project
**1 Rosewood Avenue,
Wrexham LL13 9HE.**

Drawing
**Single Storey Garage Extension
Proposed Site Plan**

Scale	1:50	Drawing Number	
Drawn	F.B		
Date	12/2020		
Status	Planning		

CFI2018_PL04

PROPOSED SITE PLAN 1:50