


This drawing (or any part thereof) may not be copied, transmitted or disclosed to any third party or unauthorized person without written permission of space.

This drawing is to be read in conjunction with all other relevant drawings prepared by consultants and sub-contractors.

Do not scale from this drawing. Work only to printed dimensions. Report any discrepancies to the architect or representatives thereof

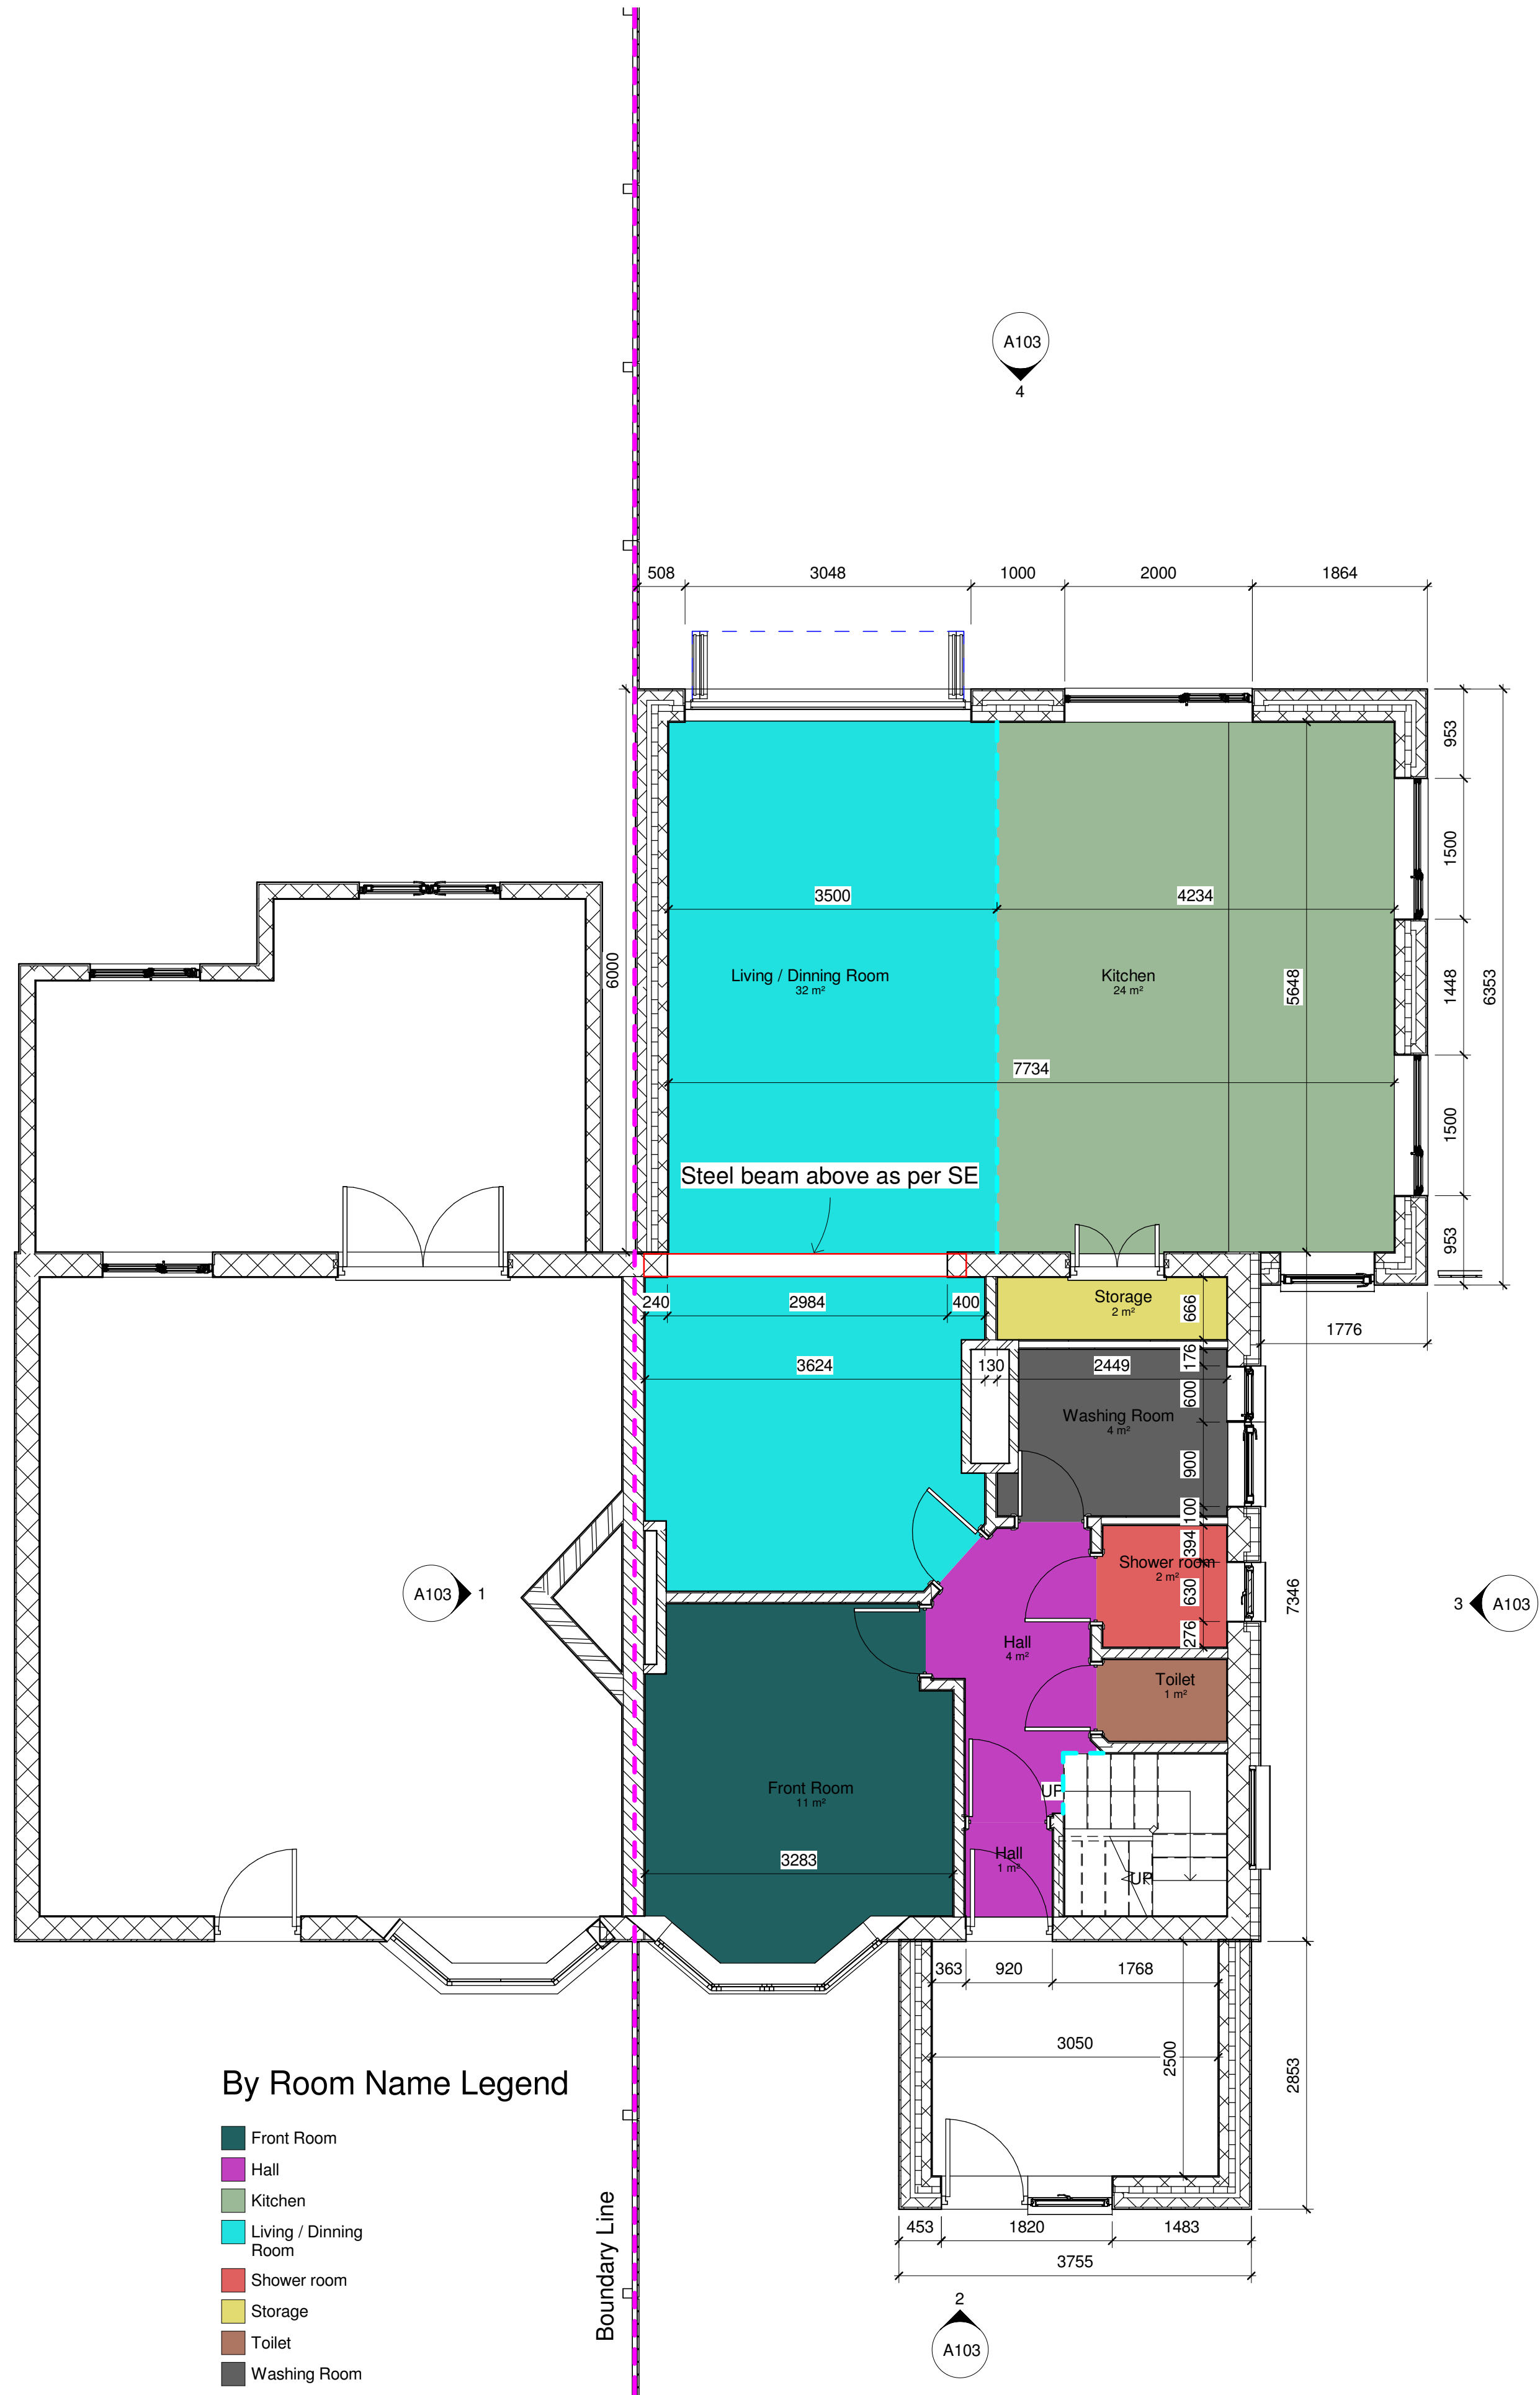

By Room Name Legend

- Front Room
- Hall
- Kitchen
- Living / Dining Room
- Shower room
- Storage
- Toilet
- Washing Room



By Room Name Legend

- Bathroom
- Bedroom 1
- Bedroom 2
- Bedroom 3
- Hall
- Office
- Staircase

Rev	Description	Date
A	Updated to client comments	15/09/20
B	Updated to client comments	18/09/20
C	Updated to client comments	09/11/20

CODE	SUITABILITY DESCRIPTION

STATUS	PURPOSE OF ISSUE



Space Architectural Ltd.
121 Penny Lane
Haydock, St. Helens
WA110QX
stuart@space-architectural.co.uk

PROJ Briarwood, Llwyneinion Road,
Legacy Rhostyllen,
Wrexham LL14 4ET

TITLE

Proposed Plans

CLIENT

Mrs Paulina Jecz

DRAWN BY RM	CHECKED BY RM	DATE 09/10/20
----------------	------------------	------------------

SCALE (@ A1) 1 : 50	PROJECT NUMBER 1057
------------------------	------------------------

DRAWING NUMBER A104	REV C
------------------------	----------

1 Ground Floor Plan
1 : 50

2 1st Floor Plan
1 : 50