




Existing Roof to house
to be replaced. With
the existing chimney to
be removed.

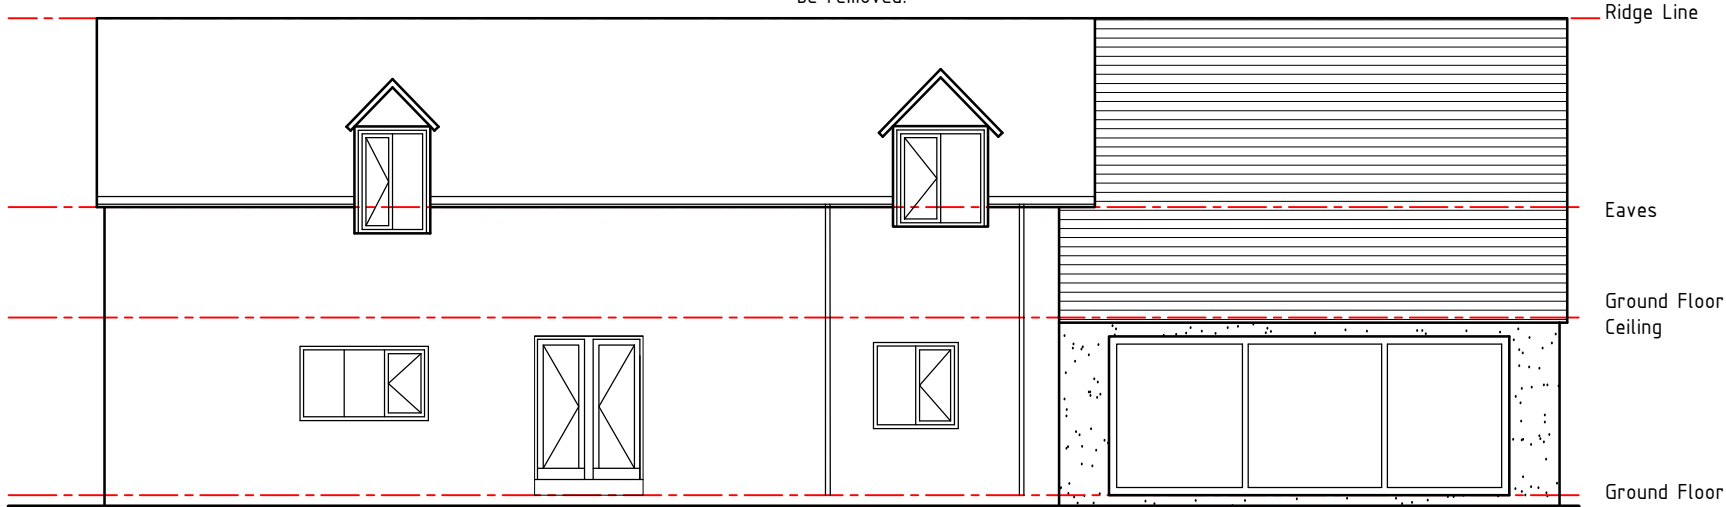


Front Elevation

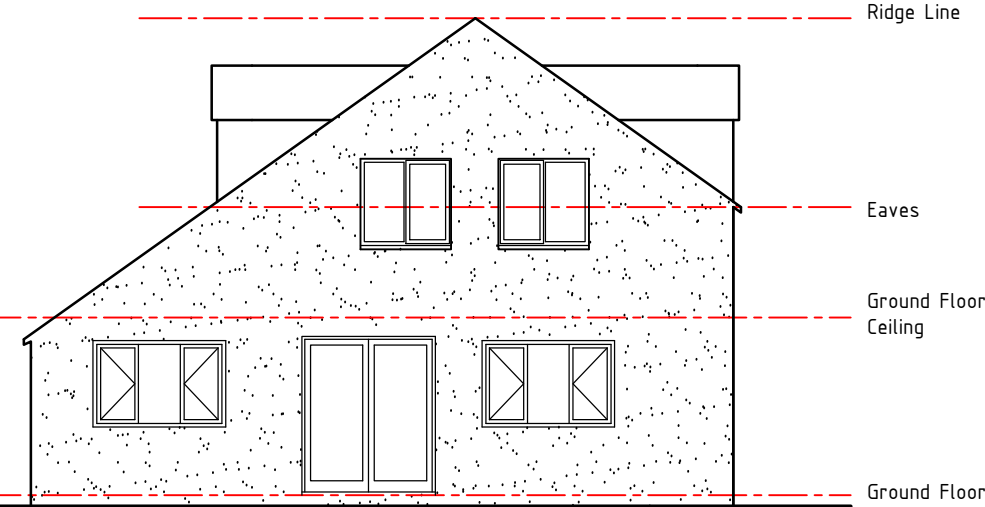


Side 01 Elevation

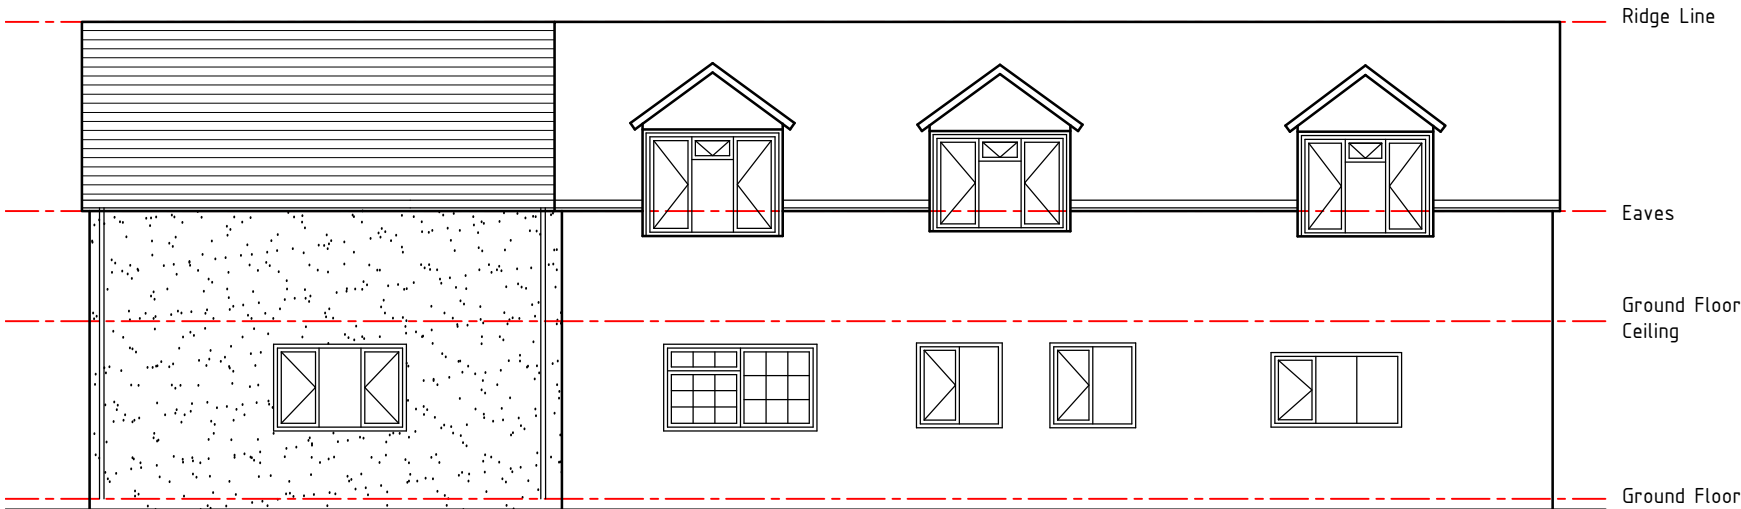

Rear Elevation

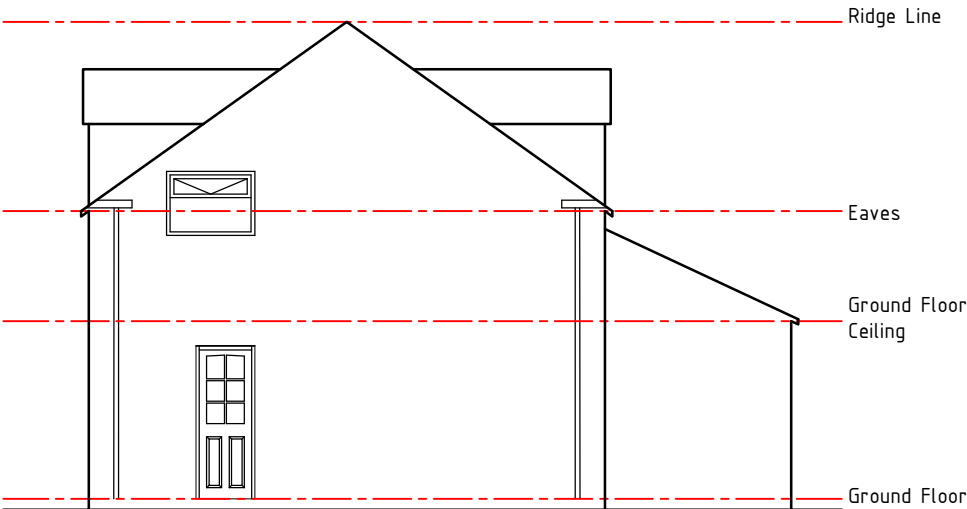

Side 02 Elevation

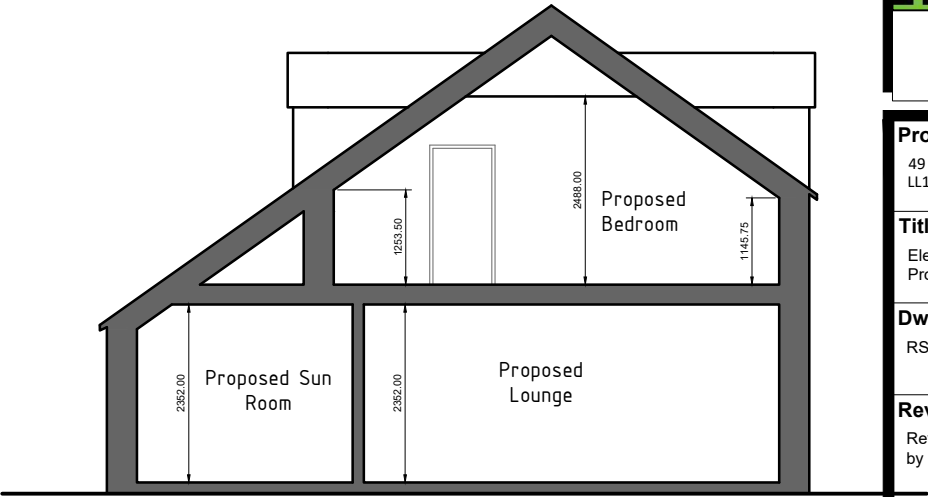

HDS ARCHITECTURAL SERVICES

HDS Architectural Services, The Foundry,
15 Yorke Street, Wrexham
LL13 8LW
Tel (01978) 345250
www.hdsarchitectural.co.uk

Project; 49 Russell Street, Cefn Mawr, Wrexham, LL14 3BL	
Title; Elevations as Proposed	Scale (A3); 1:100
Dwg No; RS/PD/06-A	Date; September 2020
Revision; Rev A - Drawings updated to suit comments by client - 02-11-20.	