




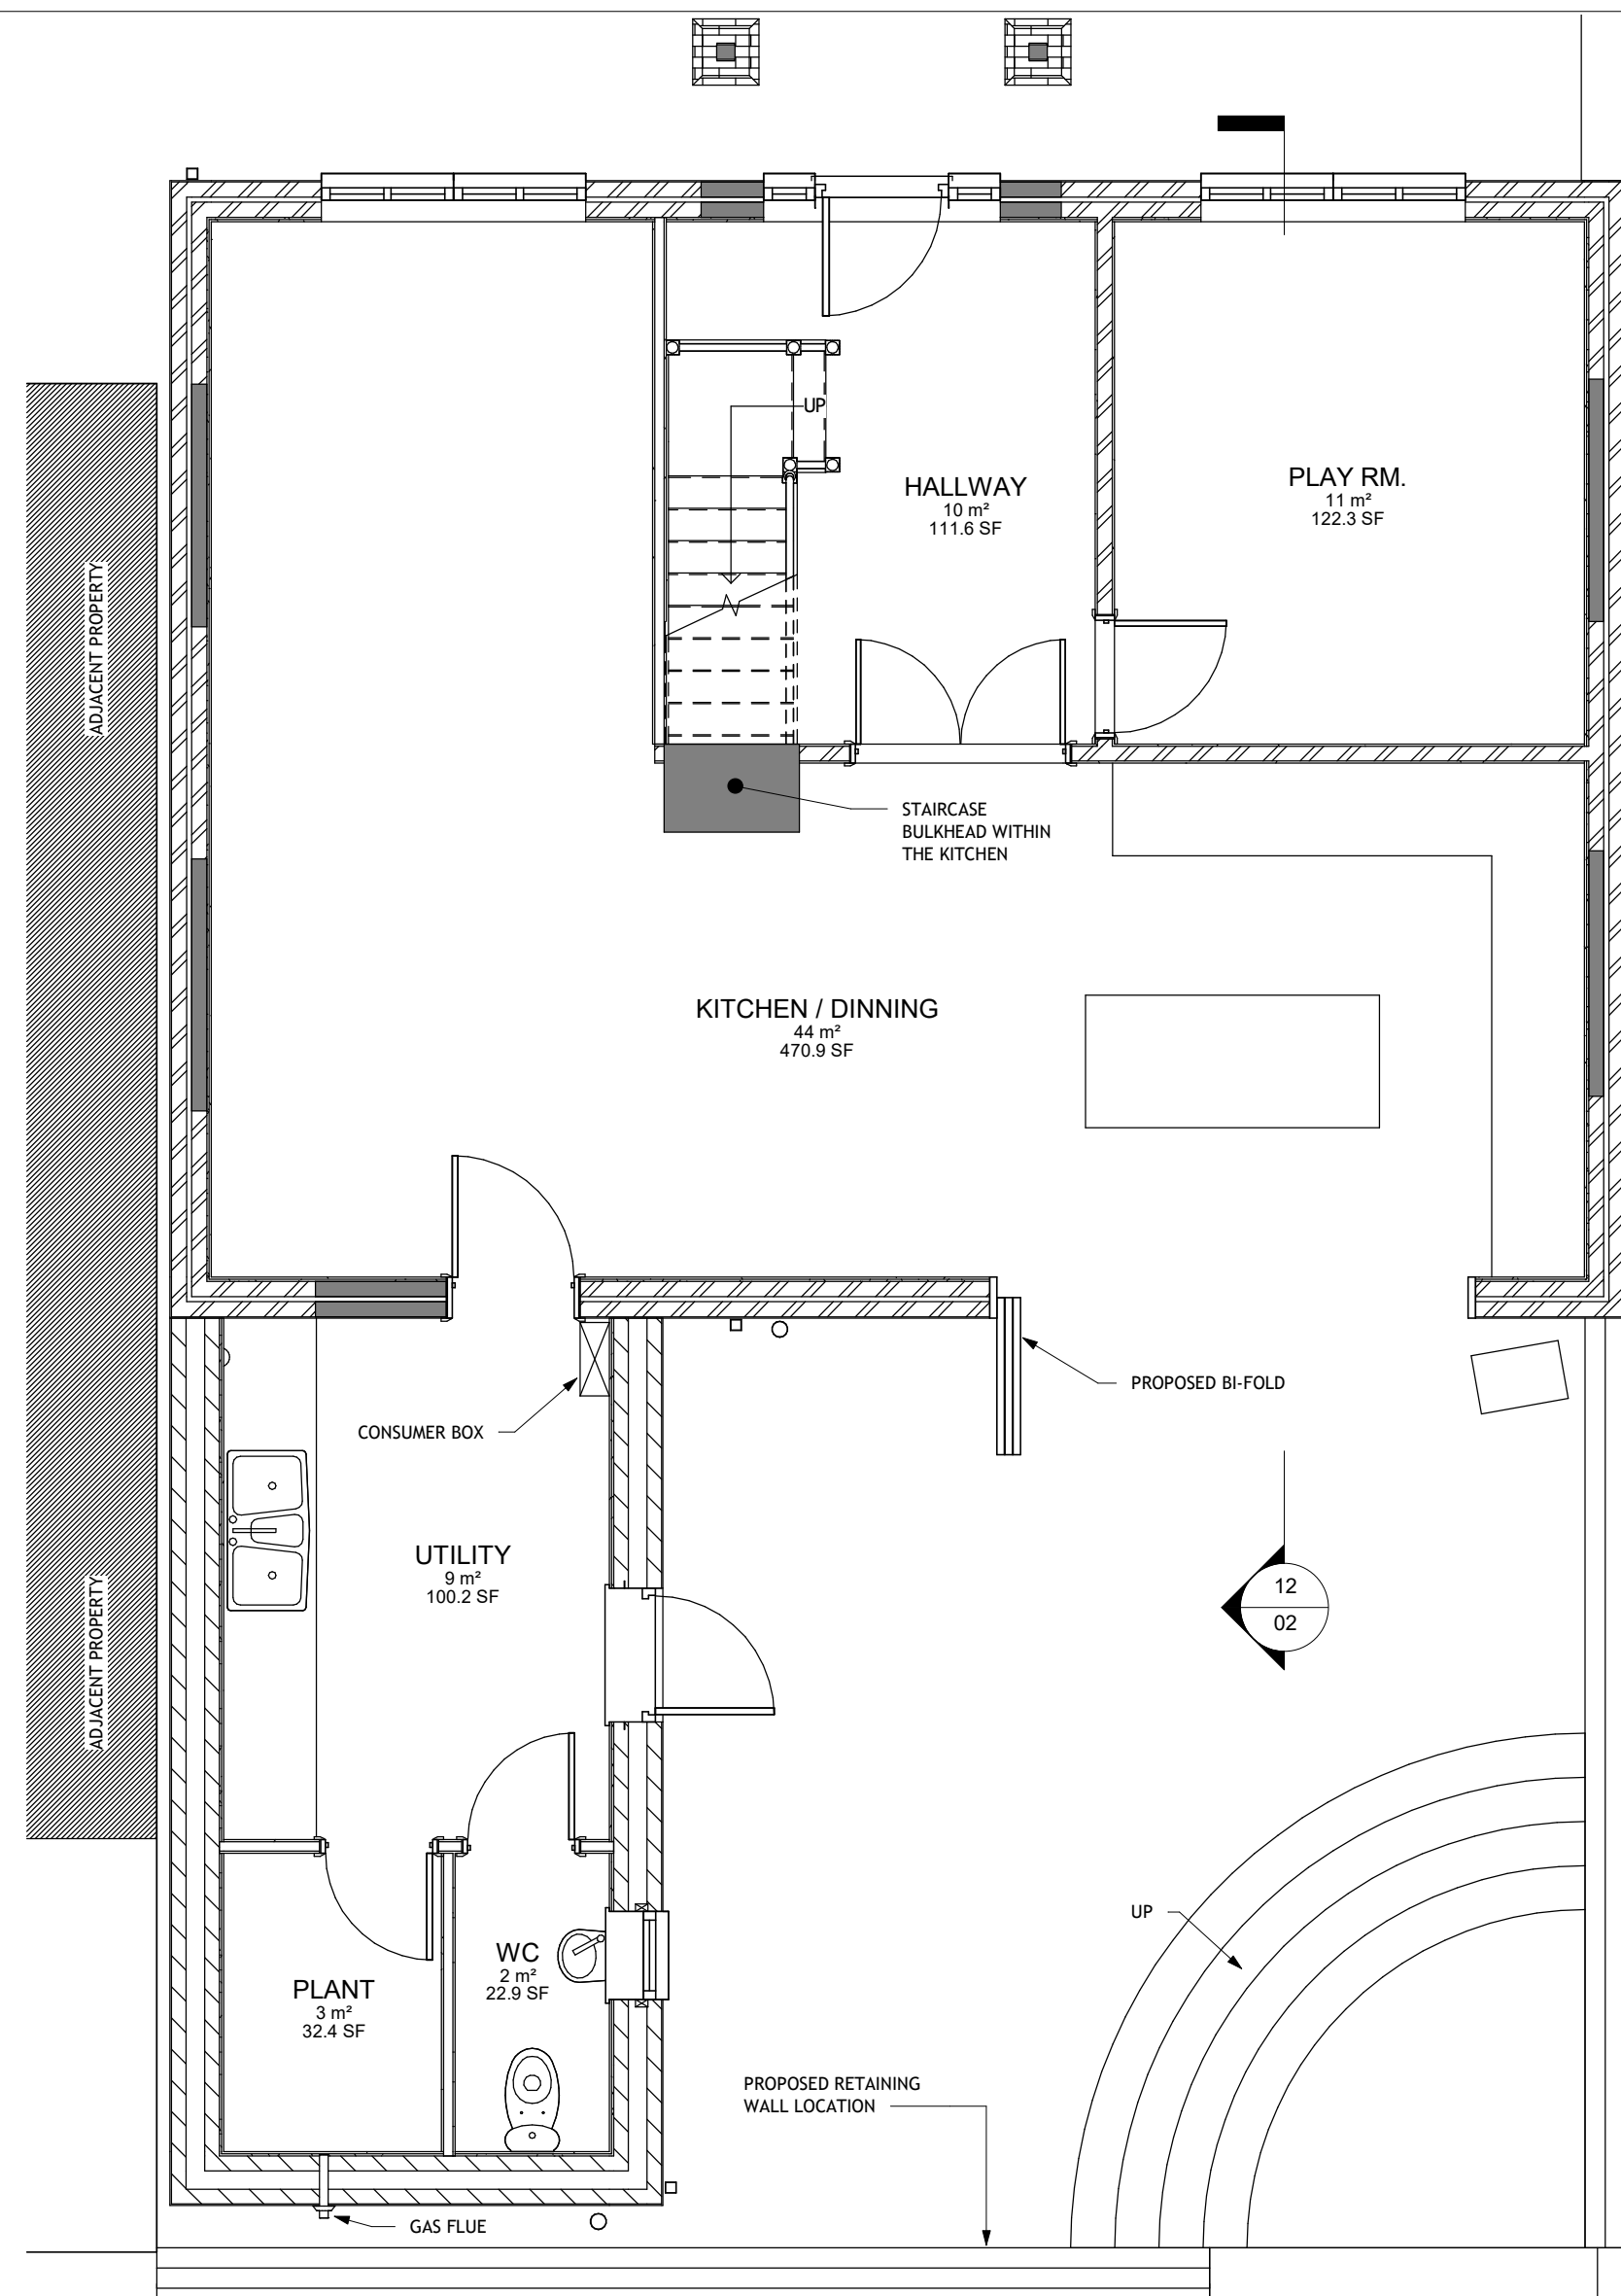


1 PROPOSED - GROUND FLOOR
1 : 50

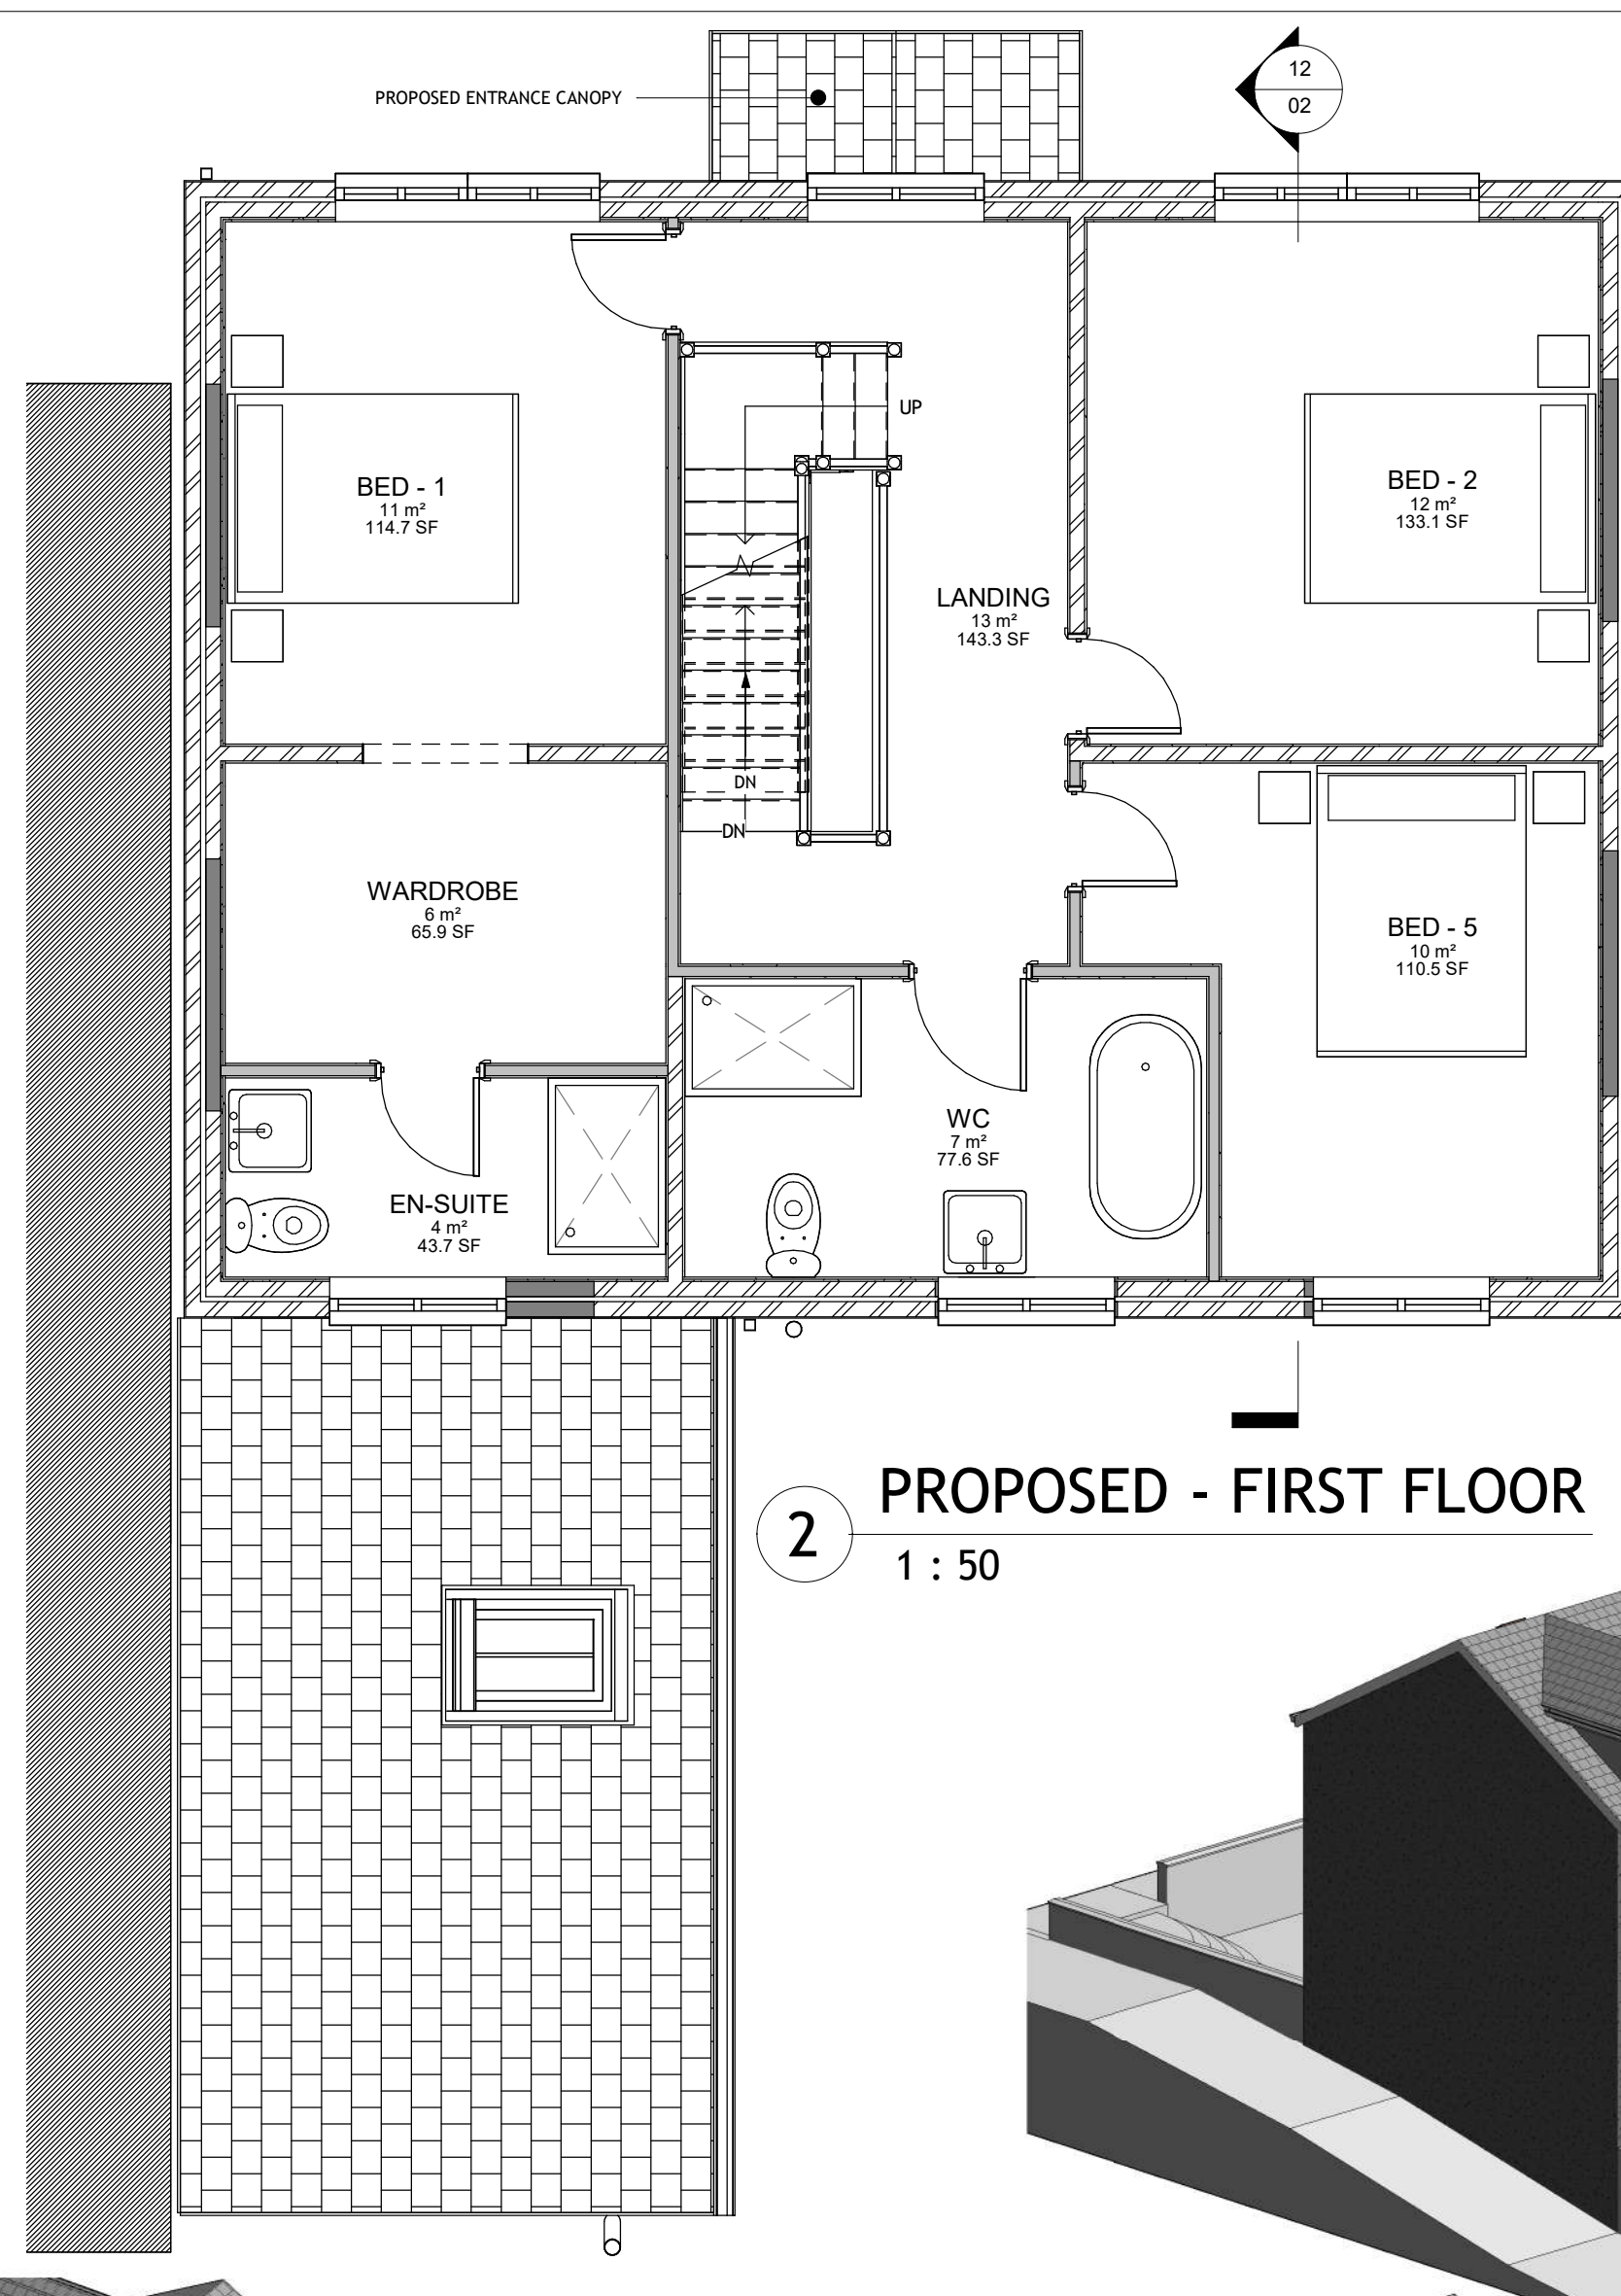


2 PROPOSED - FIRST FLOOR
1 : 50

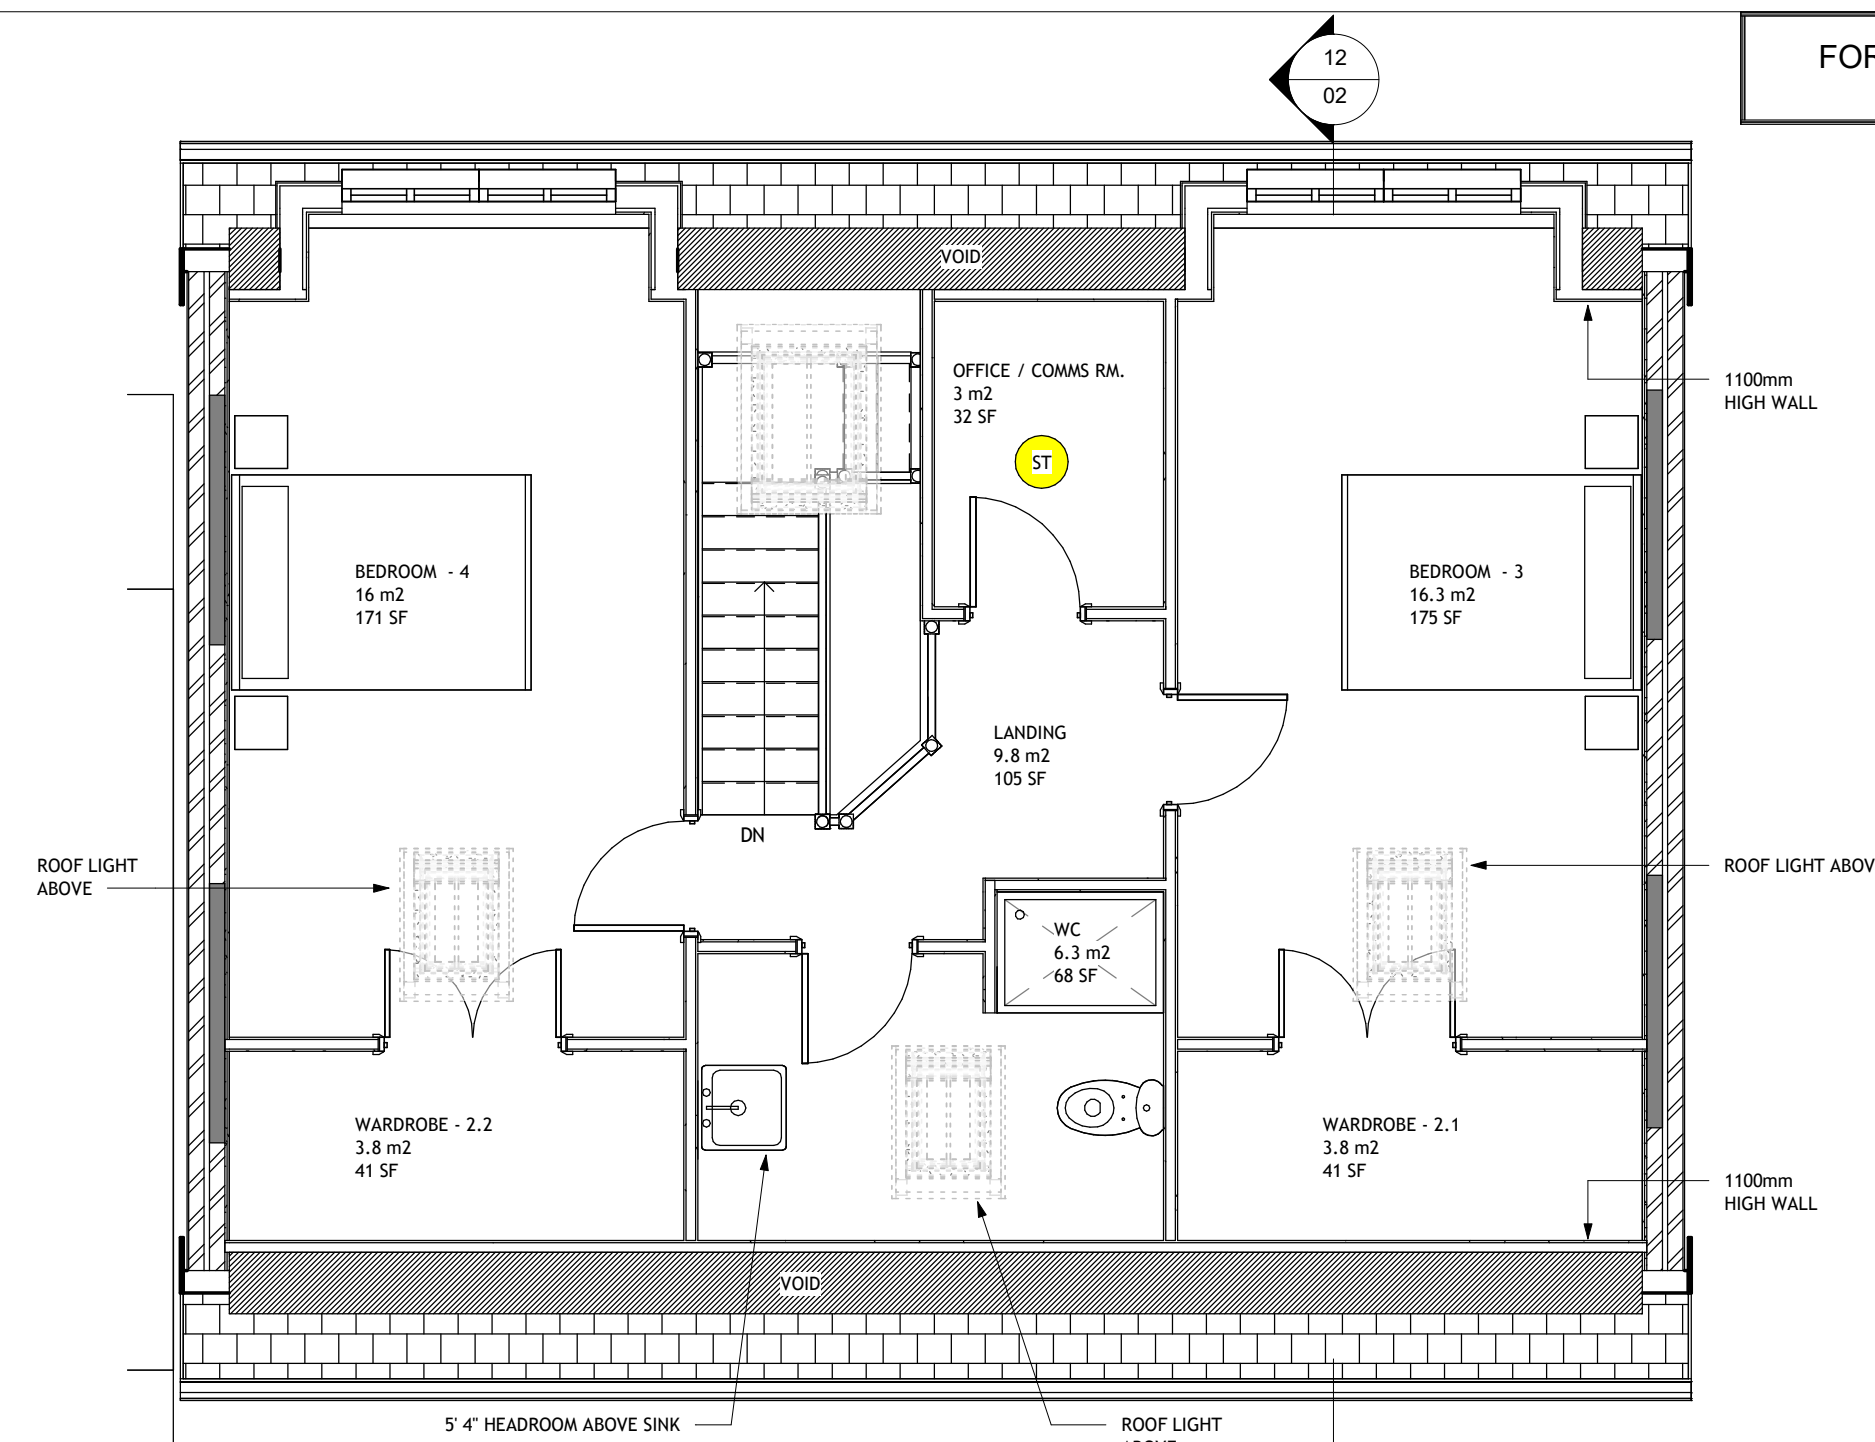



3 PROPOSED - SECOND FLOOR
1 : 50

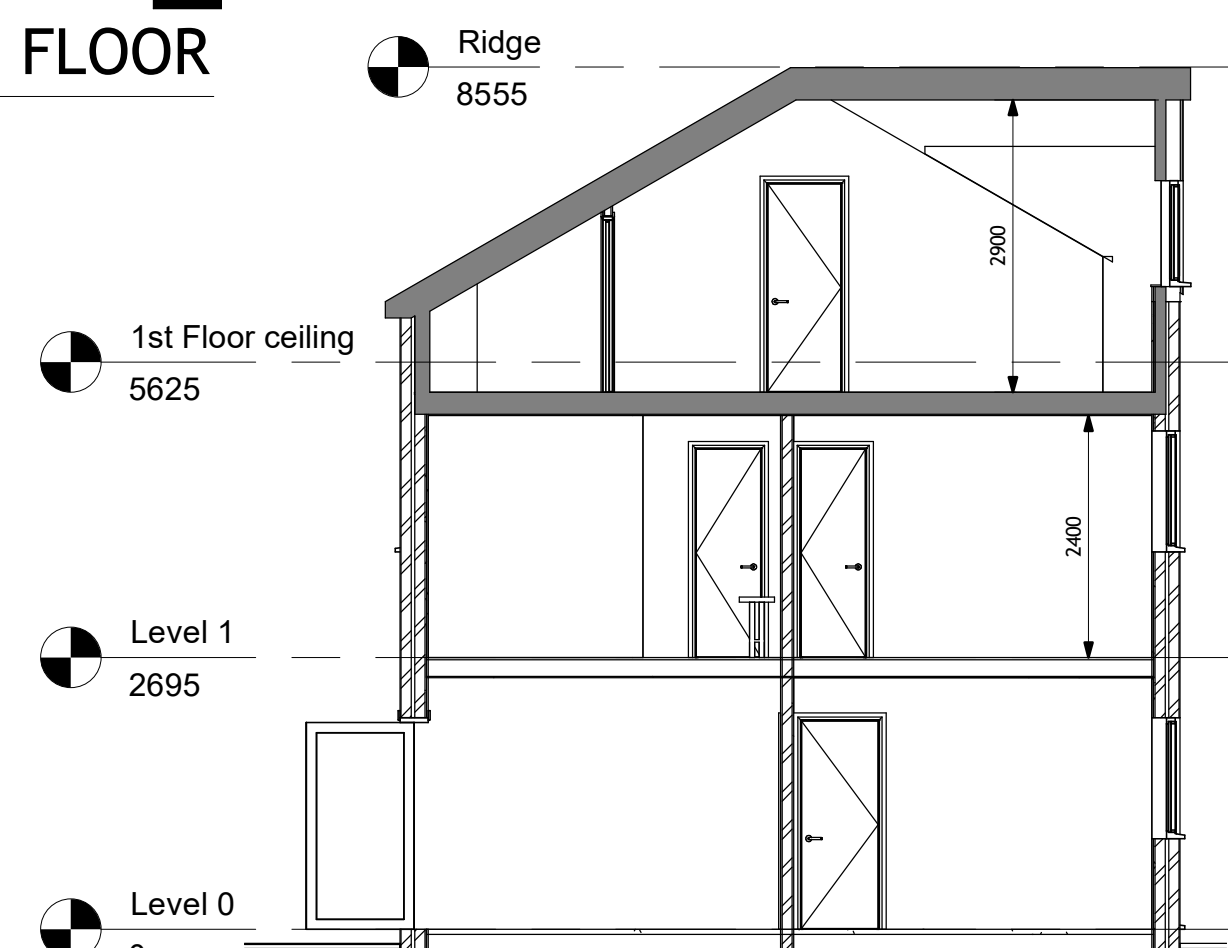


12 PROPOSED CROSS SECTION
1 : 75

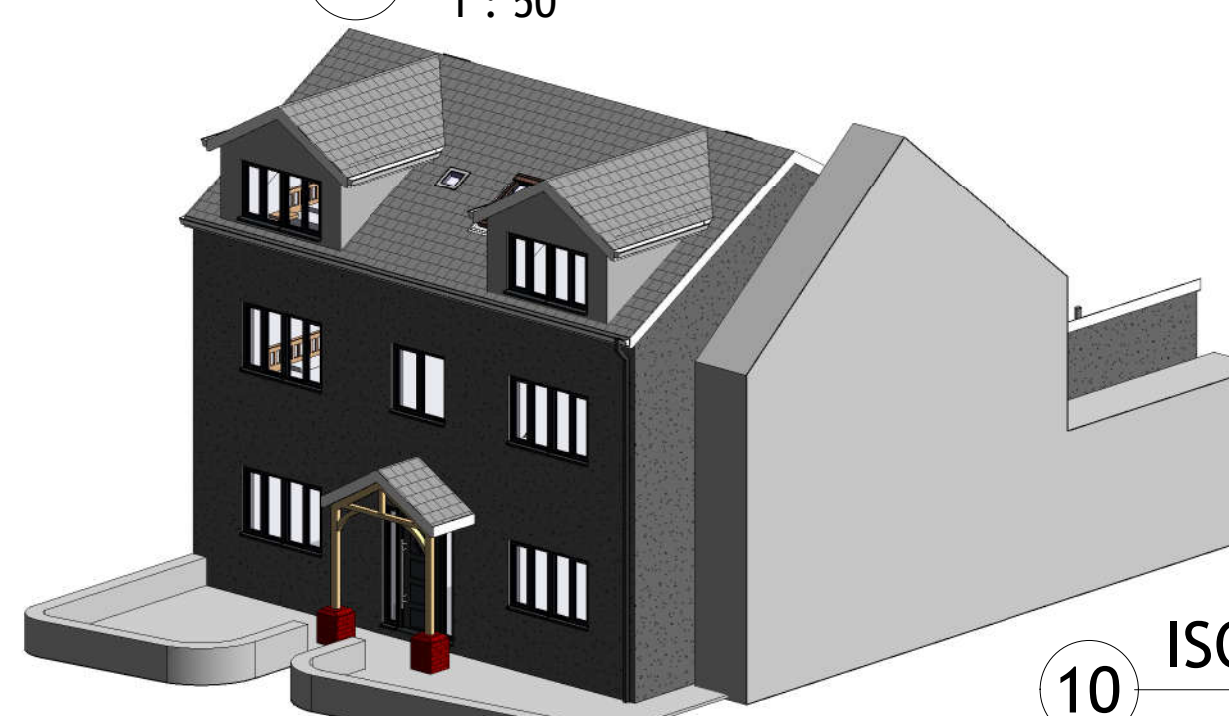

10 ISOMETRIC

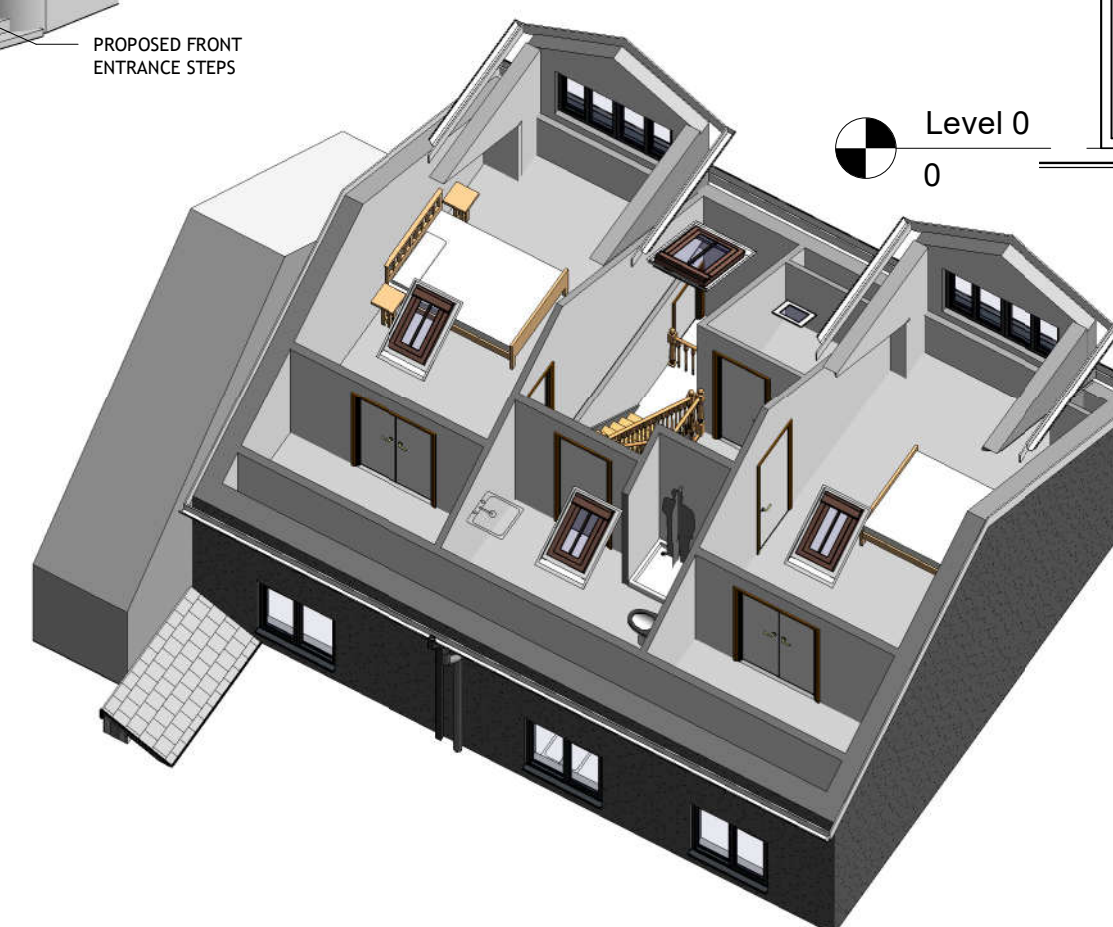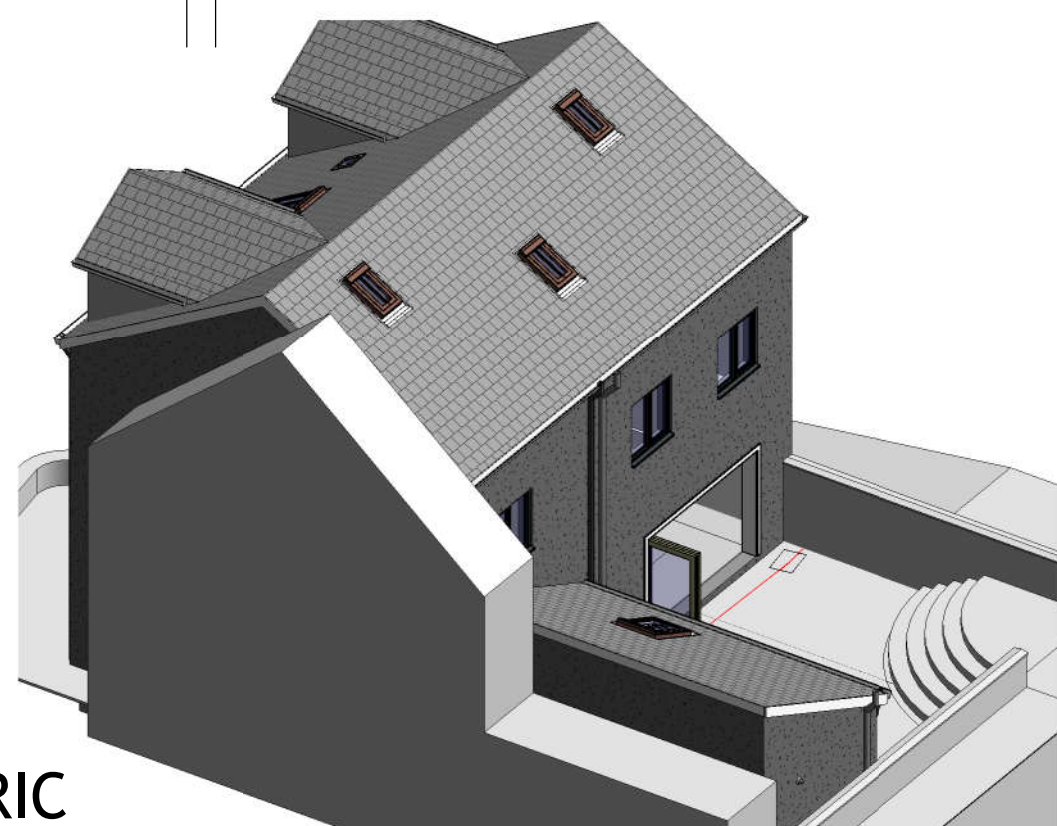


4 PROPOSED FRONT ELEVATION
1 : 100

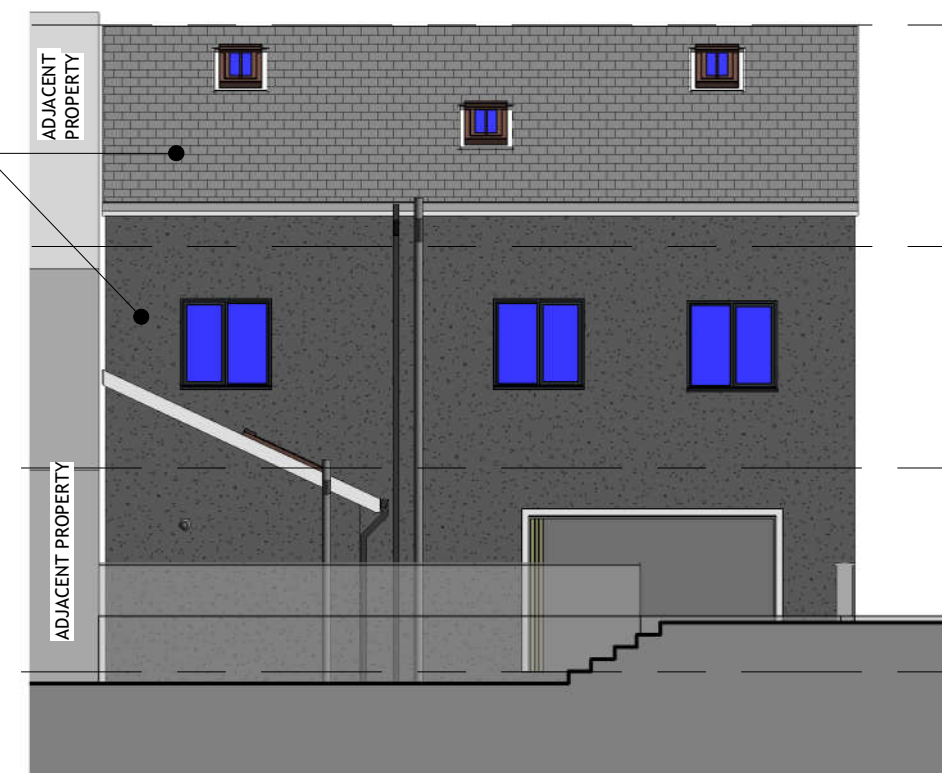

5 PROPOSED REAR ELEVATION
1 : 100



6 PROPOSED - SIDE ELEVATION 1
1 : 100

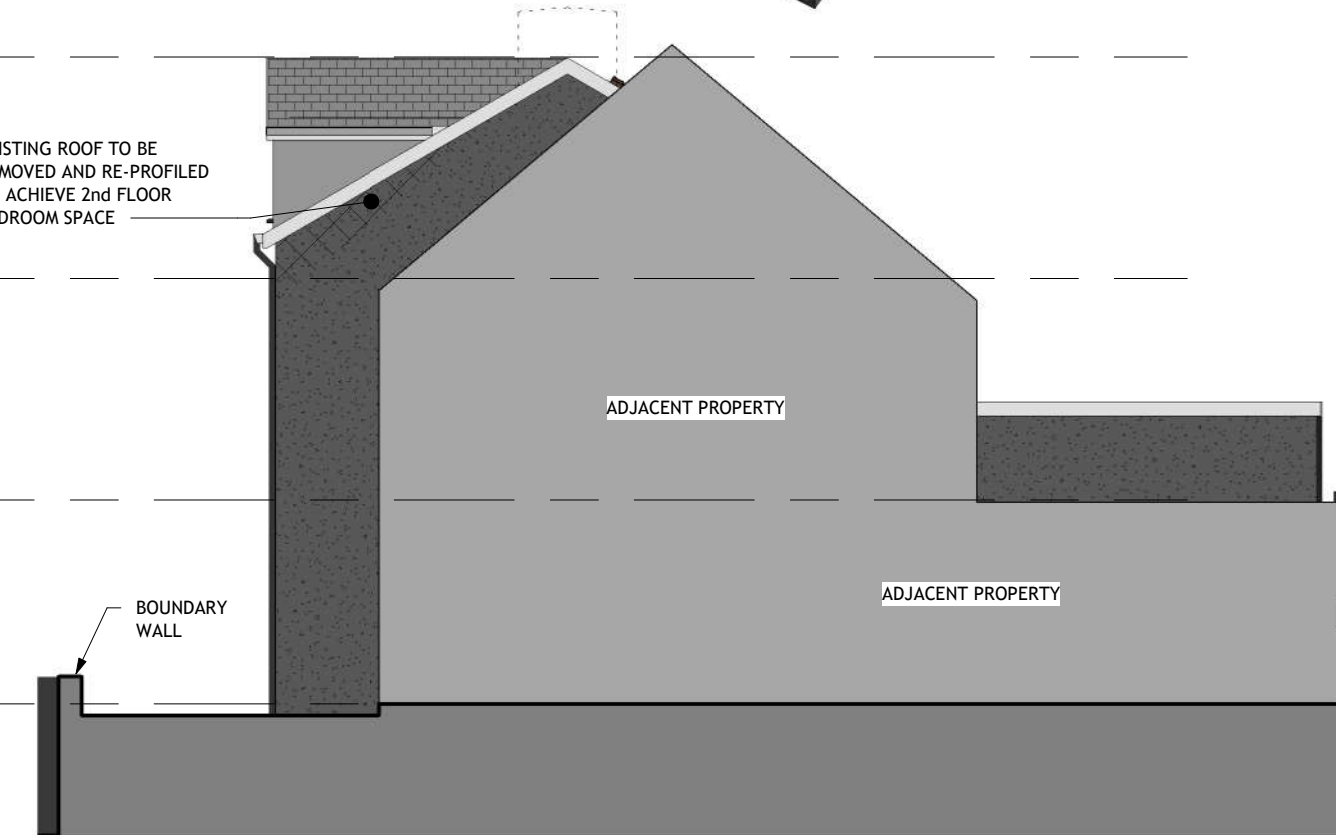

7 PROPOSED - SIDE ELEVATION 2
1 : 100

FOR CONSTRUCTION PURPOSES DO NOT SCALE			
DRAWING STATUS:			
PLANNING APPROVAL			
CLIENT:			
Mr & Mrs D. RAWLINSON			
PROJECT:			
PROPOSED GRD, 1st & ROOF ALTERATIONS TO, WHITTINGTON COTTAGE, TOP ROAD, SUMMERHILL LL11 4TA			
TITLE:			
PLANS AND ELEVATIONS AS PROPOSED			
DRAWN BY:		DATE:	
CAD		FEB. '20	
SCALE:		REV:	
As indicated		P3	