



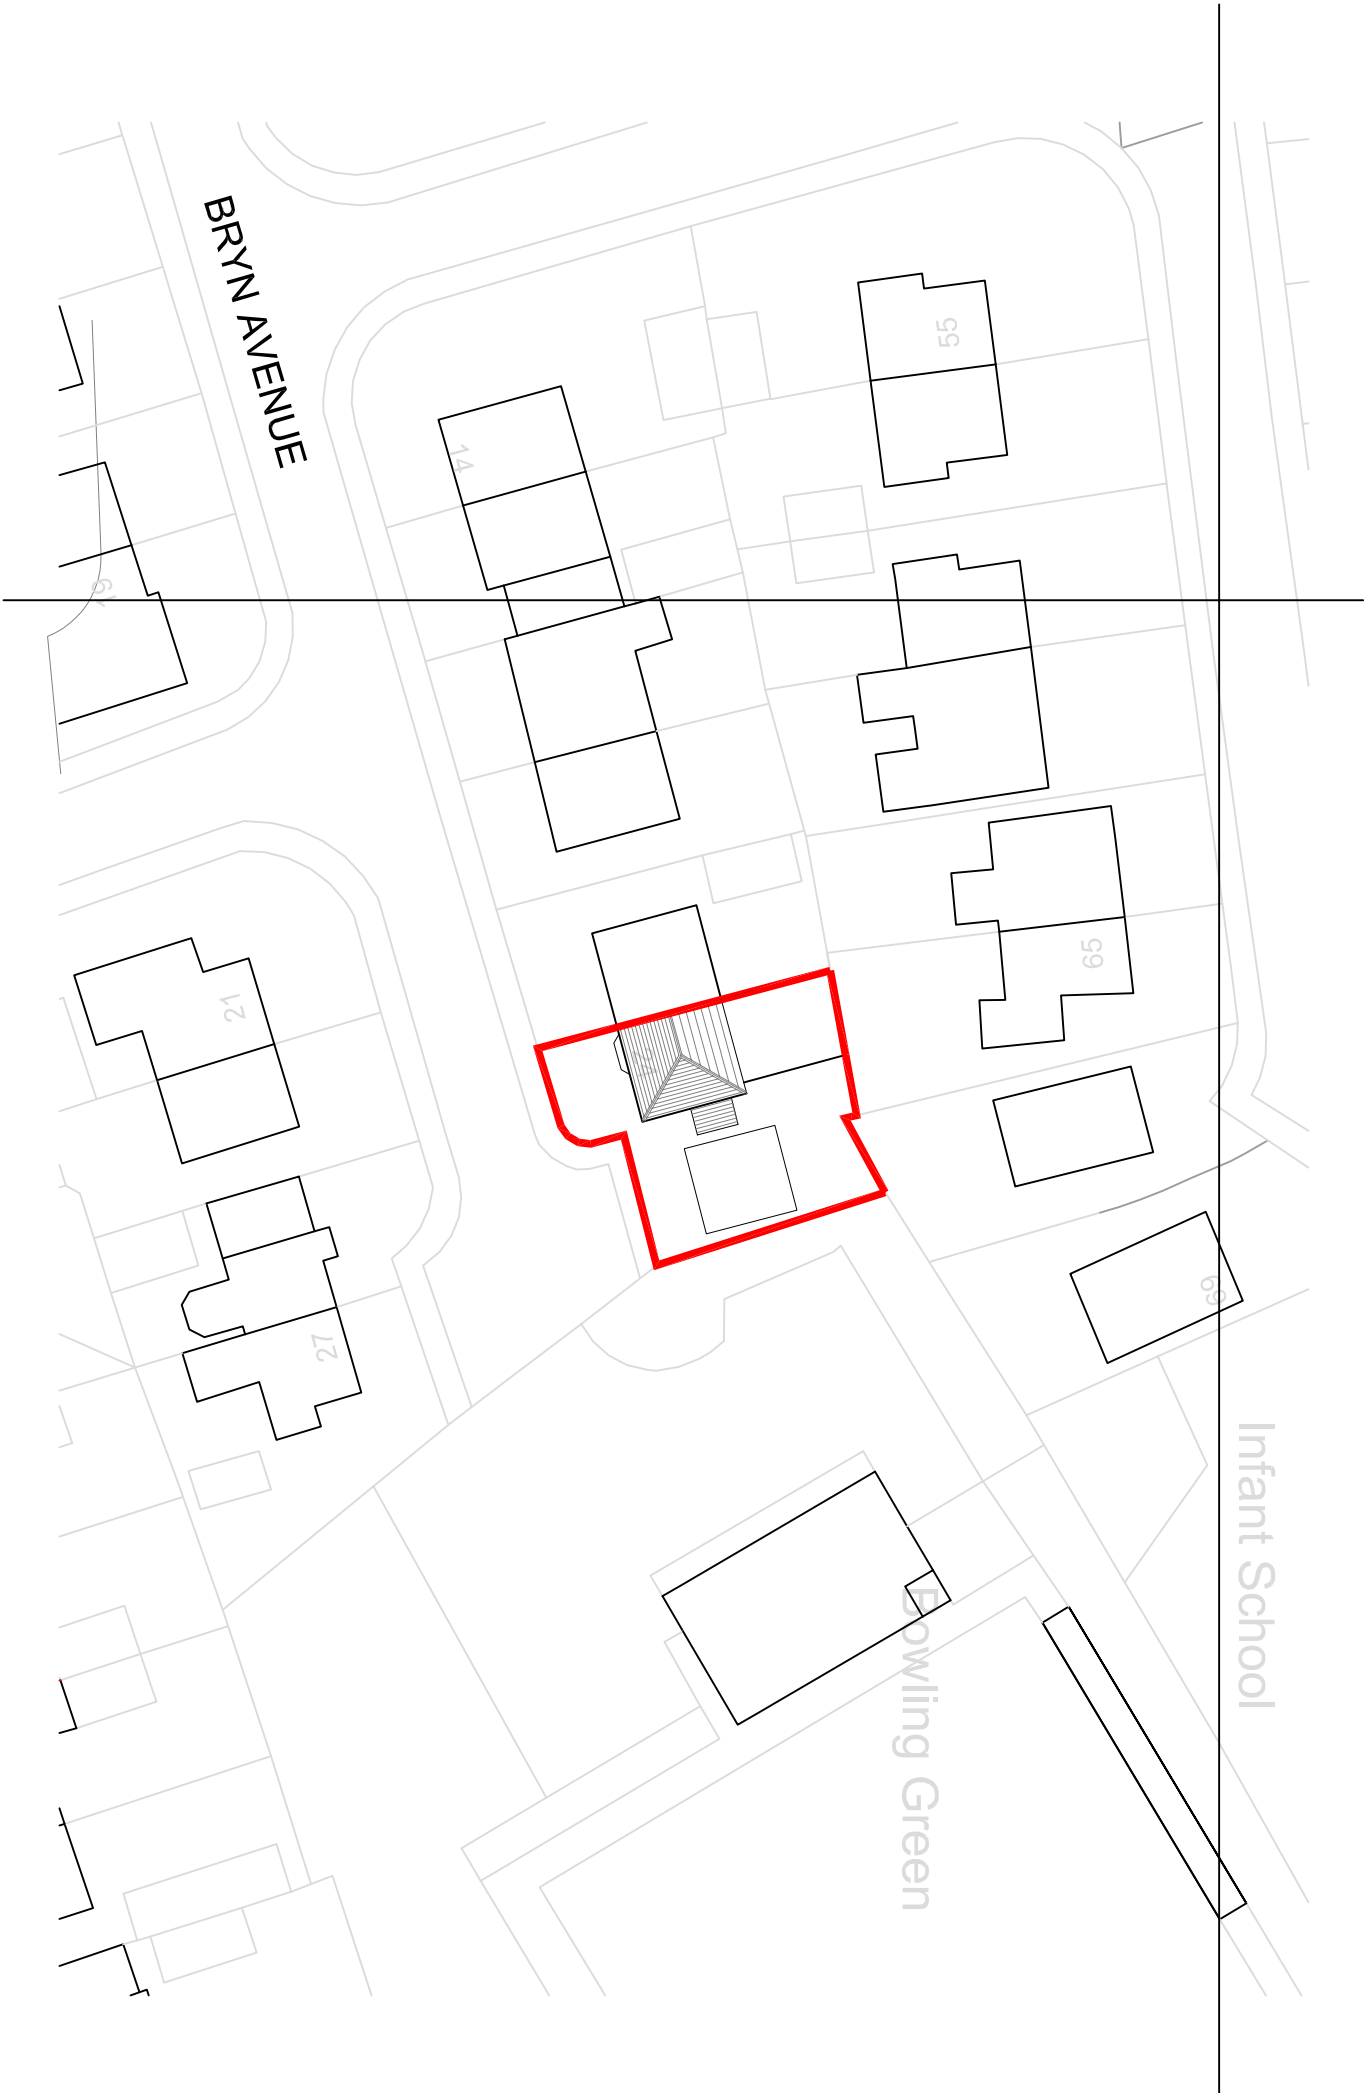

SITE LOCATION PLAN - Scale 1:500

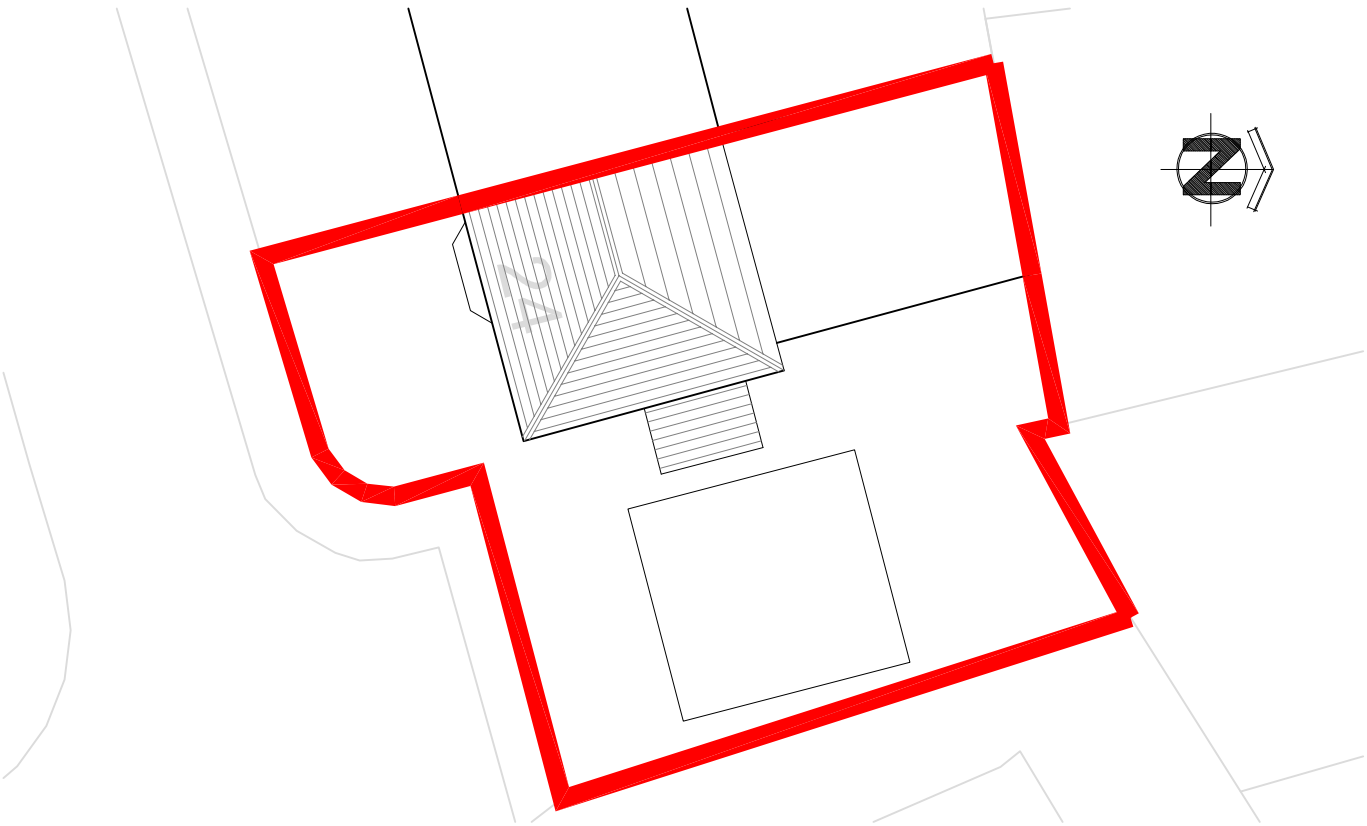

EXISTING SITE PLAN - Scale 1:200

 DESIGN IN SAFETY 57 CHARLES STREET, BRYNBO, WREXHAM, LL14 5FL TEL. 07734 037463 EMAIL david@designinsafety.net WEBSITE www.designinsafety.net				
CLIENT				
MR & MRS EDWARDS				
ADDRESS				
24 BRYN AVENUE, JOHNSTOWN, WREXHAM, LL14 2SU				
DRAWING TITLE				
LOCATION PLAN & EXISTING SITE PLAN				
PROJECT NO	DRAWING NO	SCALE @ A1	REVISION	
DIS_AD_0070	DIS_AD_0070_PL01	1:1250	B	
				DATE
				06/04/20
DO NOT SCALE - Any queries or discrepancies to be referred to Design In Safety for clarification.				