

This drawing is © C4 Projects and is not to be copied, reproduced or re-distributed either in whole or in part without the prior written permission of the originator.

The originator shall have no responsibility for any liability, loss, cost, damage or expense arising from or relating to any use of this document other than for its intended purposes on this project.

This drawing shall be read in conjunction with all other relevant drawings, specifications and associated documentation. Any discrepancies, errors or omissions are to be reported to the originator before proceeding with work.

All dimensions are to be checked on site by the contractor prior to proceeding with any work. This drawing shall not be scaled to ascertain any dimensions, work to figured dimensions only.


DISCLAIMER
When this drawing is issued in CAD, it is an uncontrolled version issued for information only, to enable the recipient to prepare their own documents/ drawings for which they are solely responsible.

SOFTWARE INTEROPERABILITY
C4 Projects prepared this drawing using Autodesk® REVIT® Architecture.
C4 Projects does not accept liability for any loss or degradation of any information held in the drawing resulting from the translation from the original file format to any other file format or from the recipients reading of it in any other programme.

Hazard Identification		
ref	hazard	date


MATERIALS NOTES:

01. Pre-cast concrete edge beam to perimeter of building below cladding.
02. Profiled metal cladding: Colourcoat LG - Albatross Grey, to match existing.
03. Profiled metal cladding: Colourcoat LG - Merlin Grey, to match existing.
04. Highline PPC capping and associated rainwater goods and drainage system or similar approved in Blue (RAL to match existing).
05. Metal trapezoidal Roof Panel: Colourcoat LG - Goosewing Grey, to match existing.
06. Multiwall polycarb rooflight, to match existing.
07. 3000mm Dock leveller doors, RAL 9002.
08. Overhead sectional doors - RAL 9002, to match existing.
09. Steel Fire Exit Door - RAL 9002, to match existing.

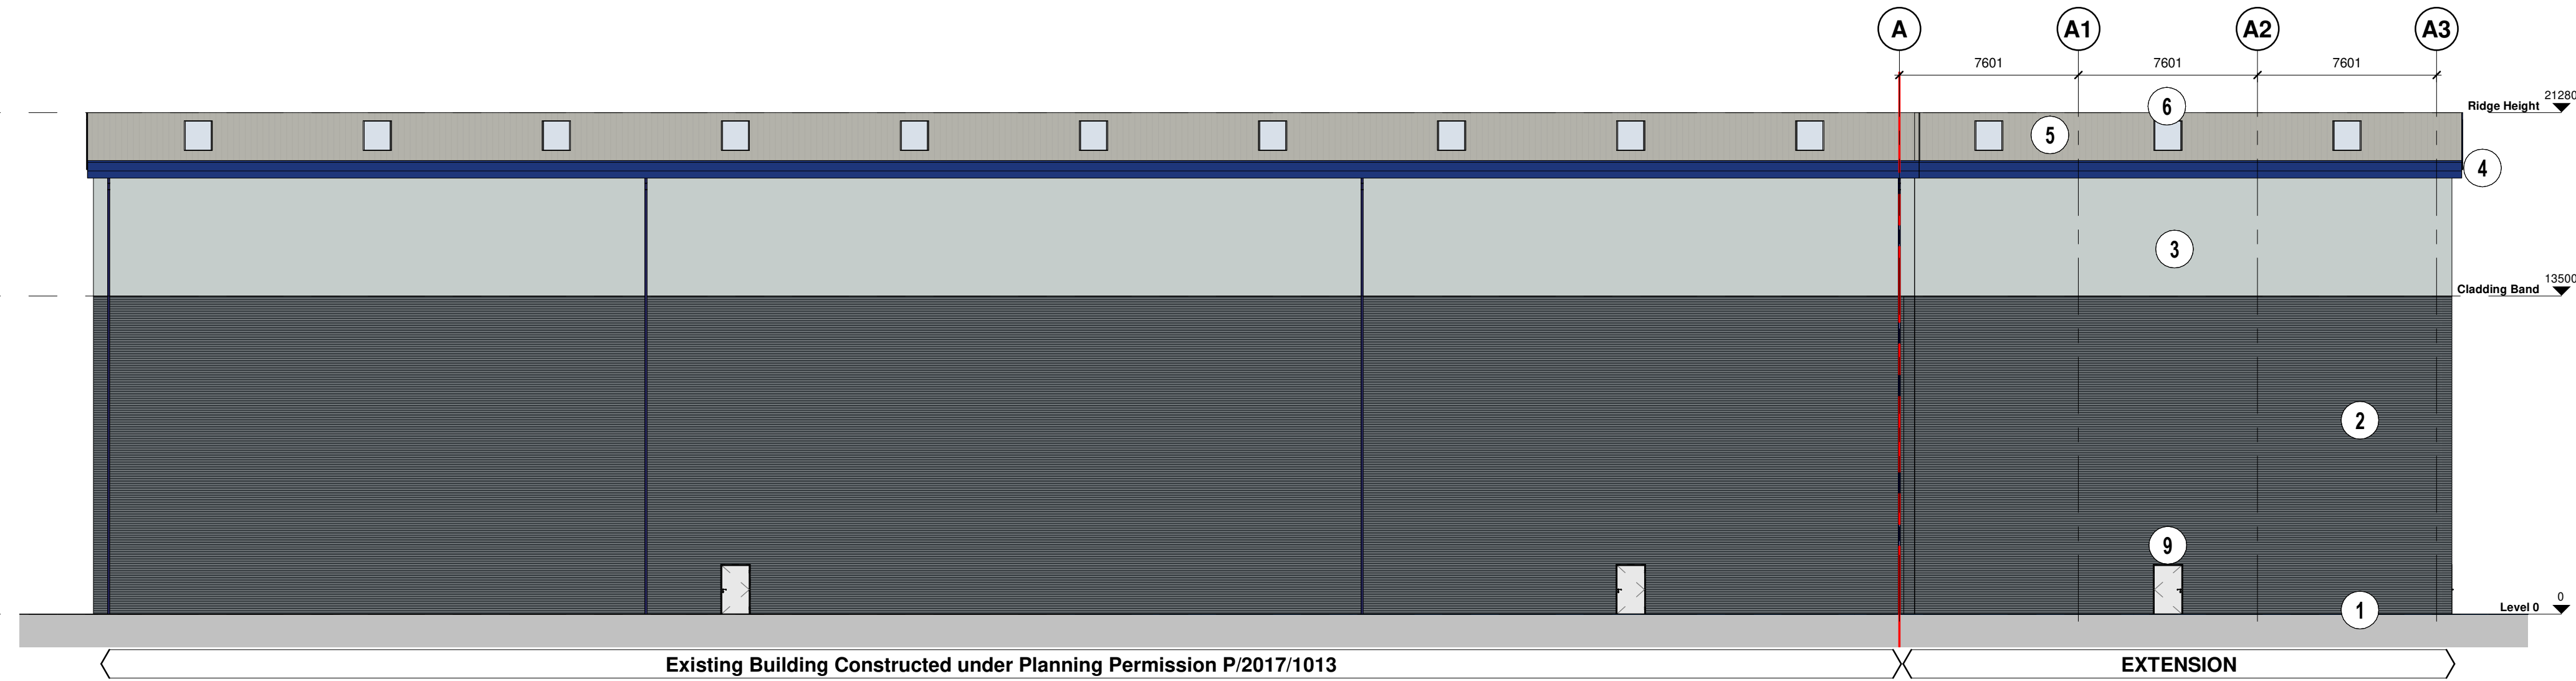


1 North

Scale: 1 : 200

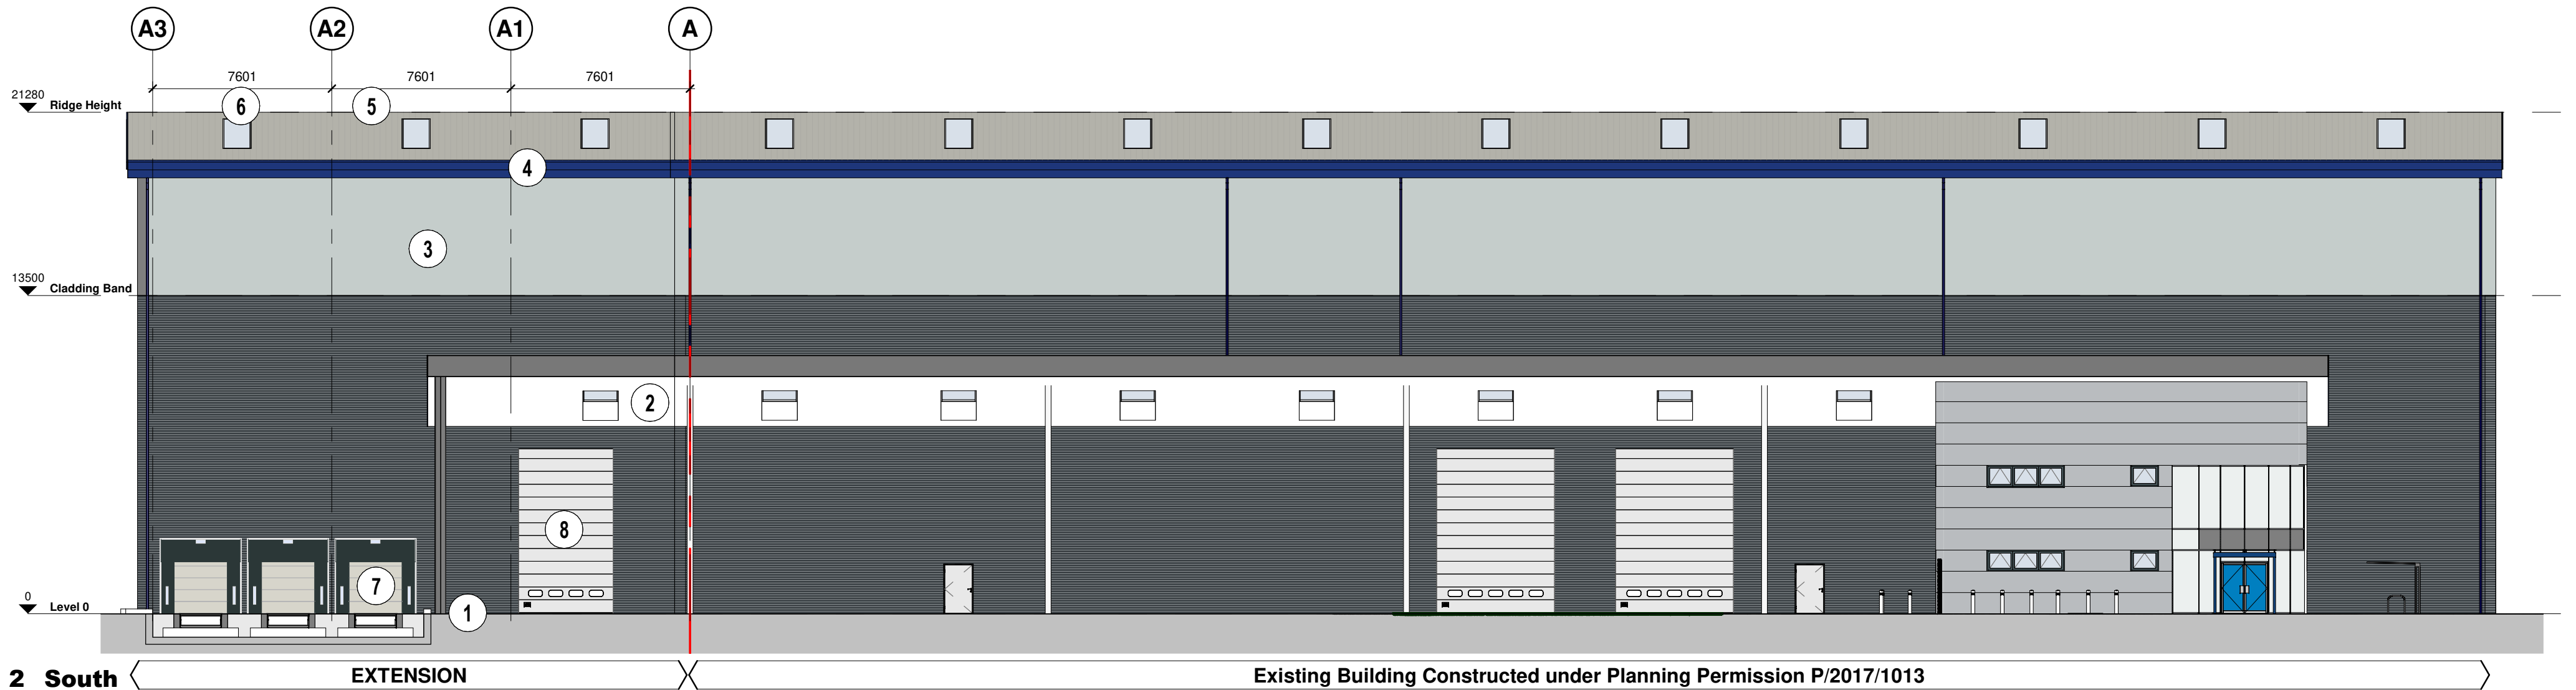

2 South

Scale: 1 : 200

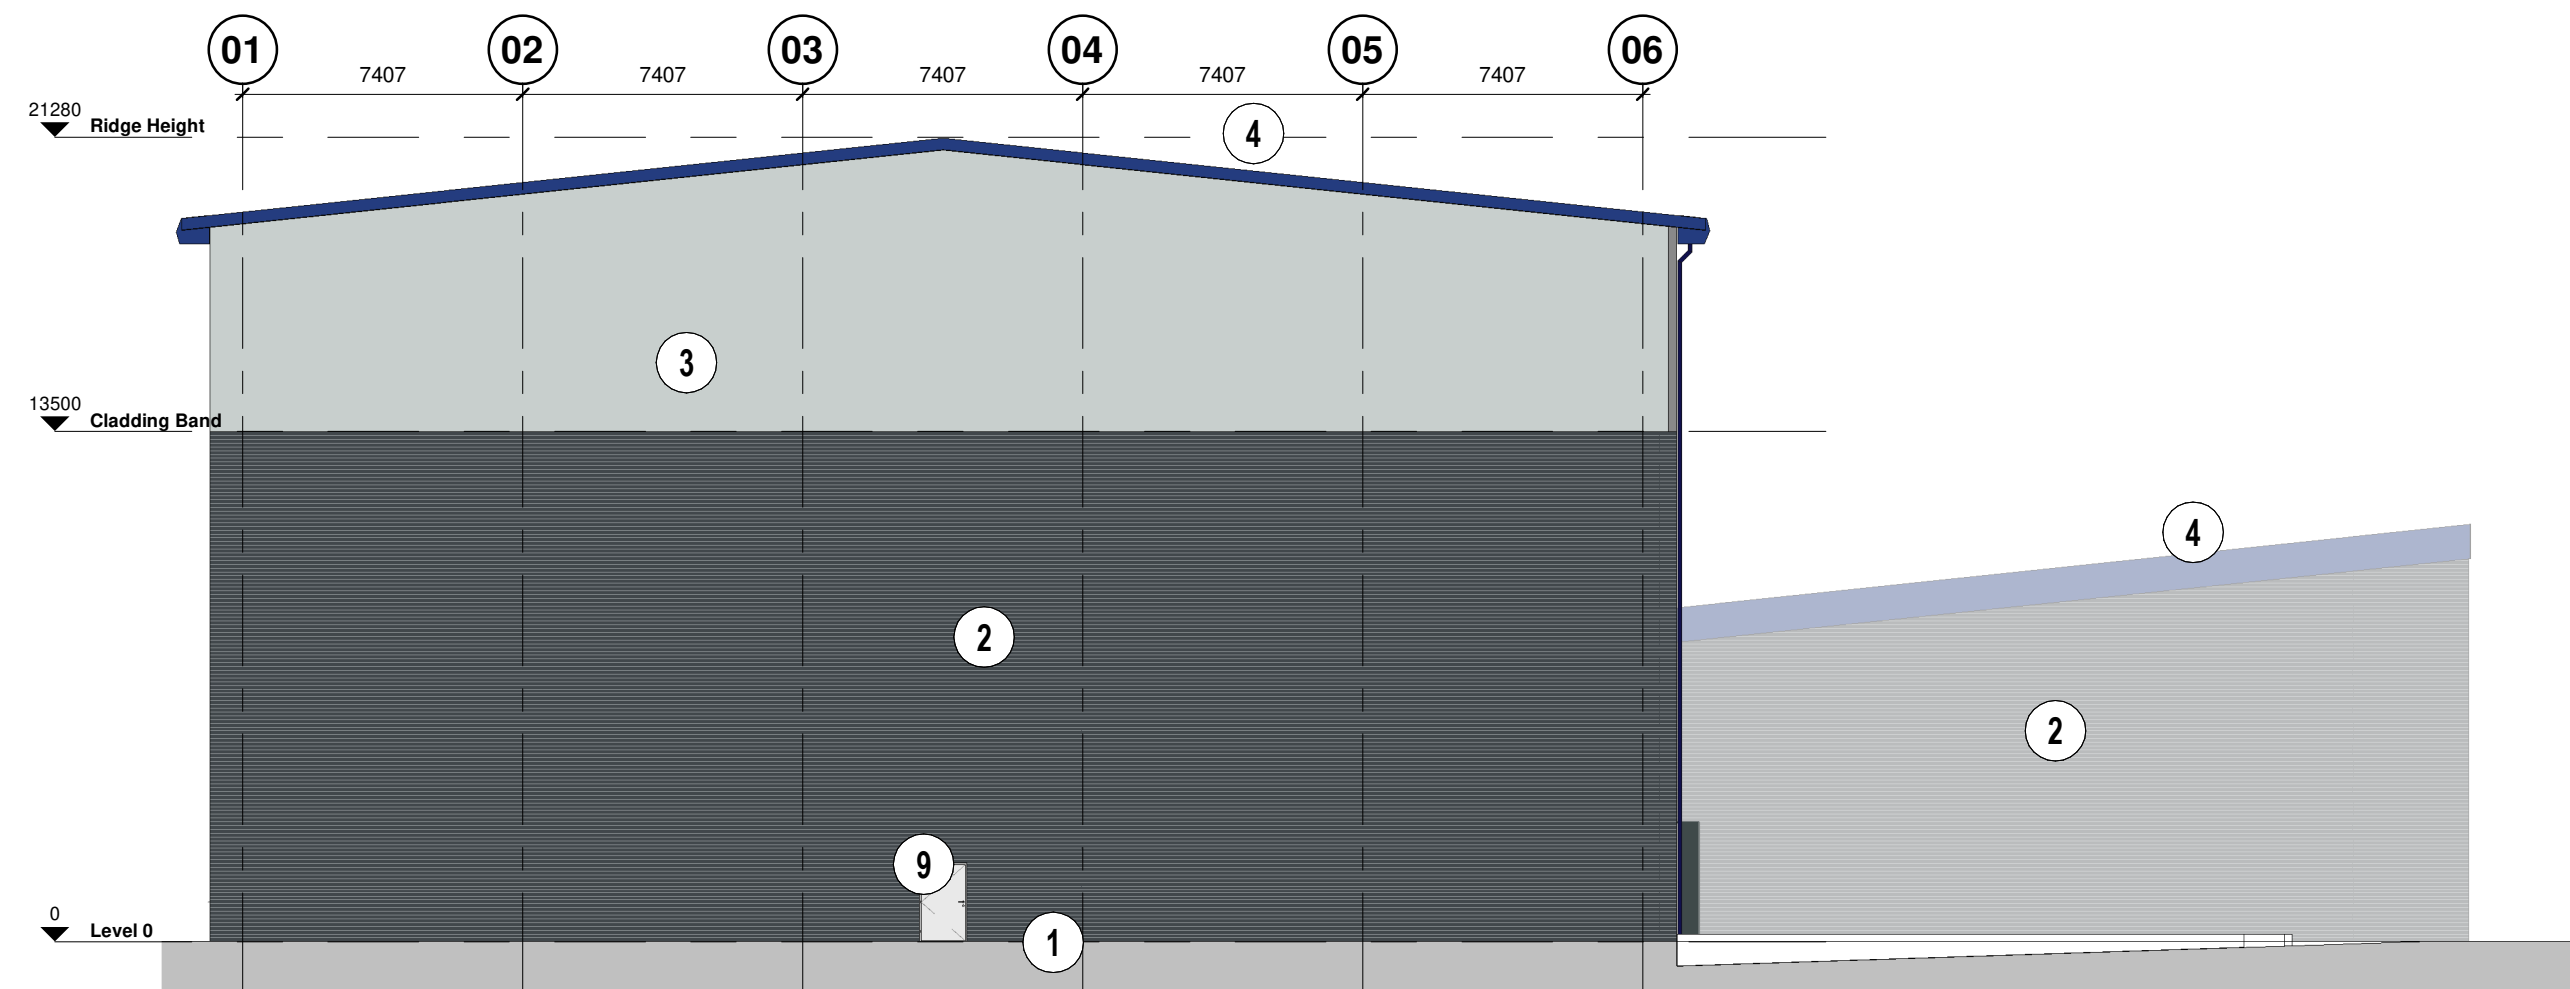

3 West

Scale: 1 : 200

P03	Material tags added to West Elevation	AR	11.11.20	JP
P02	Amendments made to materials schedule	AR	05.10.20	JP
P01	New dock levellers and level access doors added, canopy extended and fire escape included	AR	01.10.20	JP
Rev	Revision Details	Drawn	Date	Checked

C4Projects

Quayside,
Widnespool Business Park,
Stockton Heath,
W44 6HL
t: 01925 751 852
e: info@c4projects.co.uk
www.c4projects.co.uk

Project Management • Architecture • Building Surveying • Cost Consultancy

Client
M&L Investment Partners LLP

Project
Proposed Distribution Warehouse
Redwither, Wrexham - Phase 2

Drawing Title
Proposed Elevations

Status Purpose of Issue
S2 SUITABLE FOR INFORMATION

Drawn by	Author	Created
C4 Job no.	17-049	Scale

Drg no.	17049-C4C-B2-ZZ-DR-A-(20)250	1 : 200	@ A1
Rev	P03		