



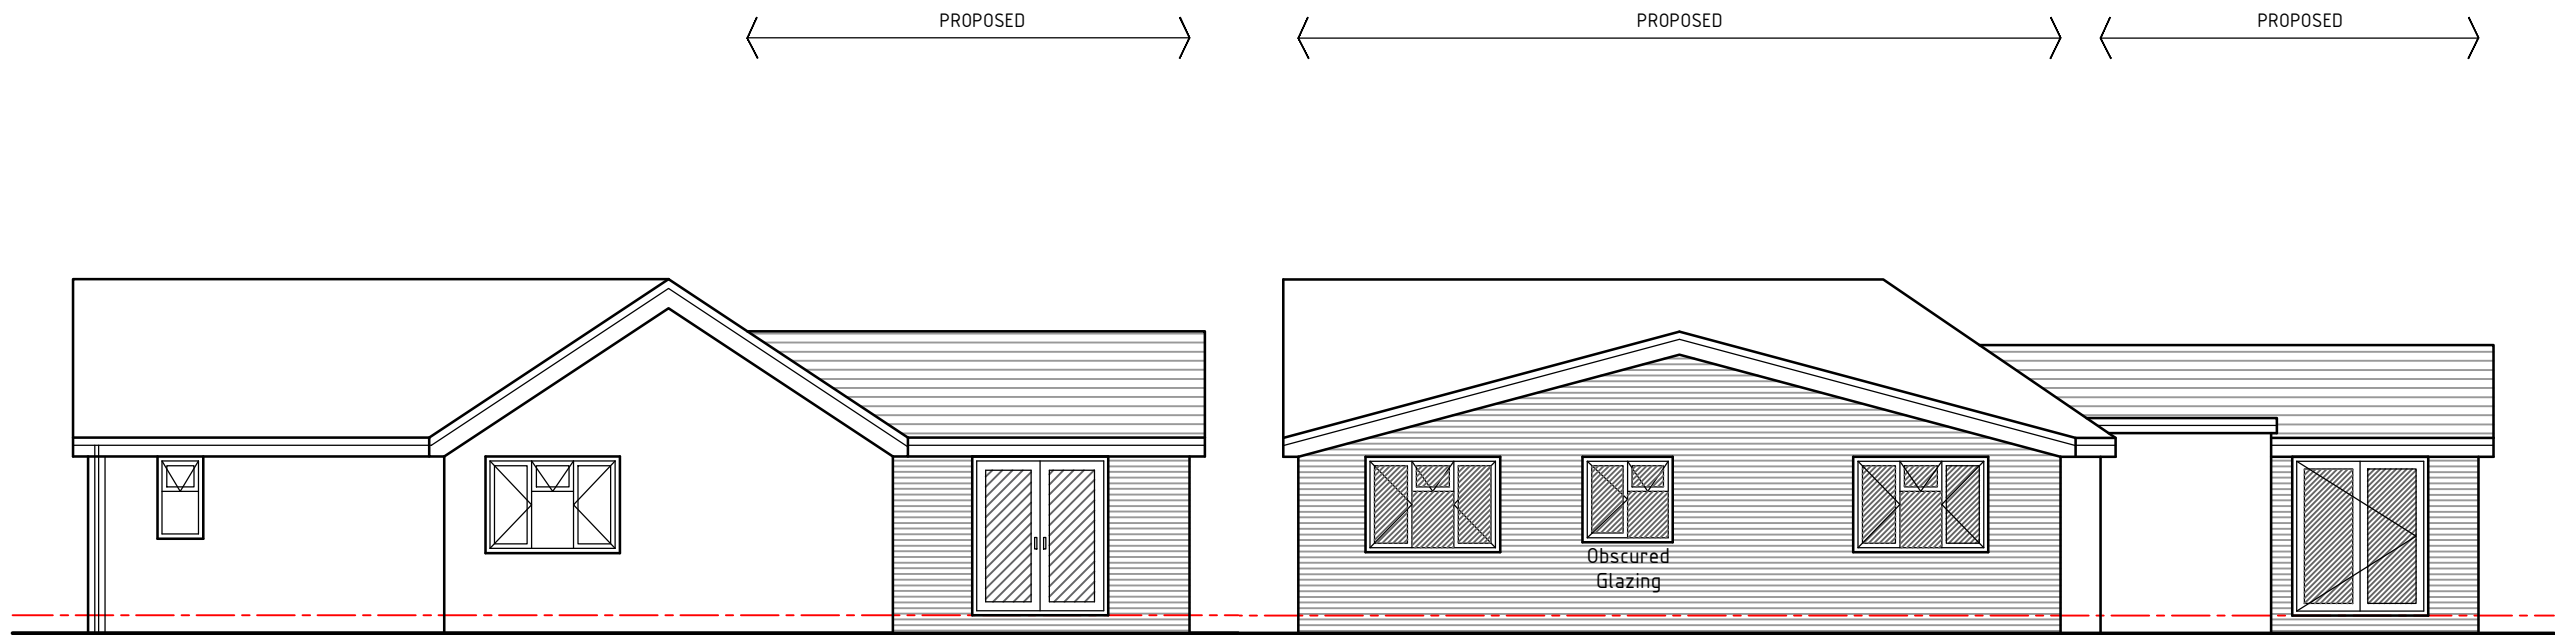

Side Elevation-01

Rear Elevation

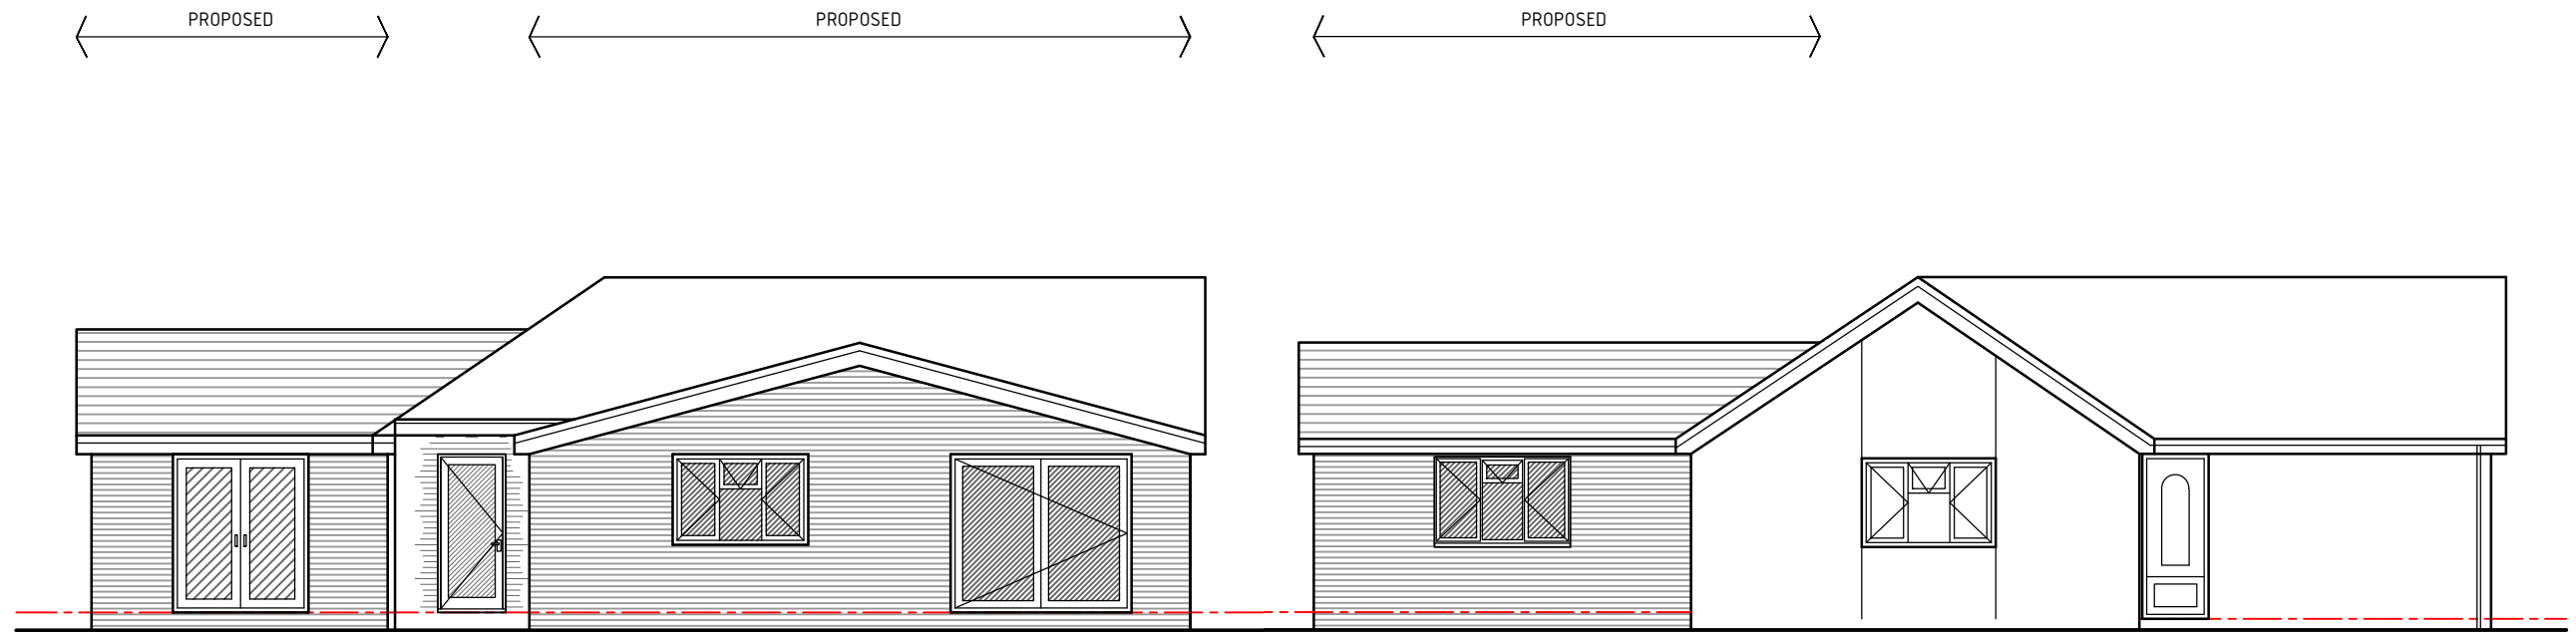

Side Elevation-02

Front Elevation



HDS Architectural Services, The Foundry,
15 Yorke Street, Wrexham
LL13 8LW
Tel (01978) 345250
www.hdsarchitectural.co.uk

Project; 7 Gainsborough Road, Wrexham, LL12 7UA	
Title; Proposed Elevations	Scale (A3); 1:100
Dwg No; GR/PD/04	Date; January 2021
Revision; REV A - drawing amended to suit Client's comments (13-01-21). REV B - drawing updated to suit Client's comments (18-01-21). REV C - drawing updated to suit Client's comments (20-01-21).	