

This drawing is the copyright of the  
PLATT WHITE PARTNERSHIP.  
All dimensions are to be checked on site prior  
to commencing work.  
DO NOT SCALE FROM THIS DRAWING.

NOTES

- 1 EXISTING DWELLING,  
ODDI-AR-Y-TWMPATH  
RENOVATED TO HABITABLE  
CONDITION (Previously derelict)
- 2 EXISTING STONE BARN
- 3 EXISTING STONE OUTBUILDING

NEW STONE SURFACED  
ACCESS ROAD

PUBLIC RIGHT OF WAY

VISIBILITY SPLAY

30m minimum visibility in each direction 2m  
back from the road edge.  
Due to incline of road and approx 2m width  
it's not possible to exceed 15mph on the  
road.

|           |      |       |       |  |  |
|-----------|------|-------|-------|--|--|
|           |      |       |       |  |  |
|           |      |       |       |  |  |
| Rev       | Date | Memel | Notes |  |  |
| Revisions |      |       |       |  |  |

PLATT WHITE

Partnership

Nova House, 94 Boughton  
Chester, CH3 5AQ.  
Tel: 01244 314111, Fax: 01244 314700  
e-mail: info@plattwhite.co.uk  
Web: www.plattwhite.co.uk

Client  
MR J LLOYD

Project  
NEW ACCESS AT  
ODDI-AR-Y-TWMPATH, GARTH  
GLYN CERIOG, LL20 7LY

Subject  
SITE PLAN


Dwg: No.  
02-AC

Drawn by  
AL

Checked by  
DL

Date  
Oct 2020

Scale 1 / 1250 @ A3

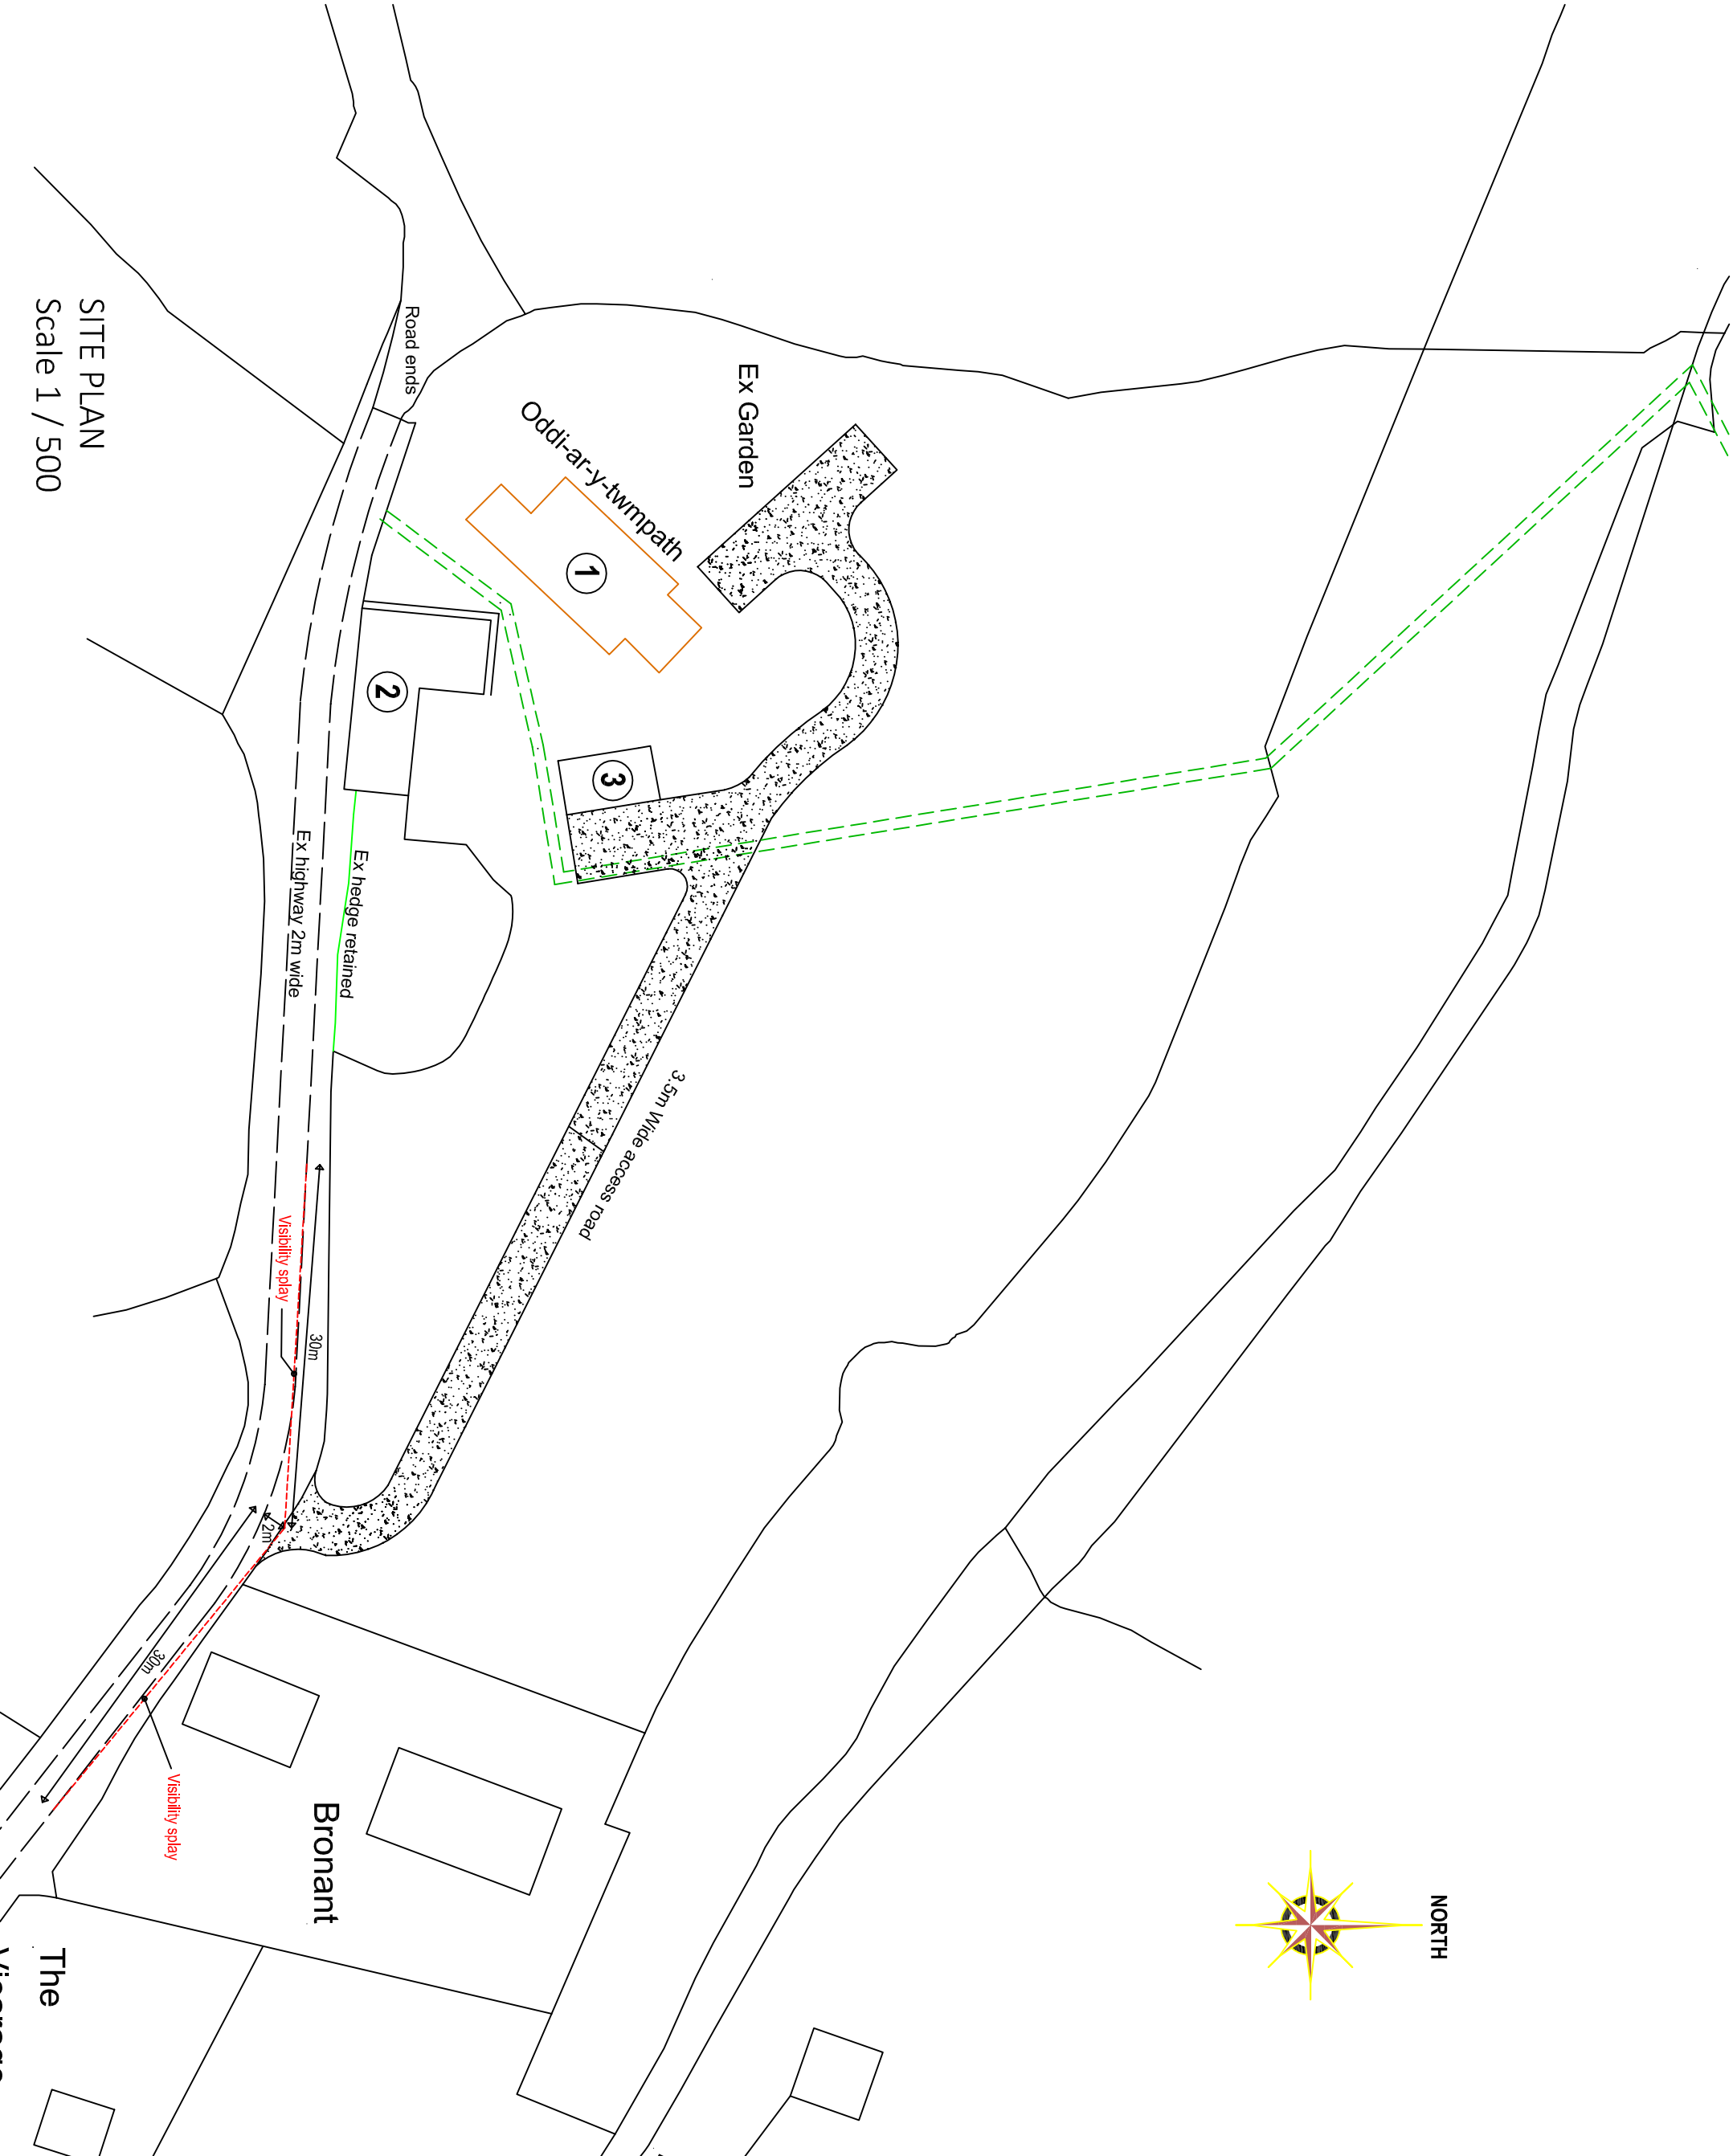

SITE PLAN  
Scale 1 / 500