


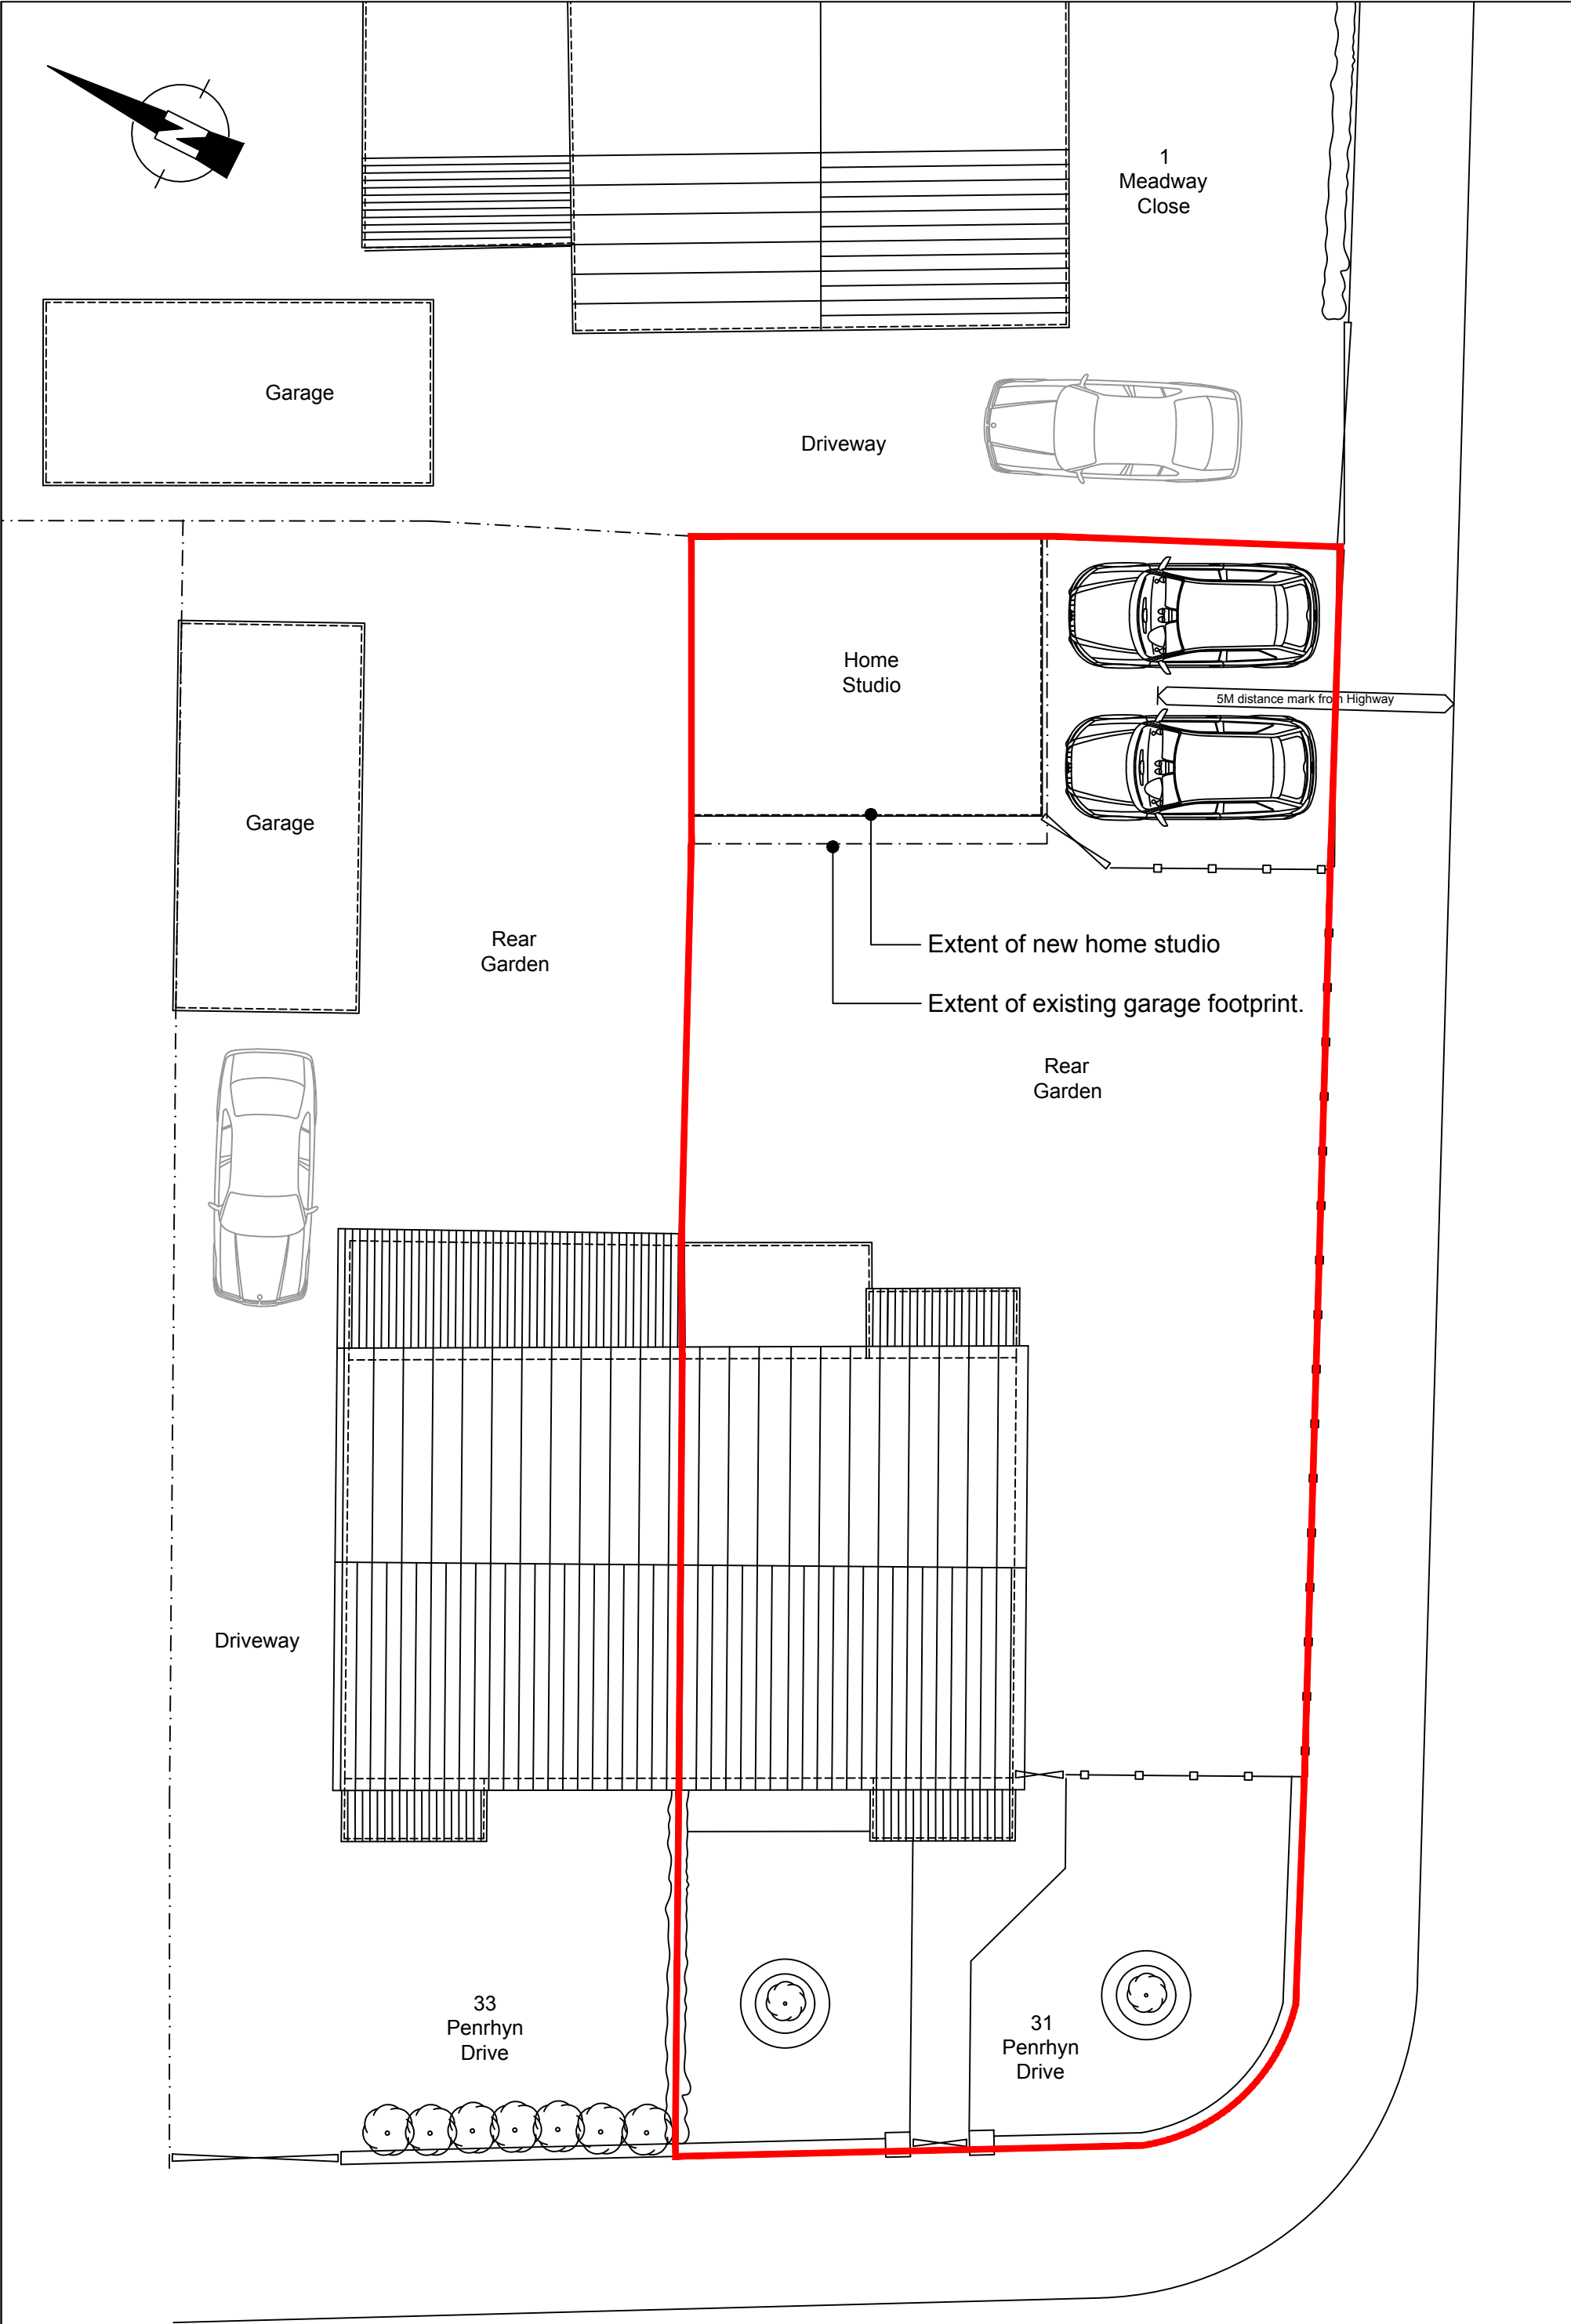

01. Site Plan 1:100

Serial Number : 200018
(c) Crown copyright and database right 2020
Ordnance Survey License: 100048957

B	5M distance from highway indicated	22.01.21	ACM
A	Extent of existing garage footprint shown for clarification	22.01.21	ACM
	description	date	dr by
original by		date	ACM
A C Munro			

Planning Application



This drawing is to be read in conjunction with all related drawings. Do not scale from this drawing. All dimensions must be checked and verified on site before commencing any work or producing shop drawings. The originator should be notified immediately of any discrepancy.
This drawing is copyright and remains the property of Three 6 T Architecture and should not be given to a third party without written permission.
T : 07583 303 464 E : enquiries@three6t.co.uk

Mr & Mrs Griffiths			
31 Penrhyn Drive Gwersyllt			
project no 20 0803			
drawing title Home Studio Site Plan - Proposed			
Scale	prefix	drawing No	rev
As Shown	PL	101	B