





Front Elevation 1:100

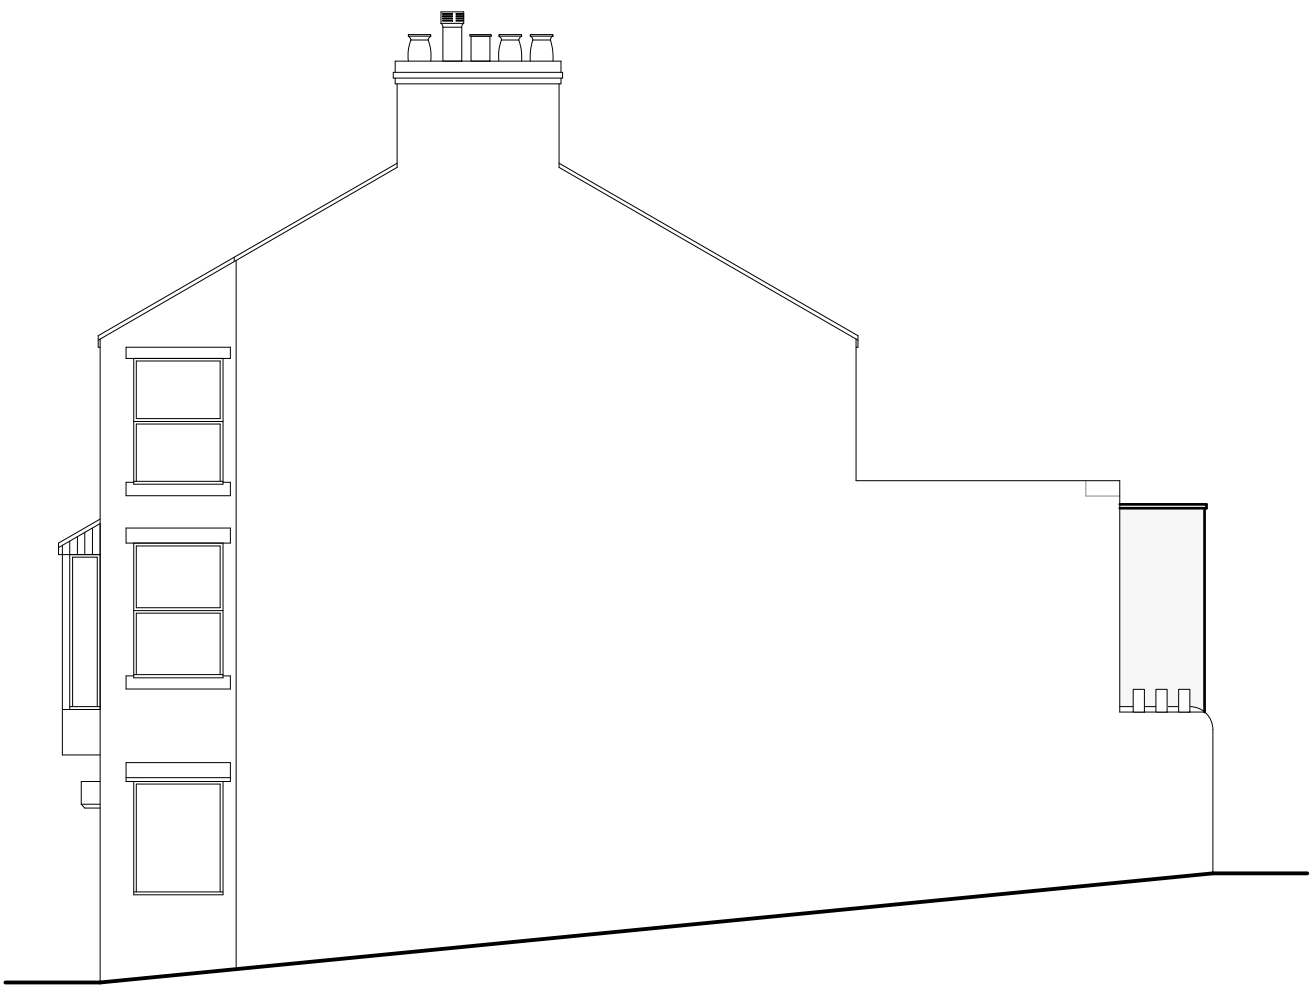


Side Elevation 1:100




Rear Elevation 1:100

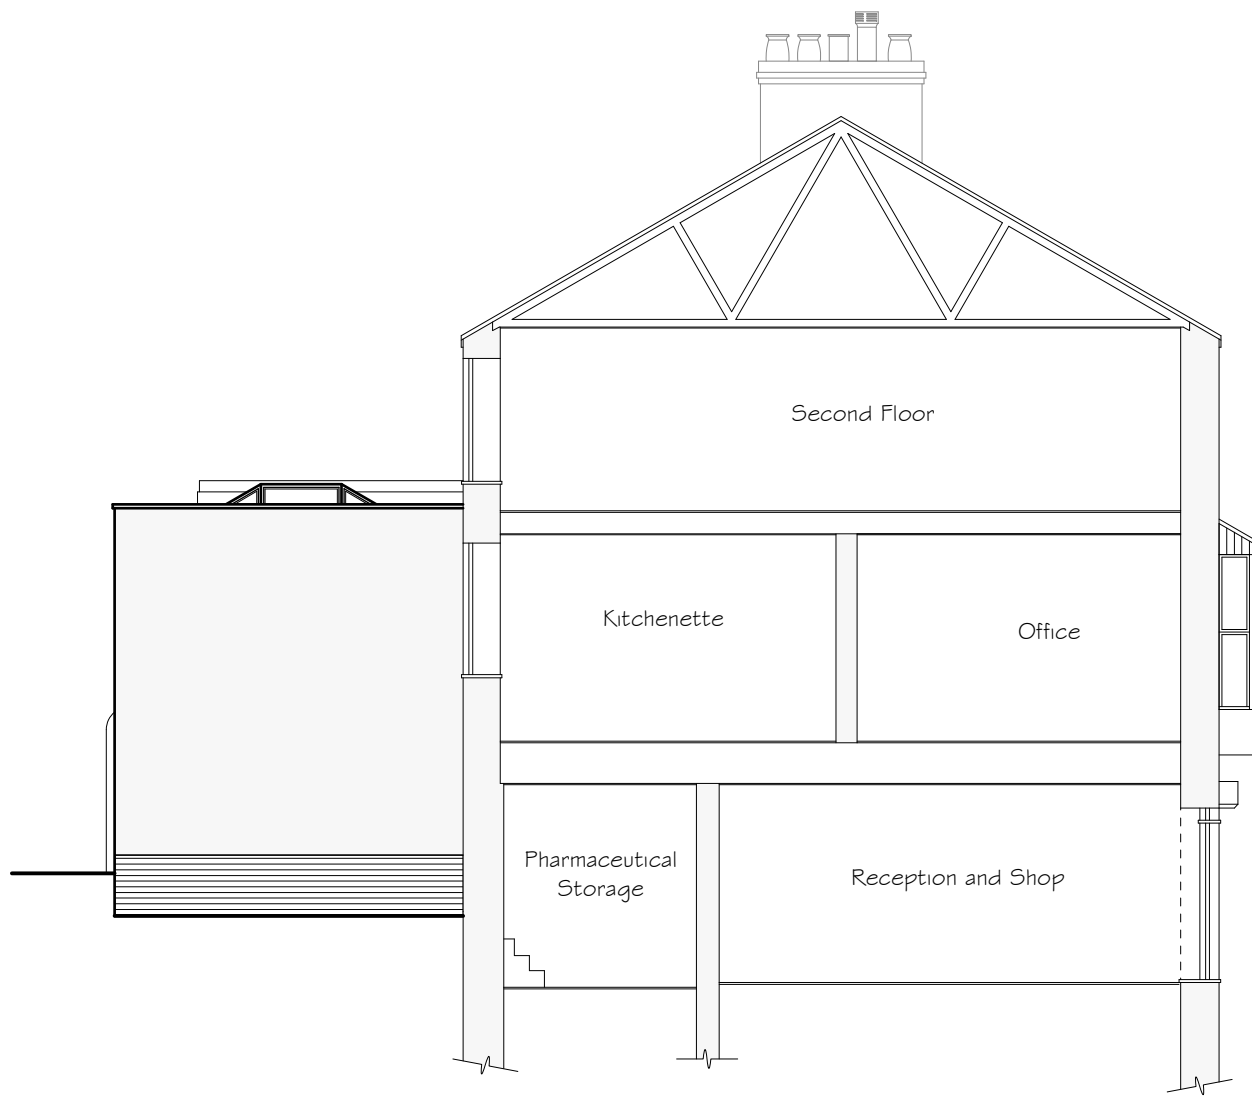

Side Elevation & Section 1:100

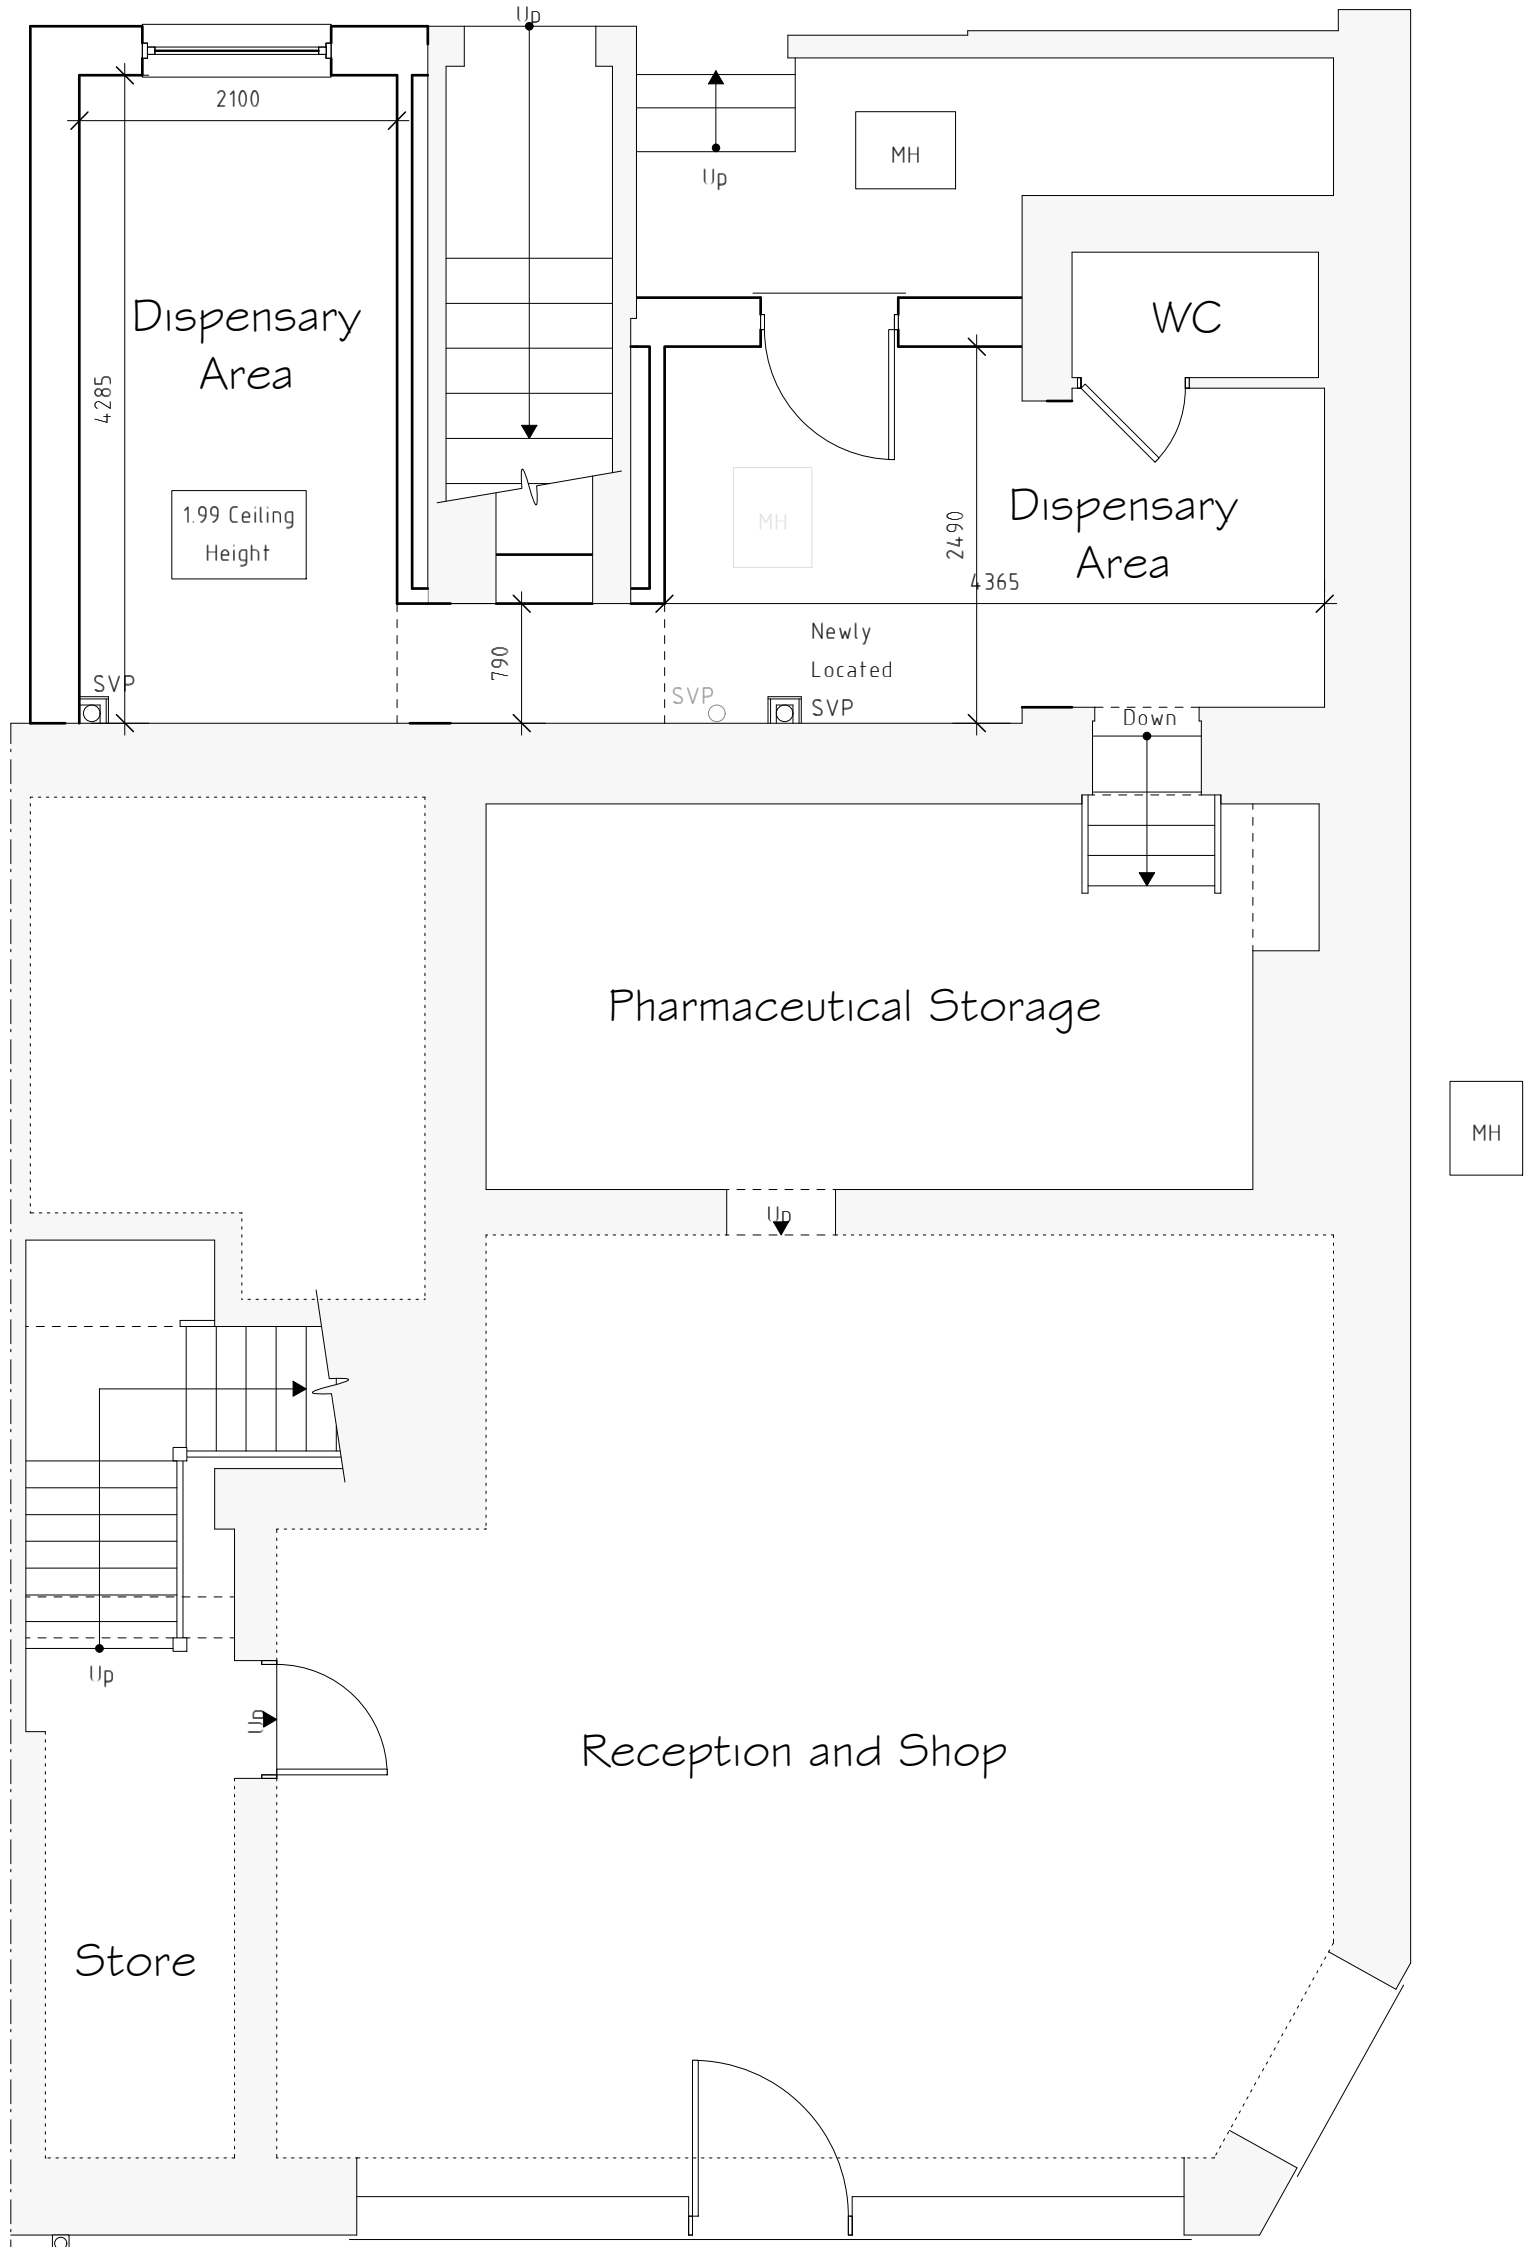

Ground Floor Plan 1:50

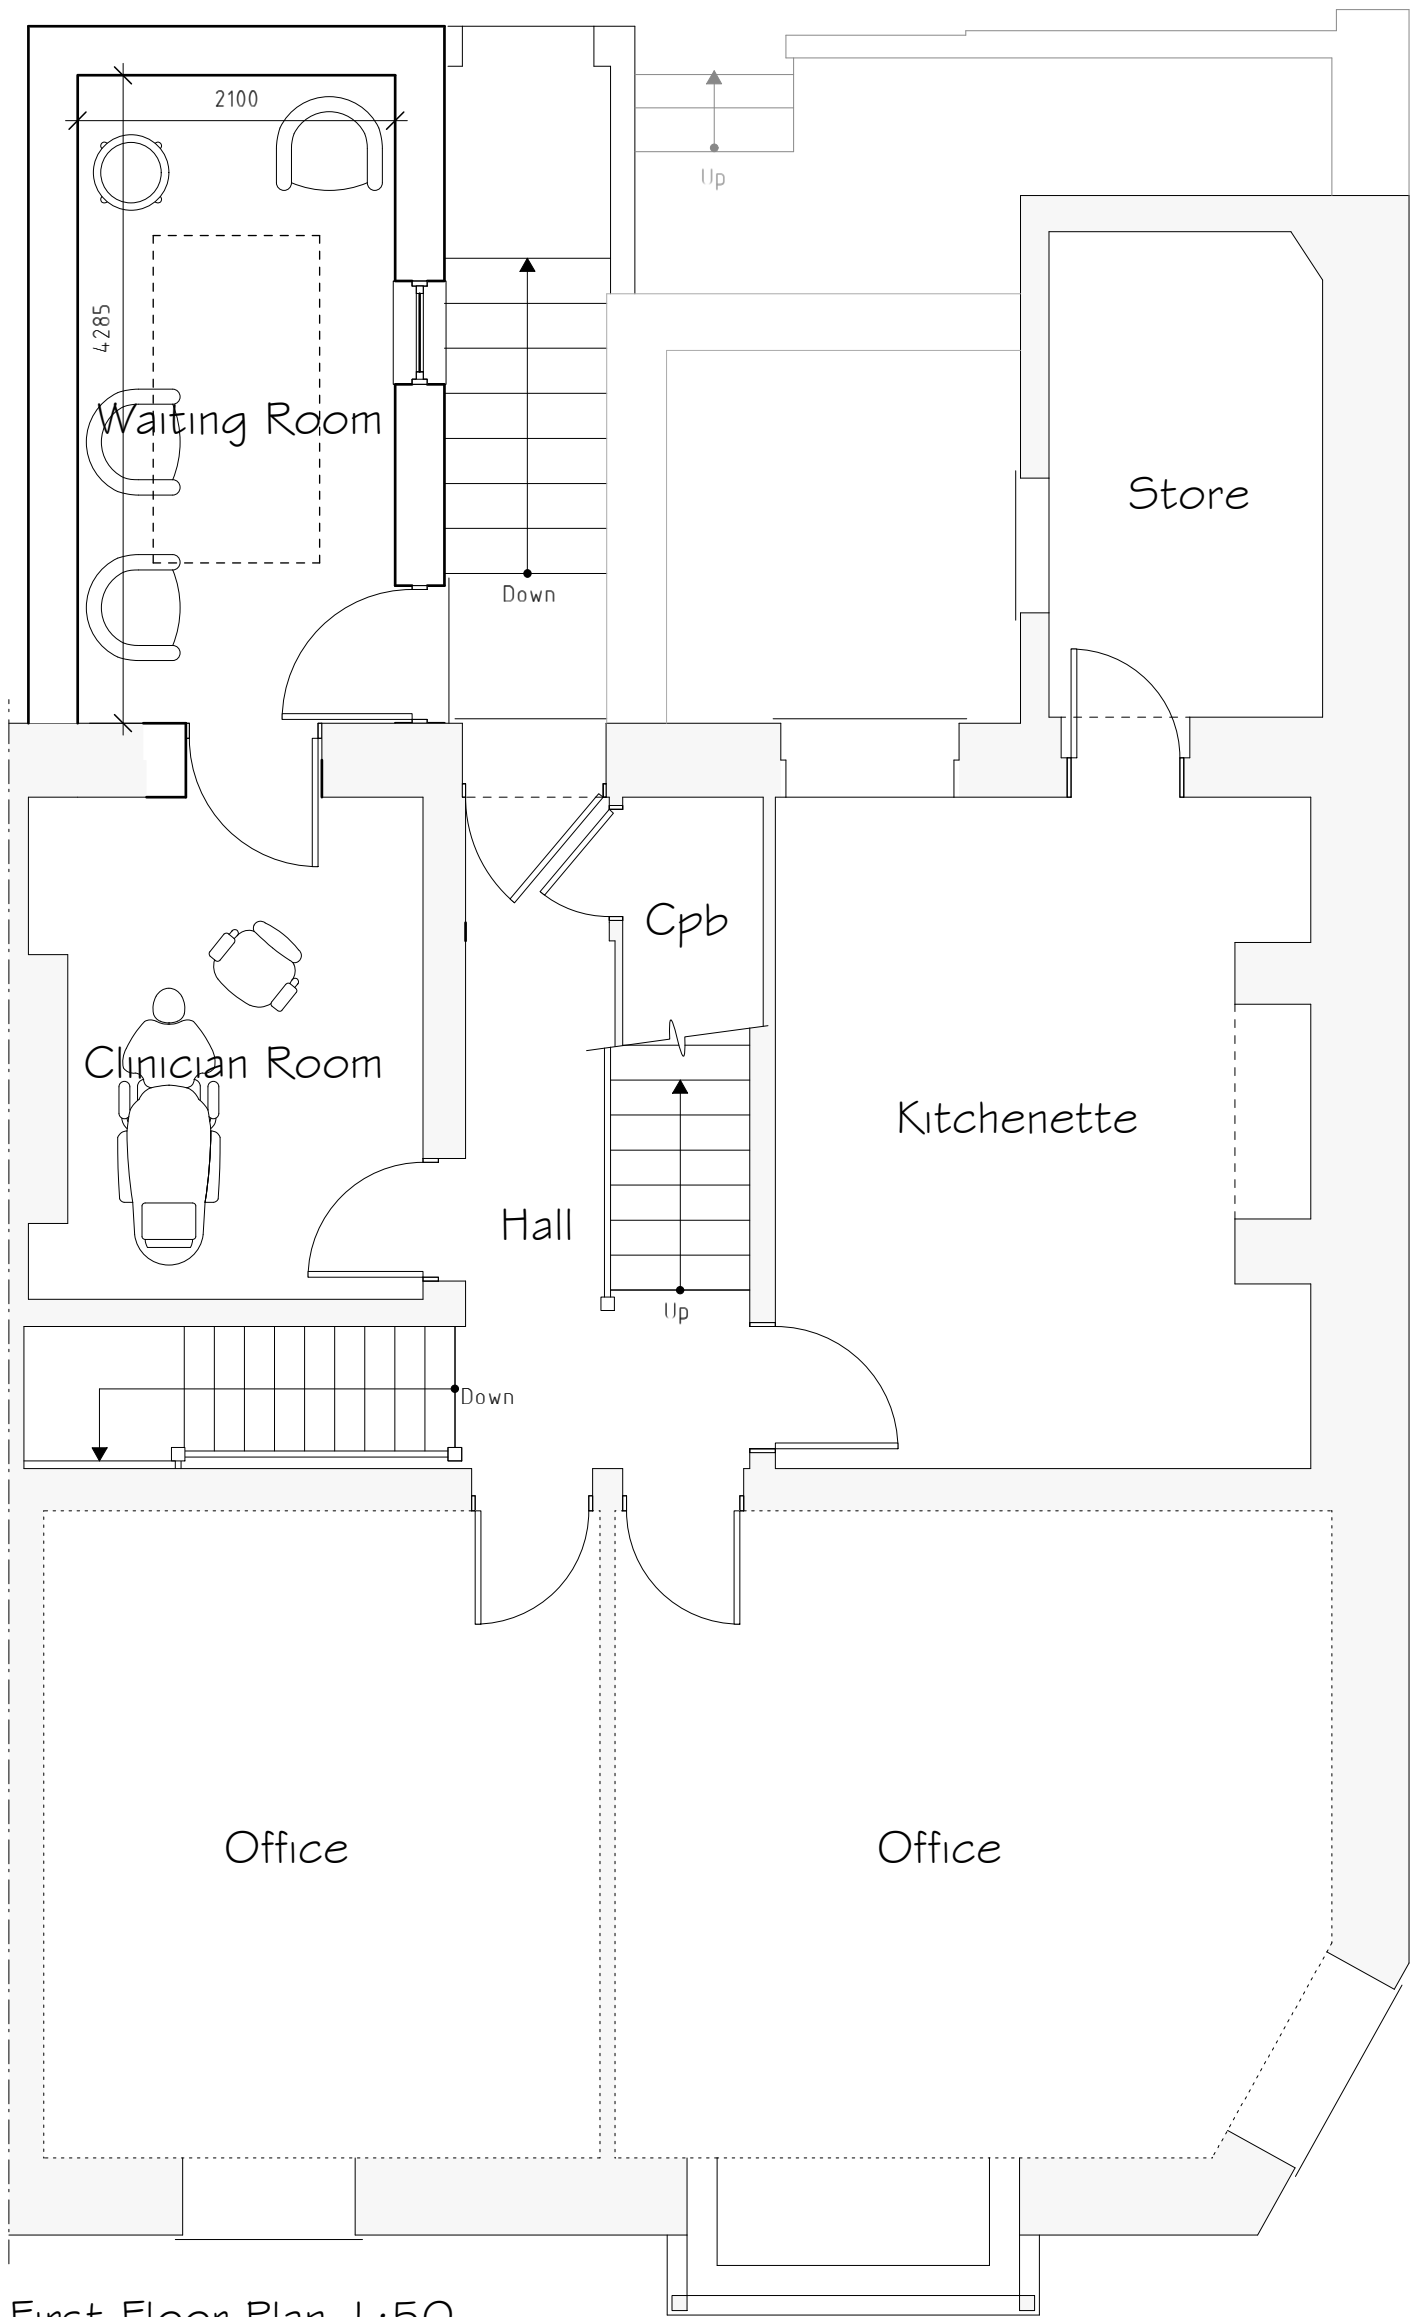

First Floor Plan 1:50

External Facing Materials
External walls are to comprise render applied to blockwork to Local Authority approval.

Roofing Materials
Roof coverings are to be polyproof 185 flat roofing system to Local Authority approval.

All windows are to comprise sealed double glazed units set in black uPVC frames.

Rainwater to be collected in half round uPVC guttering and uPVC downpipes.

A	11/20	Design Amends	D J.F.
Rev	Date	Detail	Initial
Project: Proposed Alterations to, Pharmacy, Manchester House, High Street, Coedpoeth, LL11 3LS.			
Title: Planning		Scale: (A1) 1:50 & 1:100	
Drawn By: J Felgate		Date: Nov 2020	
Drawing No: P135/003		Sheet: 1 of 1	

blueprint
architectural services

partner
LABC

Office 3K4,
Redwither Business Tower,
Wrexham. LL13 9XT
Tel: 01978 356500
www.blueprintarchitectural.com
© copyright all rights reserved