



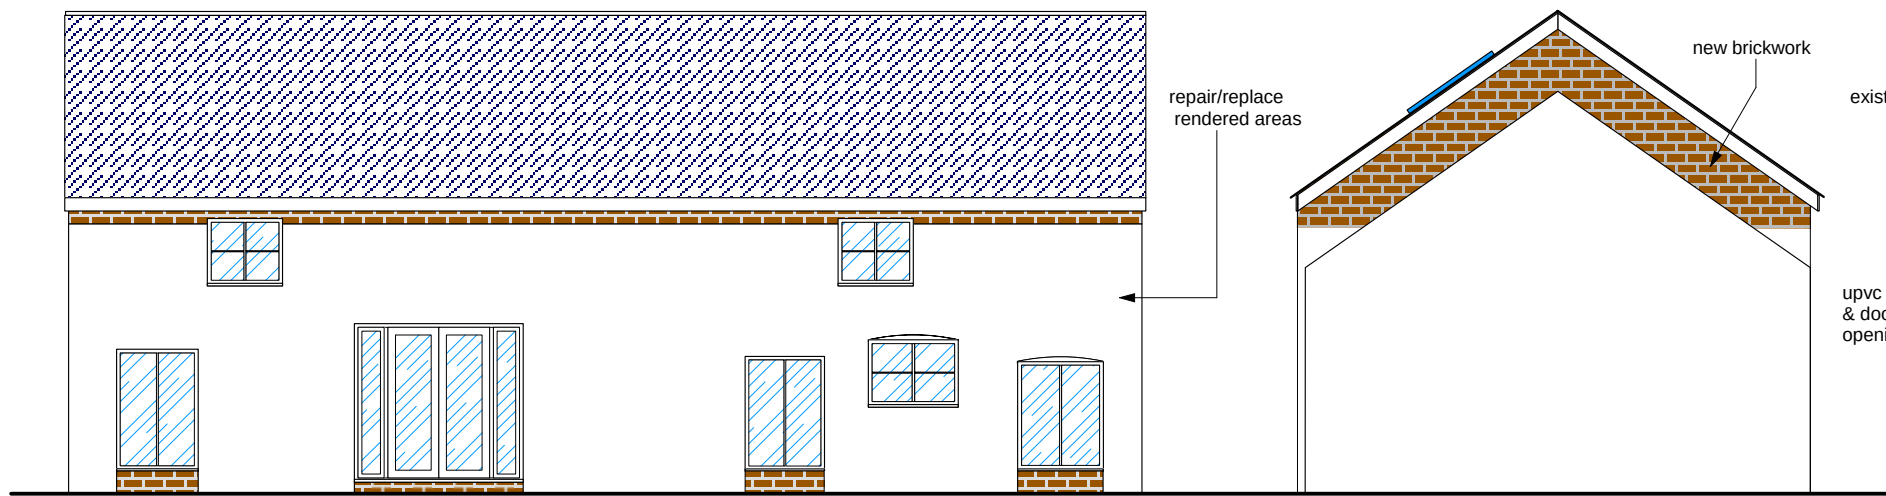


FRONT ELEVATION


LHS ELEVATION

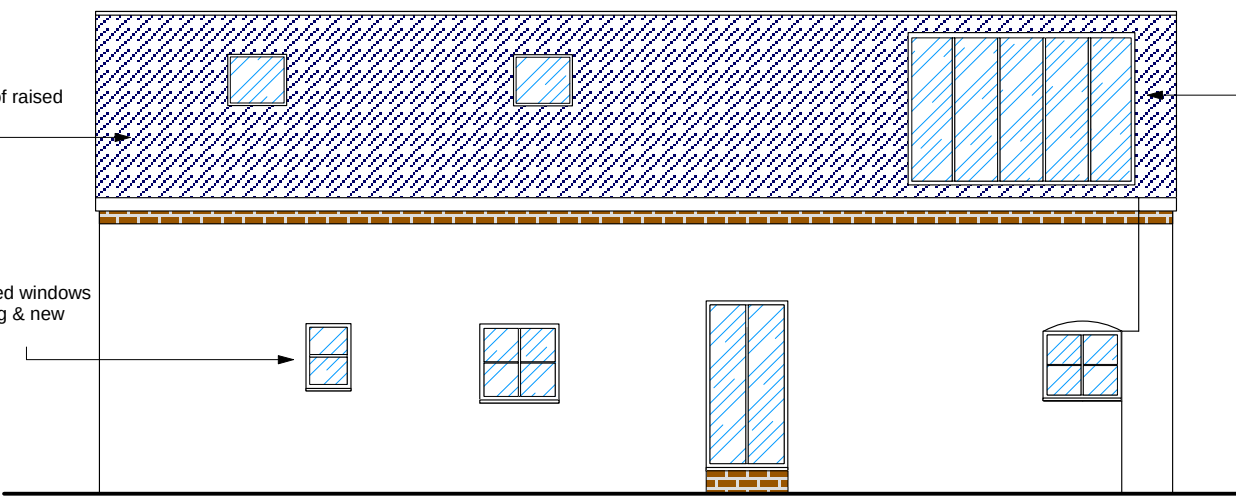


REAR ELEVATION

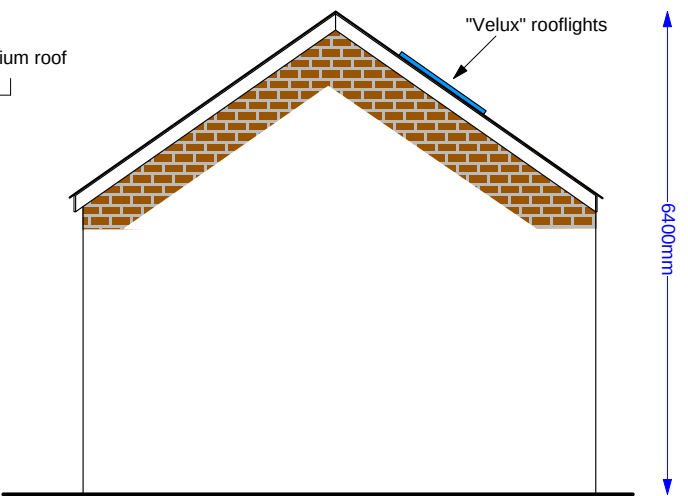

RHS ELEVATION

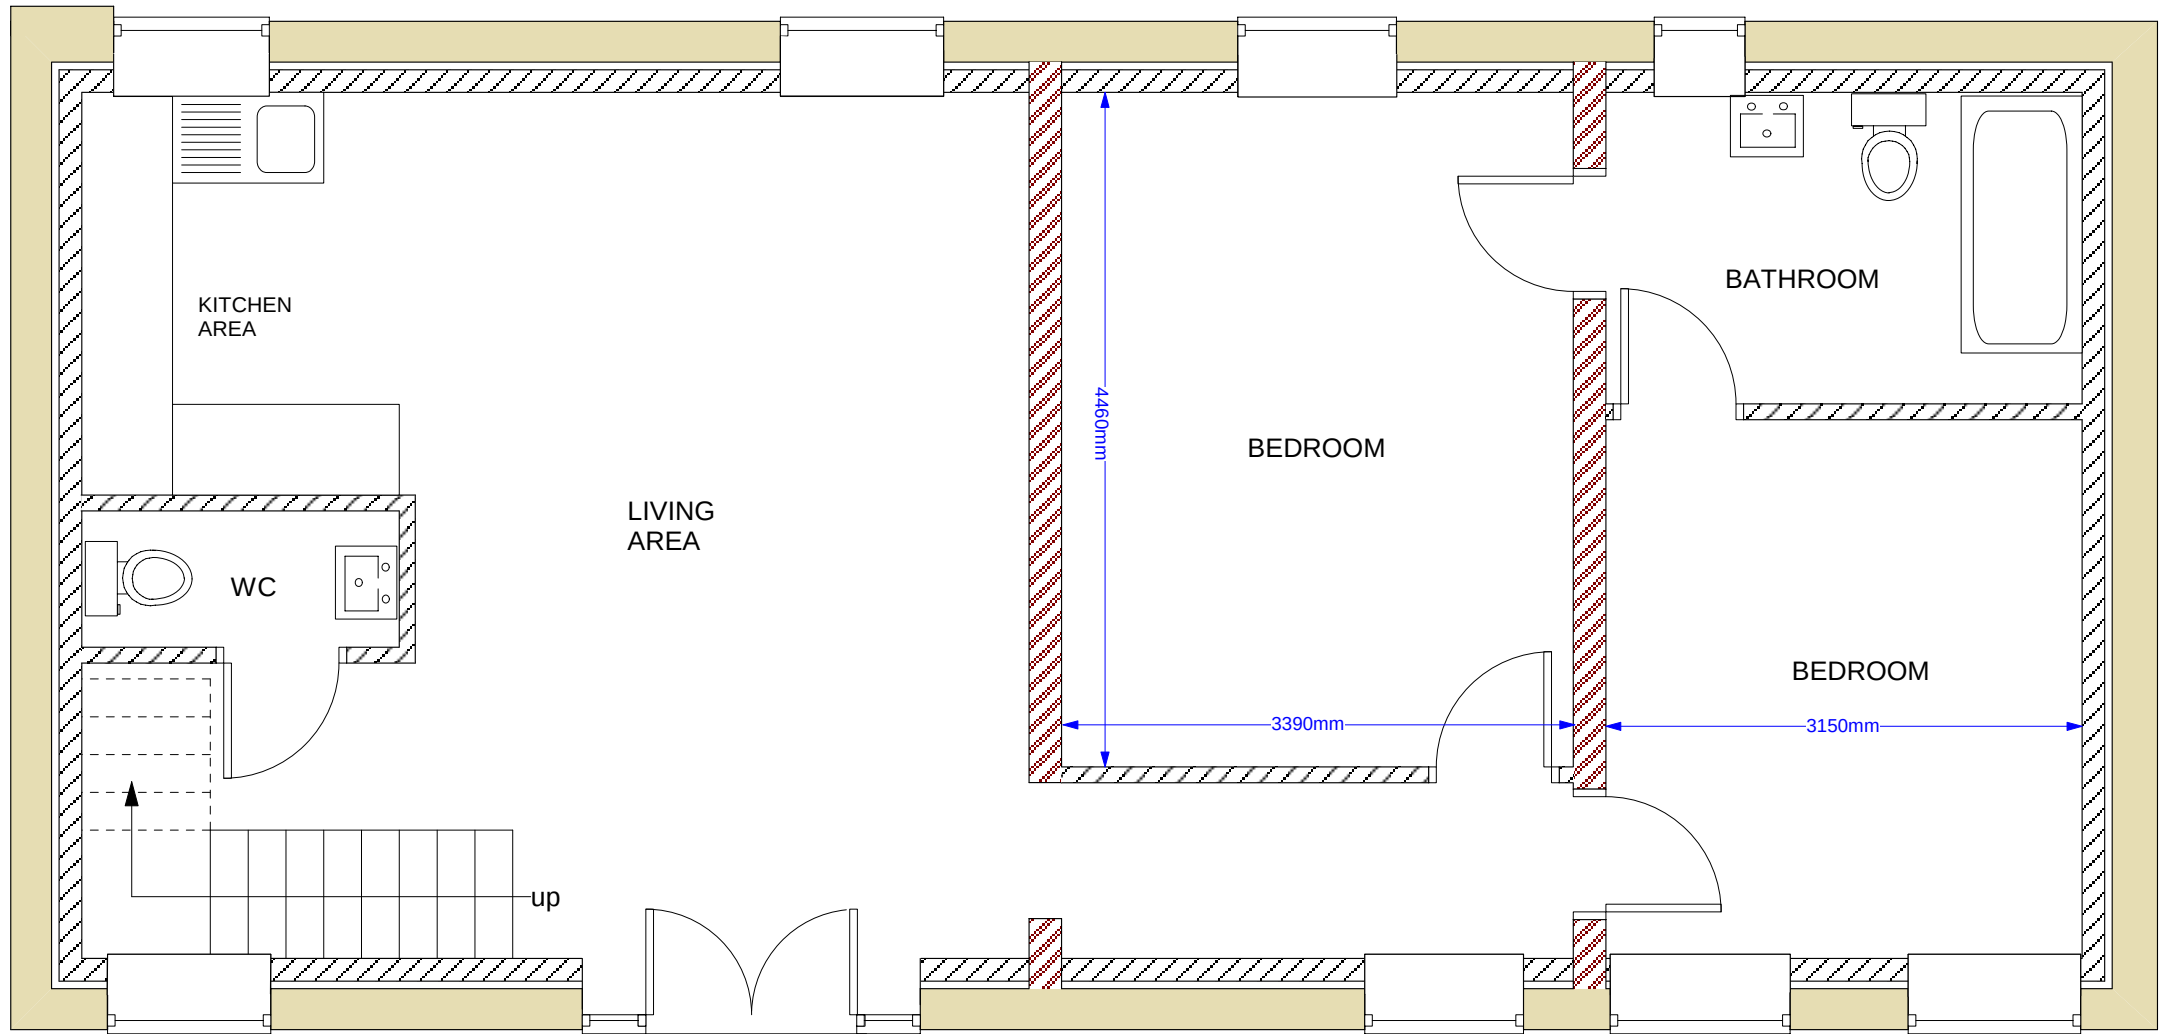

GROUND FLOOR

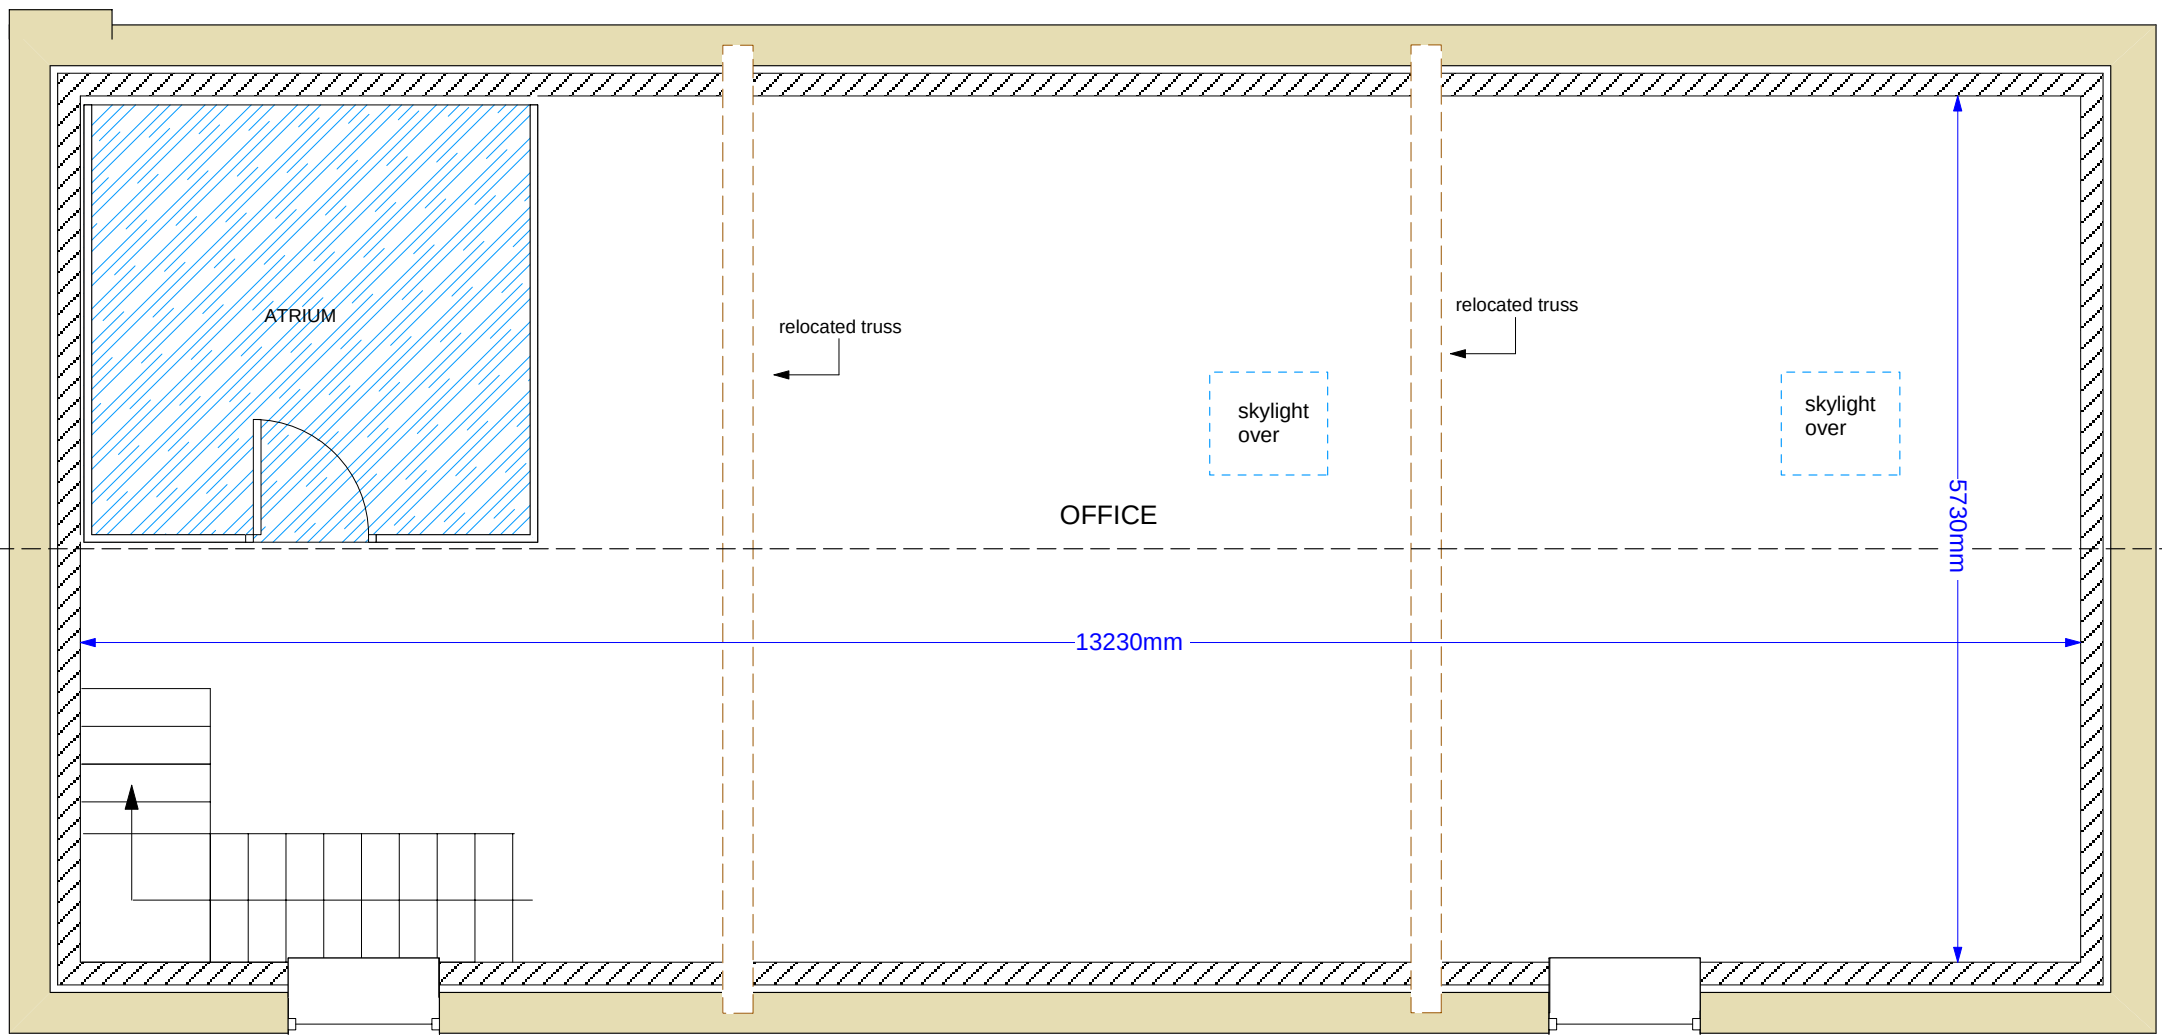

FIRST FLOOR

Mr. P. Gray,
Plas Grono Farm,
Erddig

Proposed Barn Conversion

Dwg No. G23/2 Rev.

Scale 1/50, 1/100 @ A2 Date May2020

Drawn by: JNLDESIGN
Tel:07792 595 480